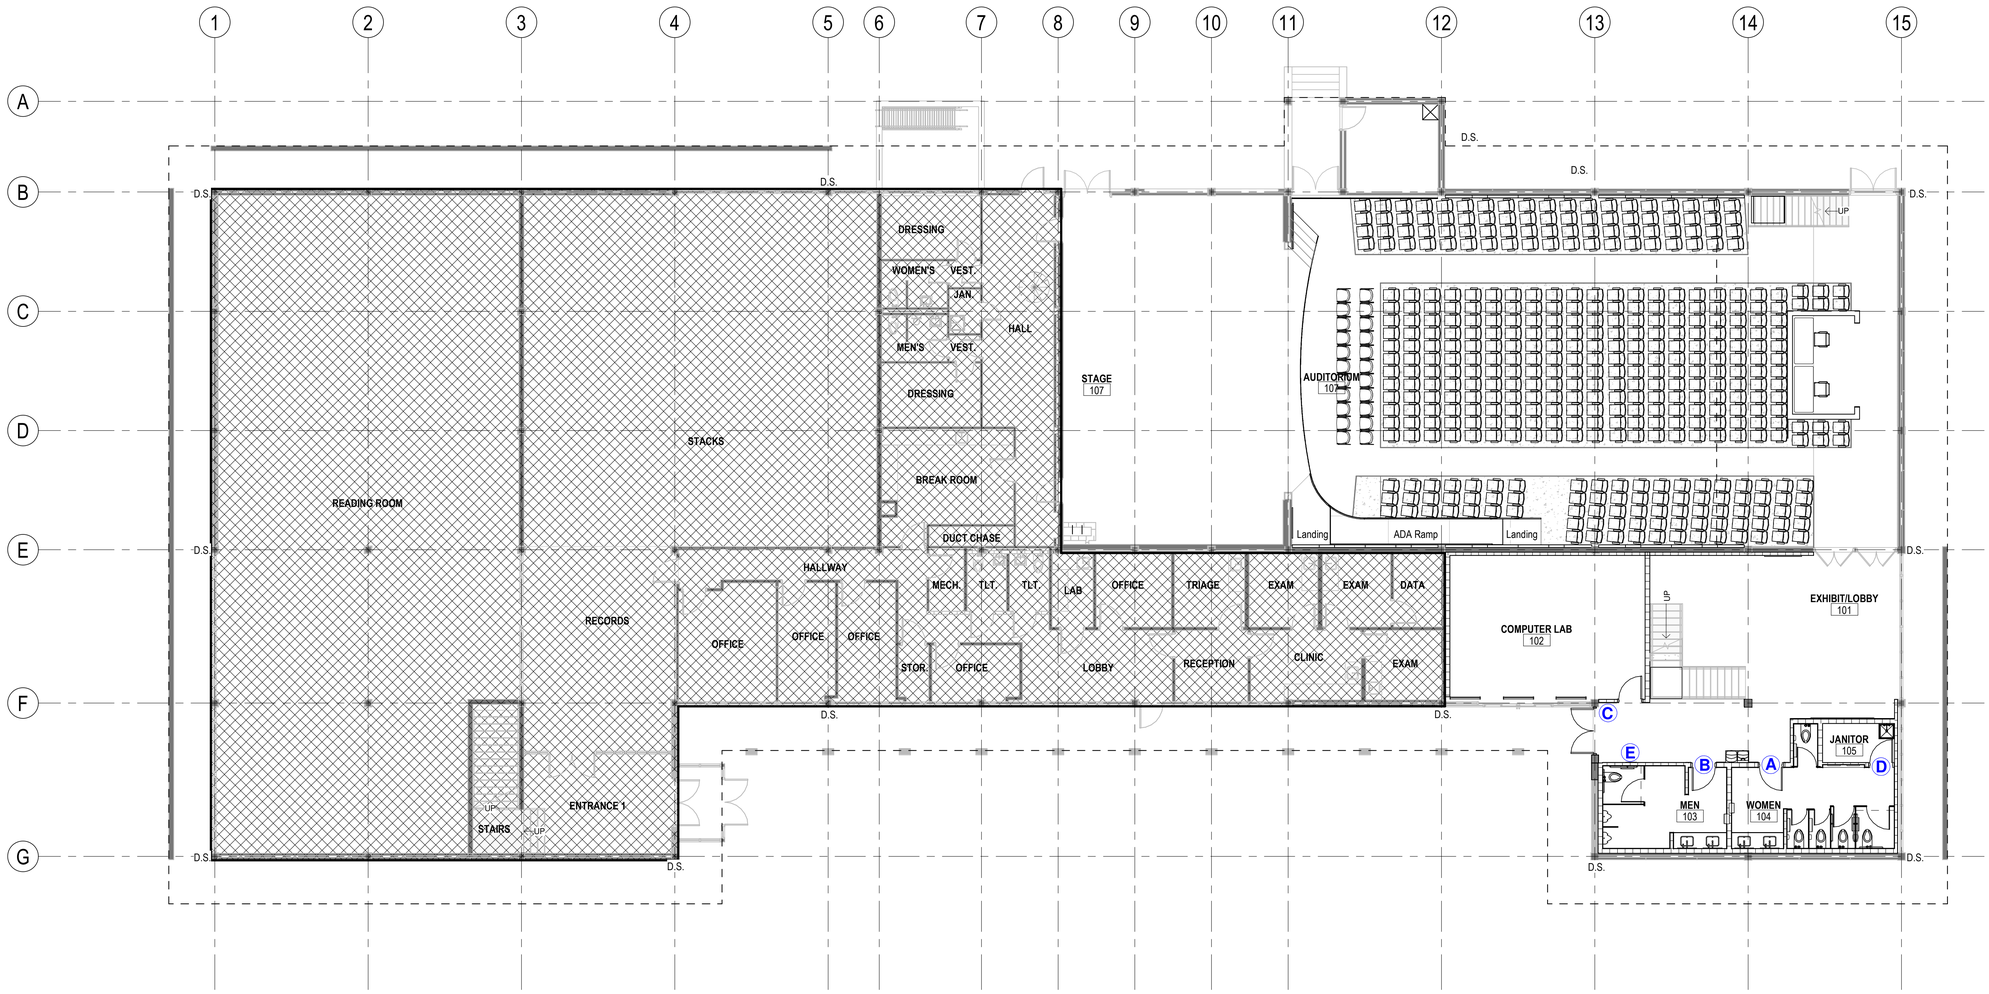

GENERAL NOTE:
SEE G-003 FOR SIGNAGE LEGEND

1 FIRST FLOOR PLAN SIGNAGE PLAN
1/8" = 1'-0"

north

0 4 8 16
SCALE : 1/8" = 1'-0"

CROMWELL
1300 East 6th Street Little Rock, AR 72202
501.372.2900 cromwell.com

Project

PHILANDER SMITH UNIVERSITY

PHILANDER SMITH UNIVERSITY

M.L. HARRIS AUDITORIUM RENOVATION

Volume
VOLUME 1

Design Phase
CONSTRUCTION DOCUMENTS

Revisions

No.	Date	Description

Stamp

CROMWELL ARCHITECTS ENGINEERS, INC. C-98 REGISTERED ARCHITECTS ARKANSAS

REGISTERED ARCHITECT PHILIPPE R. EAST No.4029 ARKANSAS
09-10-2026

Notes

1. CROMWELL ARCHITECTS ENGINEERS, INC. ALL RIGHTS RESERVED
2. THIS SHEET DESIGNED FOR COLOR PRINTING. CRITICAL INFORMATION MAY BE LOST WITH BLACK AND WHITE PRINTING.

Project Number
2024-060

Issue Date
09-10-2026

Sheet Title
OVERALL SIGNAGE PLAN

Sheet Number
AG101