

M.L. HARRIS
AUDITORIUM
RENOVATION

Volume _____


VOLUME 1

Design Phase

**CONSTRUCTION
DOCUMENTS**

[illegible]

Stamp

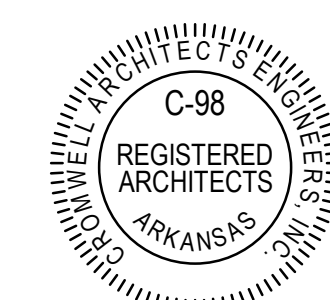

Notes

1. CROMWELL ARCHITECTS ENGINEERS, INC.
ALL RIGHTS RESERVED

2. THIS SHEET DESIGNED FOR COLOR PRINTING
CRITICAL INFORMATION MAY BE LOST WITH
BLACK AND WHITE PRINTING.

Project Number 2024-06

Issue Date 09-10-202

Sheet Title _____




FINISH PLANS

Sheet Number

I-101





SEE A-601 FOR MATERIAL SELECTIONS AND ADDITIONAL INFORMATION

 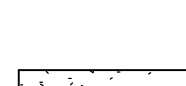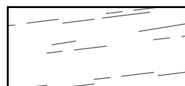- | | | | | | |
|---|---|---|-------|--|------|
|  | CT-1 - SEE ELEVATIONS FOR ADDITIONAL INFORMATION |  | PT-1 |  | HB-1 |
|  | CT-2 - SEE ELEVATIONS FOR ADDITIONAL INFORMATION |  | | | |
|  | FRP-1 WAINSCOT - SEE FINISH SCHEDULE FOR ADDITIONAL NOTES |  | CPT-1 |  | SC-1 |
|  | AWP-1 |  | | | |
|  | AF-1 |  | CPT-2 | | |
|  | PP-1 |  | | | |

GENERAL NOTE:
SEE G-003 FOR TOILET ACCESSORY SCHEDULE

1 FIRST FLOOR ENLARGED FINISH PLAN
1/4" = 1'-0"

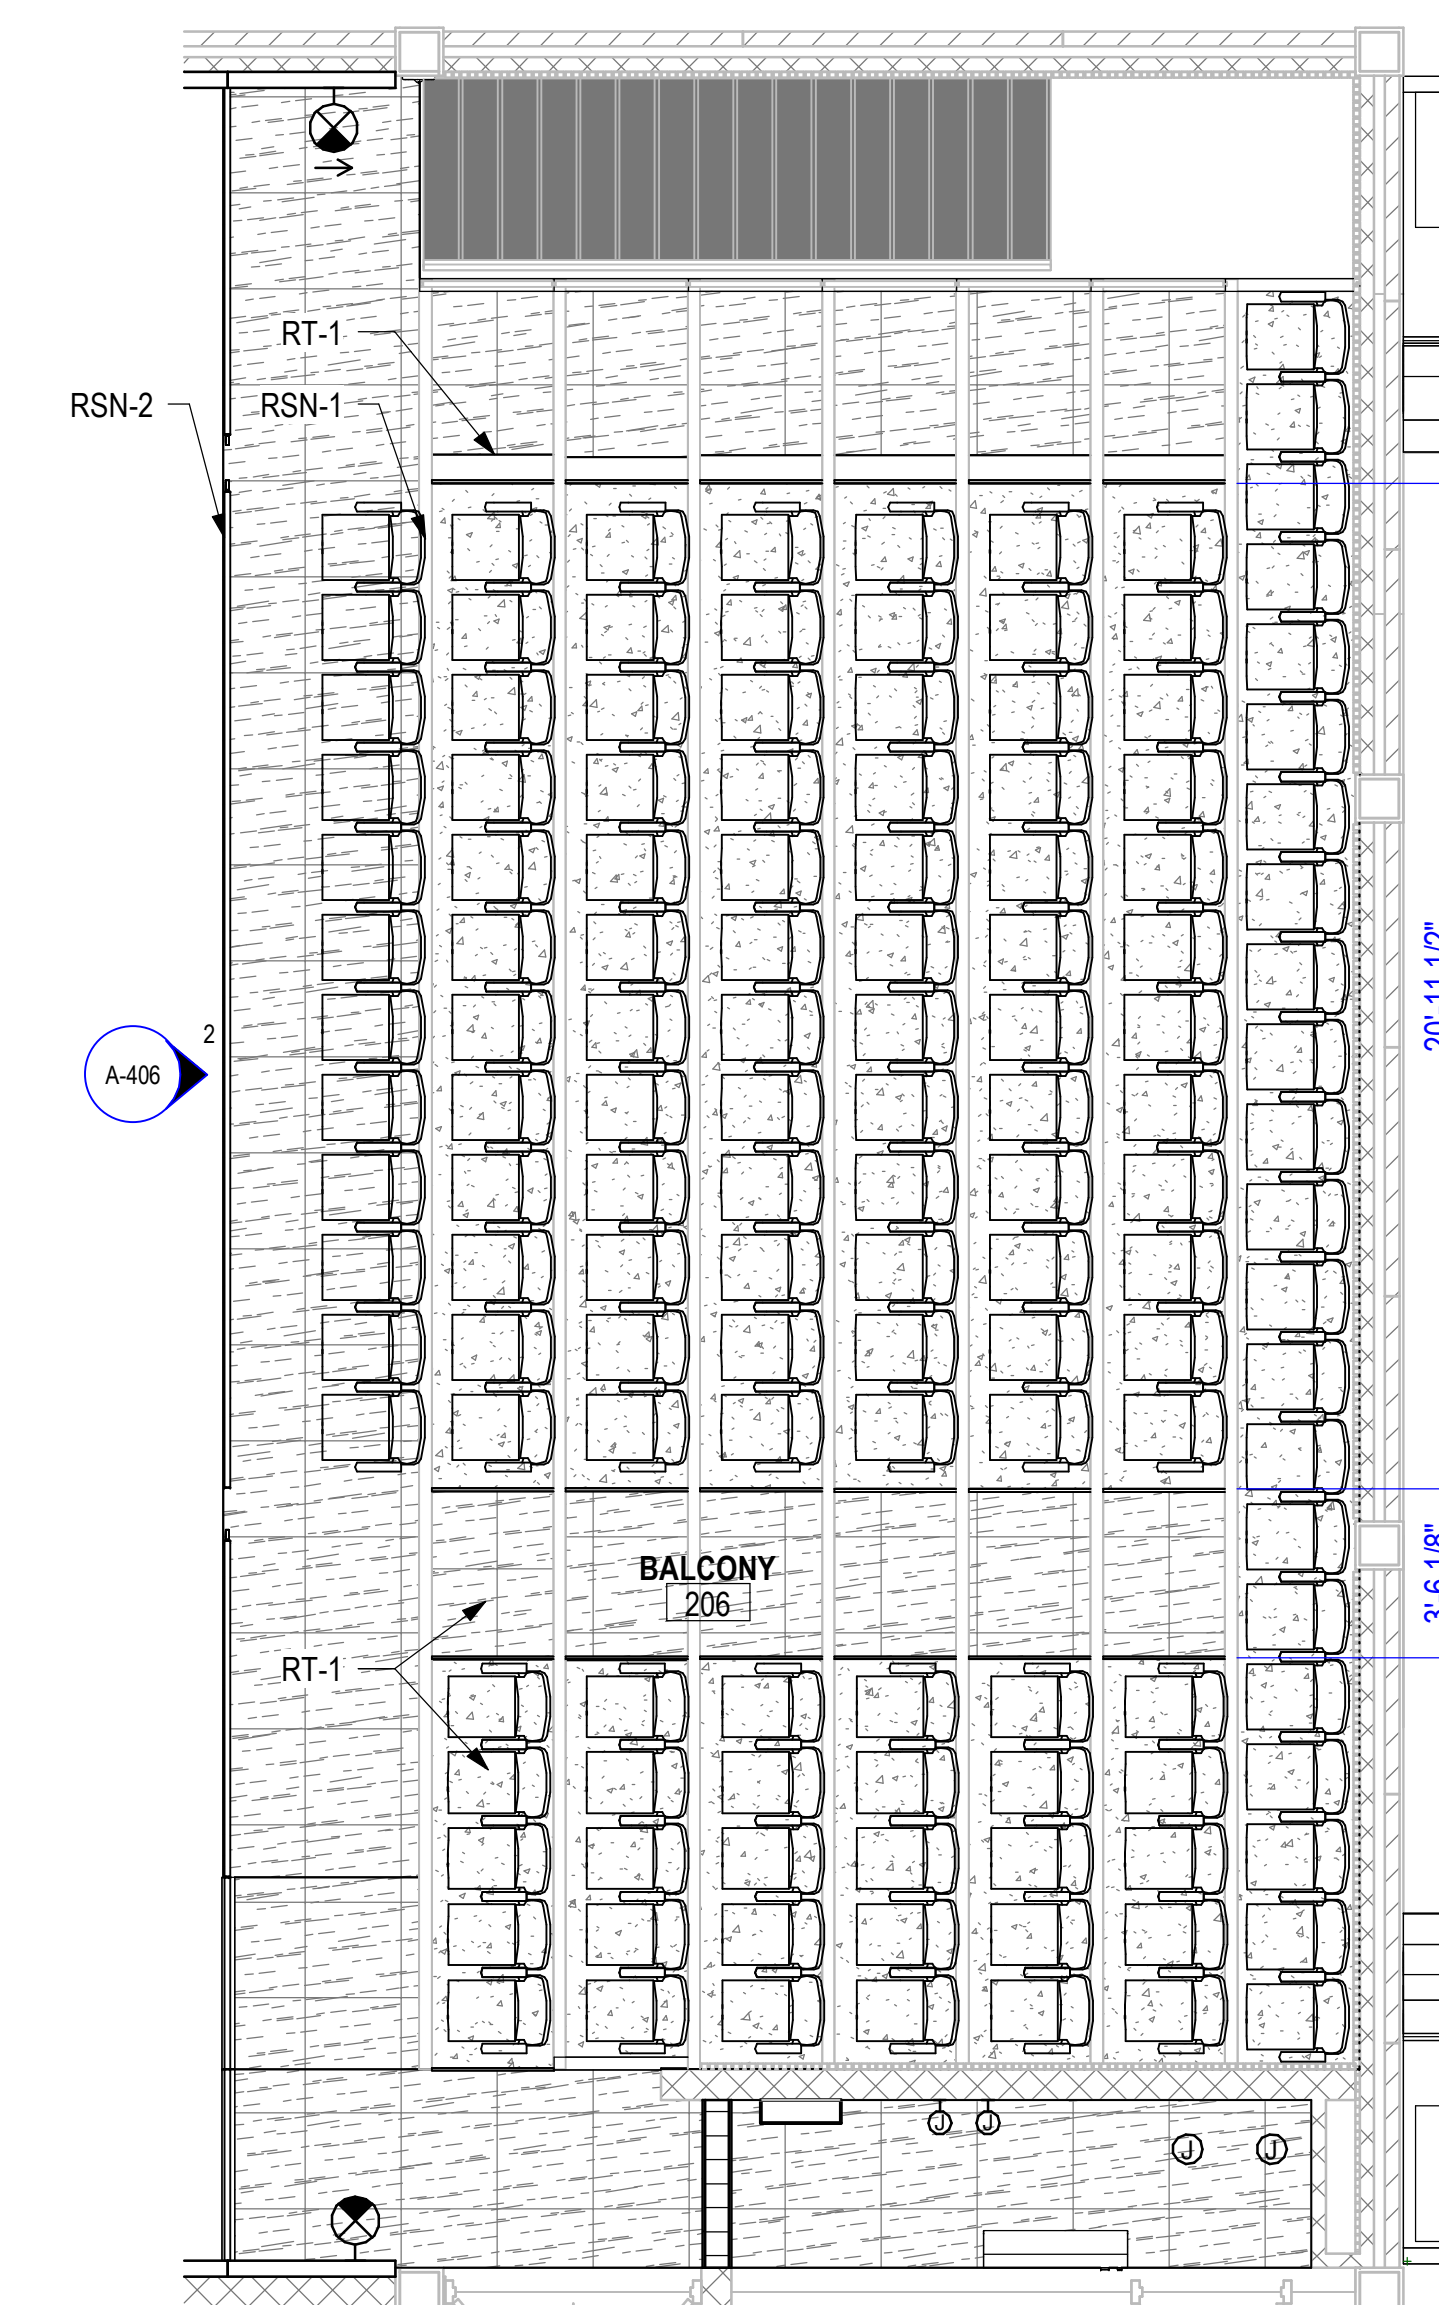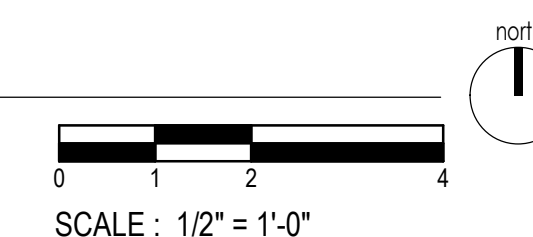

2 SECOND FLOOR ENLARGED FINISH PLAN
1/4" = 1'-0"

