ANY DIVISION 26 SCOPE OF WORK SHOWN IS FOR REFERENCE ONLY

REFER TO NOTE 3 AND THE WORK SCOPE SPECIFICATION TABLE ON AV001

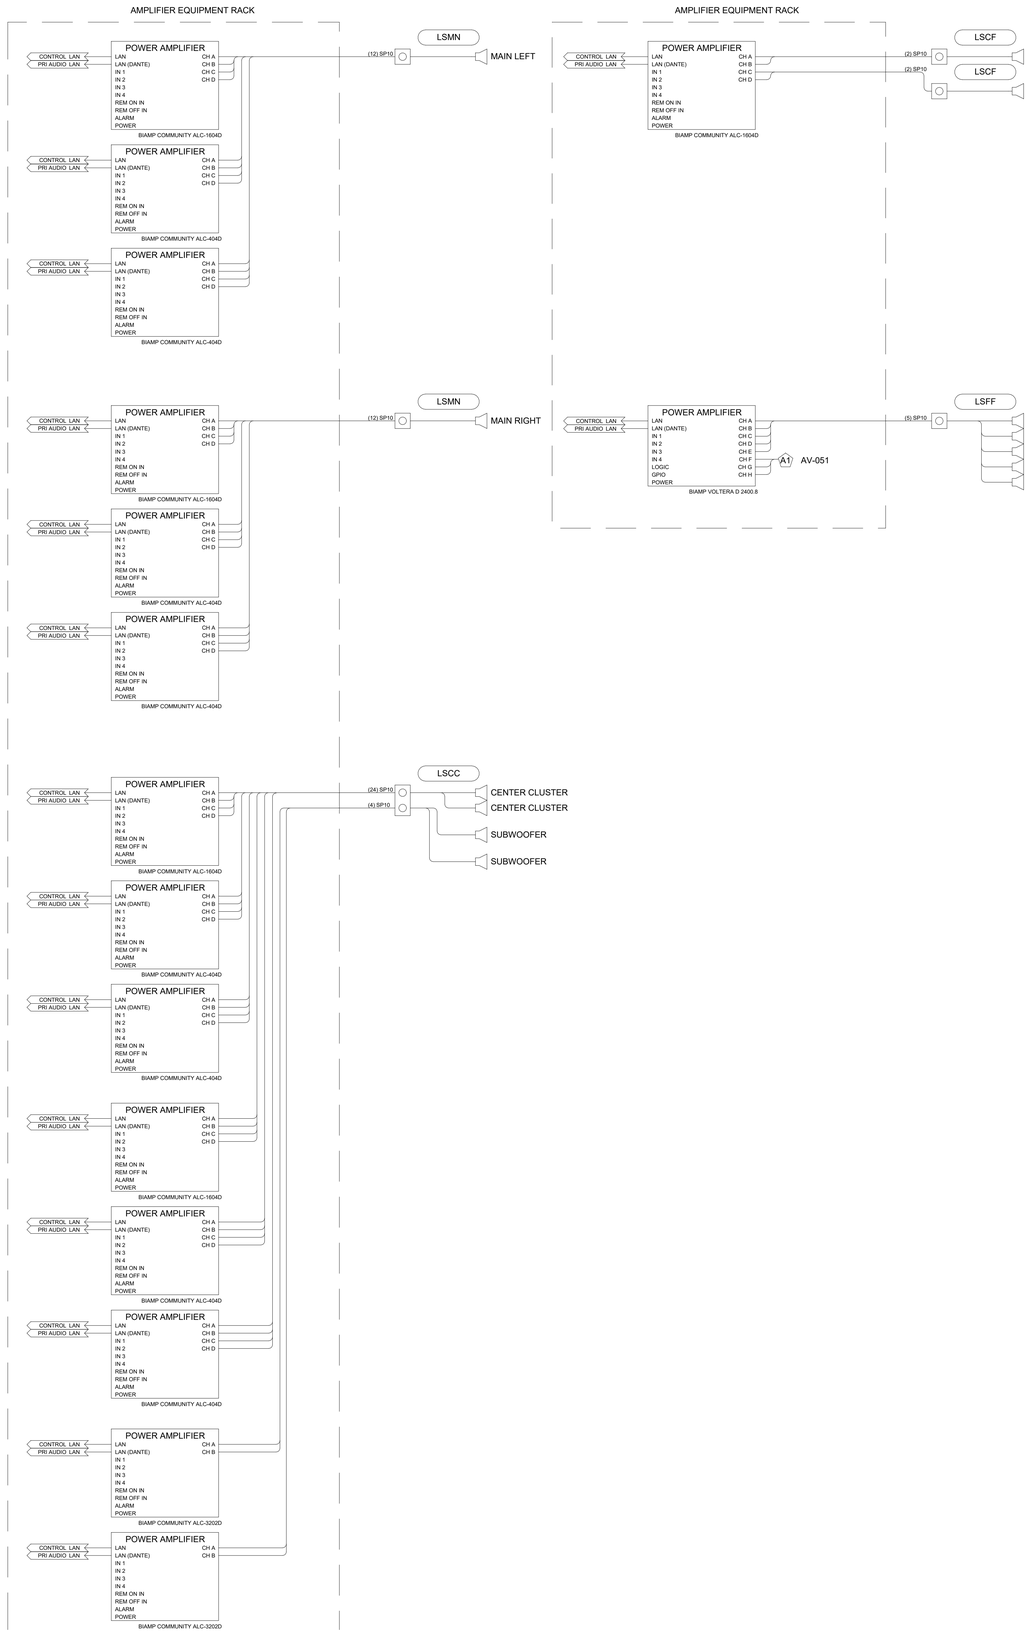

1 AV SLD 2
6" = 1'-0"

9/8/2026 2:00:38 PM

Schuler Shook
LIGHTING DESIGN / THEATRE PLANNING / AUDIO VIDEO DESIGN
Dallas
T +1 214 747 8300
schulershook.com

CROMWELL
1300 East 6th Street Little Rock, AR 72202
501.372.2900
cromwell.com

Project

PHILANDER SMITH UNIVERSITY

PHILANDER SMITH UNIVERSITY

M.L. HARRIS AUDITORIUM RENOVATION

Volume

VOLUME 2

Design Phase

CONSTRUCTION DOCUMENTS

Revisions

No.	Date	Description

Stamp

Notes

1. **CROMWELL ARCHITECTS ENGINEERS, INC. ALL RIGHTS RESERVED**
2. **THIS SHEET DESIGNED FOR COLOR PRINTING. CRITICAL INFORMATION MAY BE LOST WITH BLACK AND WHITE PRINTING.**

Project Number

2024-060

Issue Date

09-10-2026

Sheet Title

AV SINGLE LINES

Sheet Number

AV052