


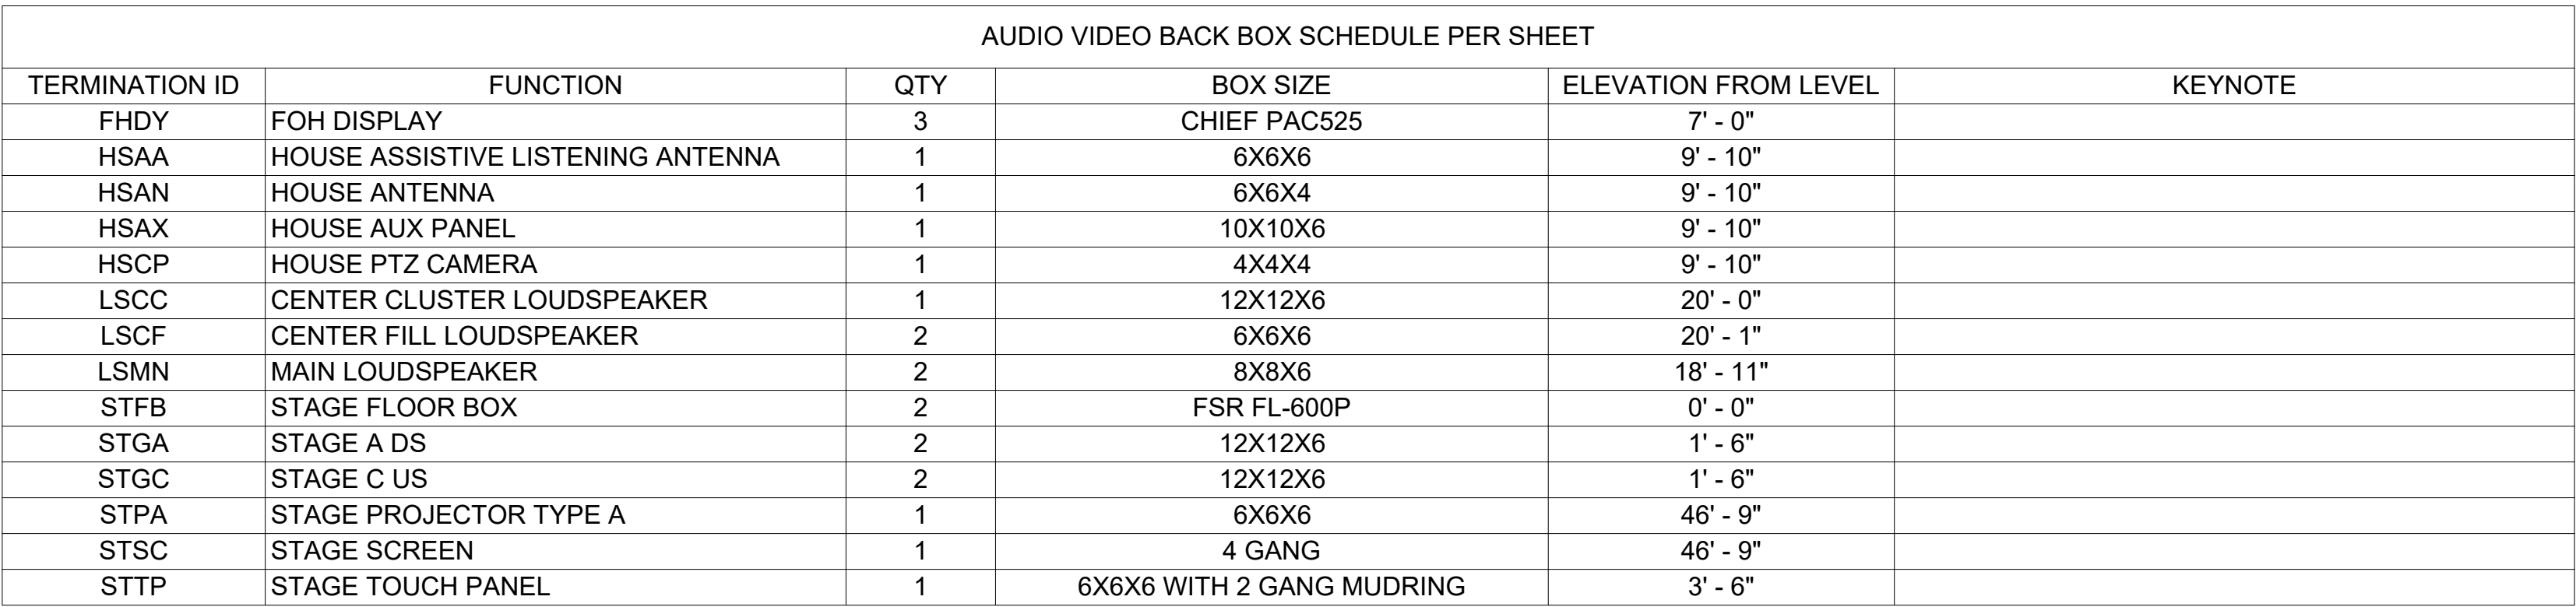

MOUNTING KEY INFO	
FC	MOUNT FLUSH IN CEILING
FF	MOUNT FLUSH IN FLOOR
FW	MOUNT FLUSH IN WALL
SC	MOUNT ON CEILING SURFACE
SF	MOUNT FREE STANDING ON FLOOR
SW	MOUNT ON WALL SURFACE
MS	MOUNT TO STRUCTURE
ND	REFER TO NOTE OR DETAIL DRAWING

AUDIO VIDEO KEY SCHEDULE	
KEY	NOTE

A	STUB CONDUIT INTO LOUDSPEAKER ENCLOSURE
---	---

project



**PHILANDER
SMITH
UNIVERSITY**

M.L. HARRIS
AUDITORIUM
RENOVATION

volume

VOLUME 2

Design Phase

CONSTRUCTION DOCUMENTS

Revisions

[illegible]

amp

otes

CROMWELL ARCHITECTS ENGINEERS, INC.
ALL RIGHTS RESERVED

THIS SHEET DESIGNED FOR COLOR PRINTING
CRITICAL INFORMATION MAY BE LOST WITH
BLACK AND WHITE PRINTING.

Project Number

2024-06

Issue Date


09-10-2020

Sheet Title


AV ELEVATIONS

Sheet Number


AV301

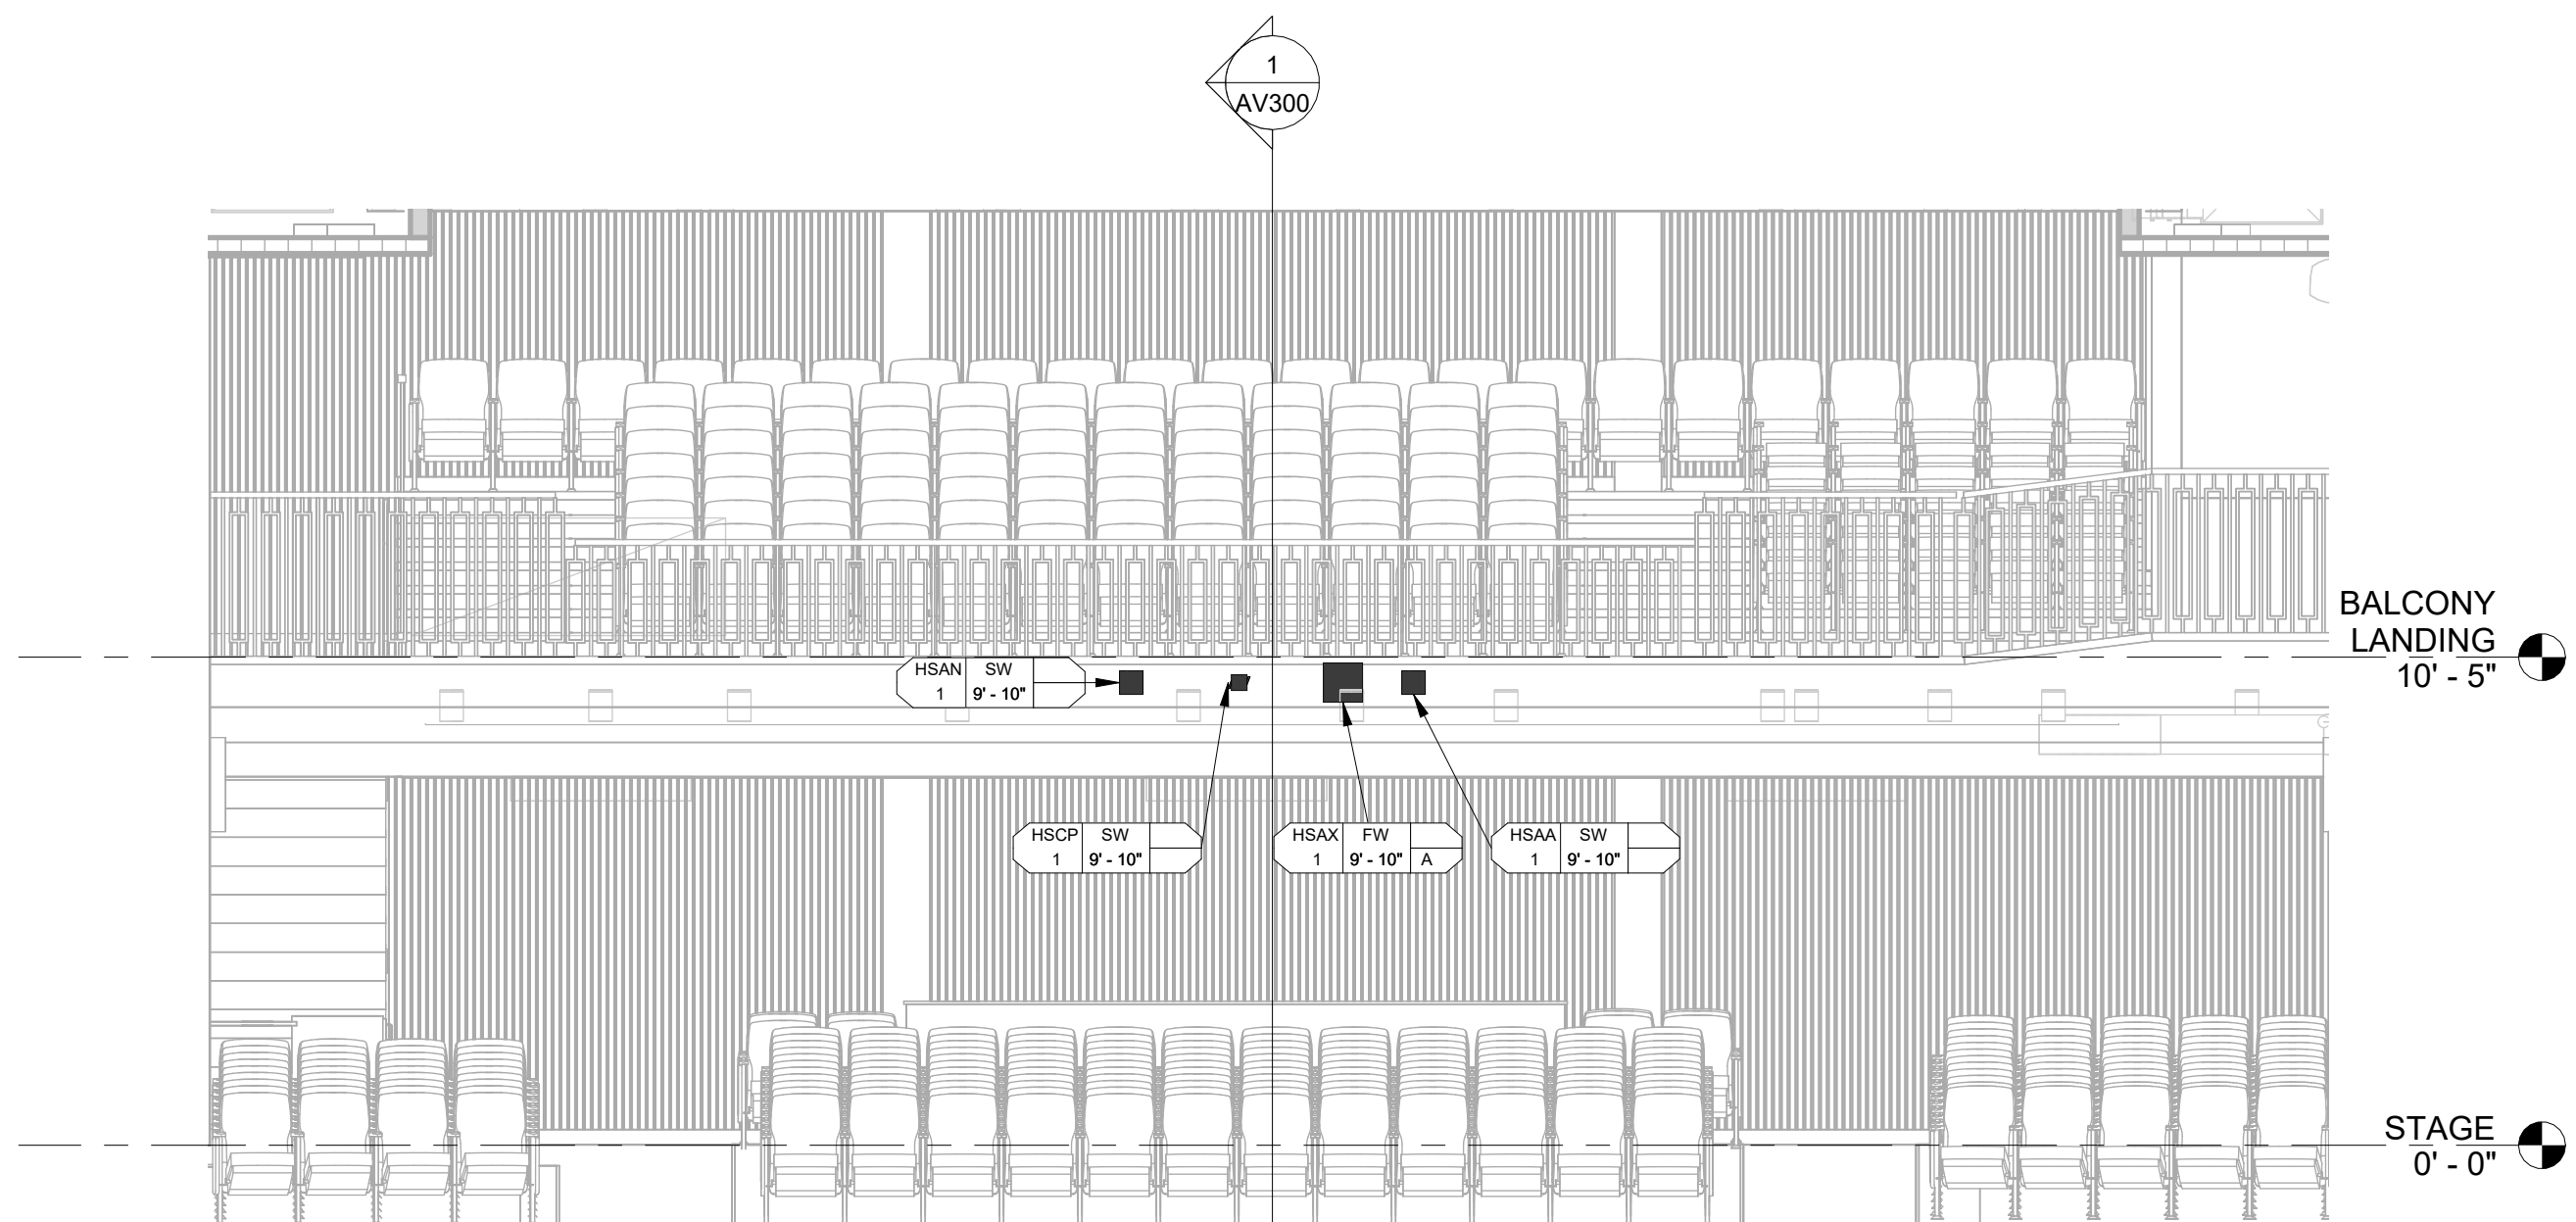


1 AUDITORIUM BALCONY ELEVATION
1/4" = 1'-0"

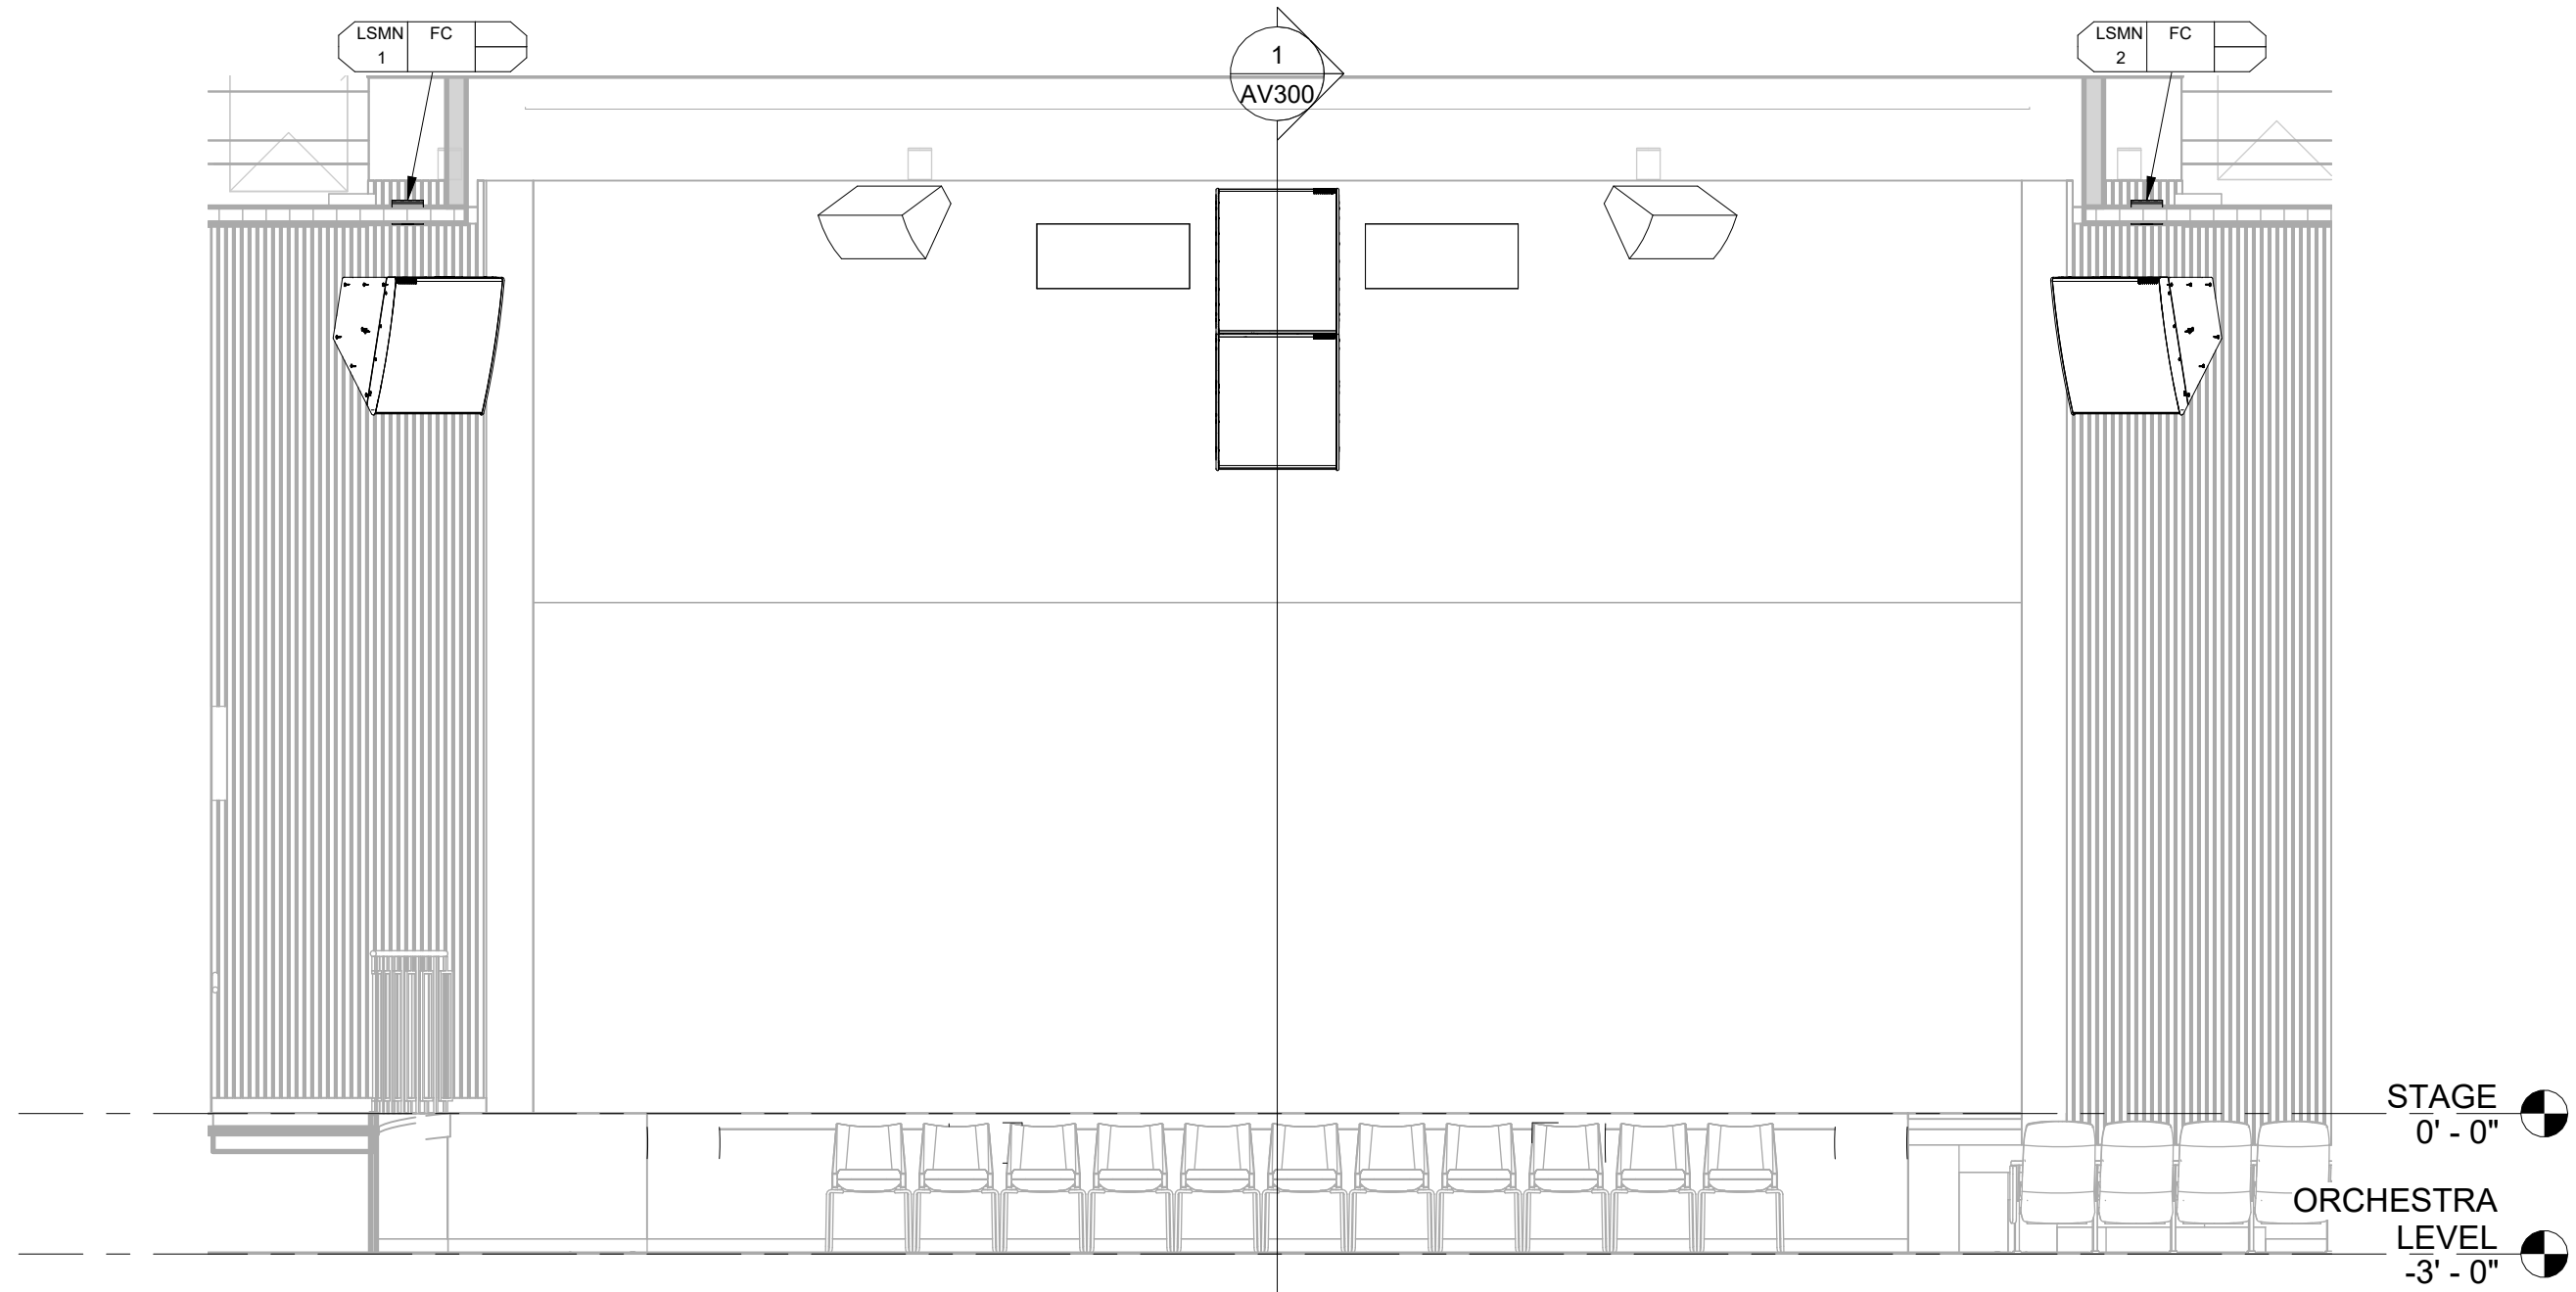


3 AUDITORIUM HOUSE ELEVATION
1/4" = 1'-0"

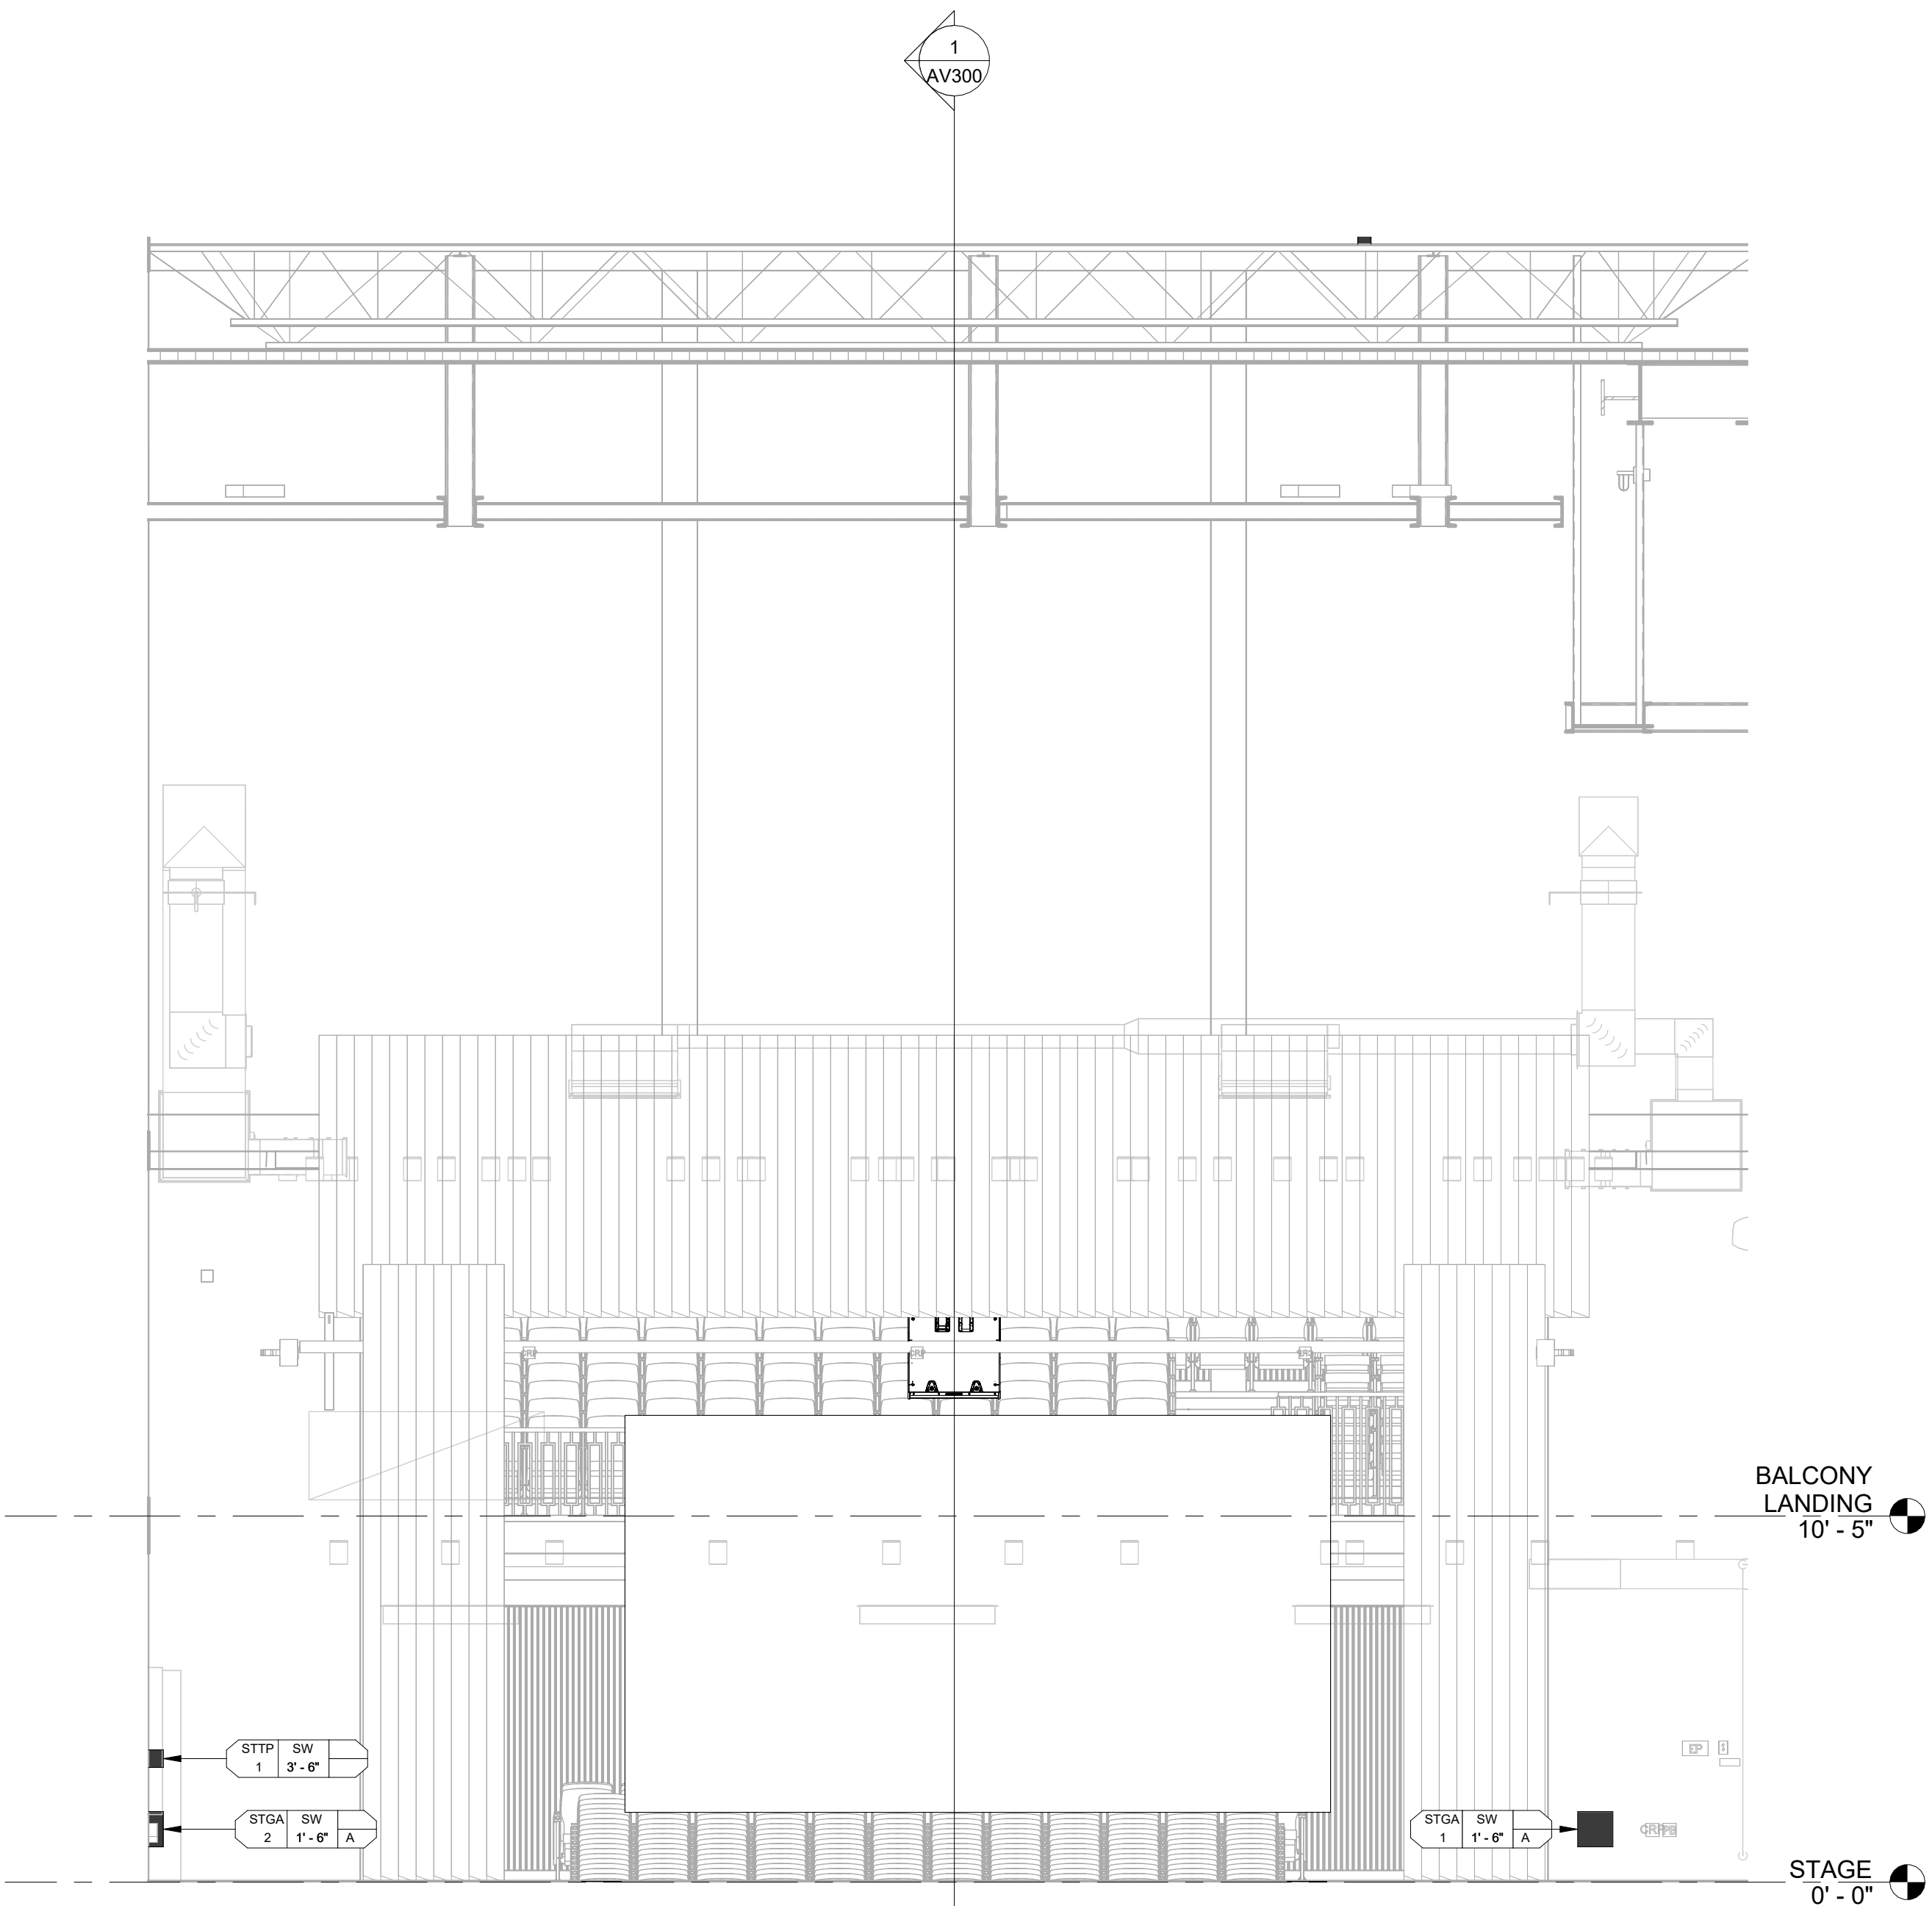

2 AUDITORIUM DOWNSTAGE ELEVATION
1/4" = 1'-0"

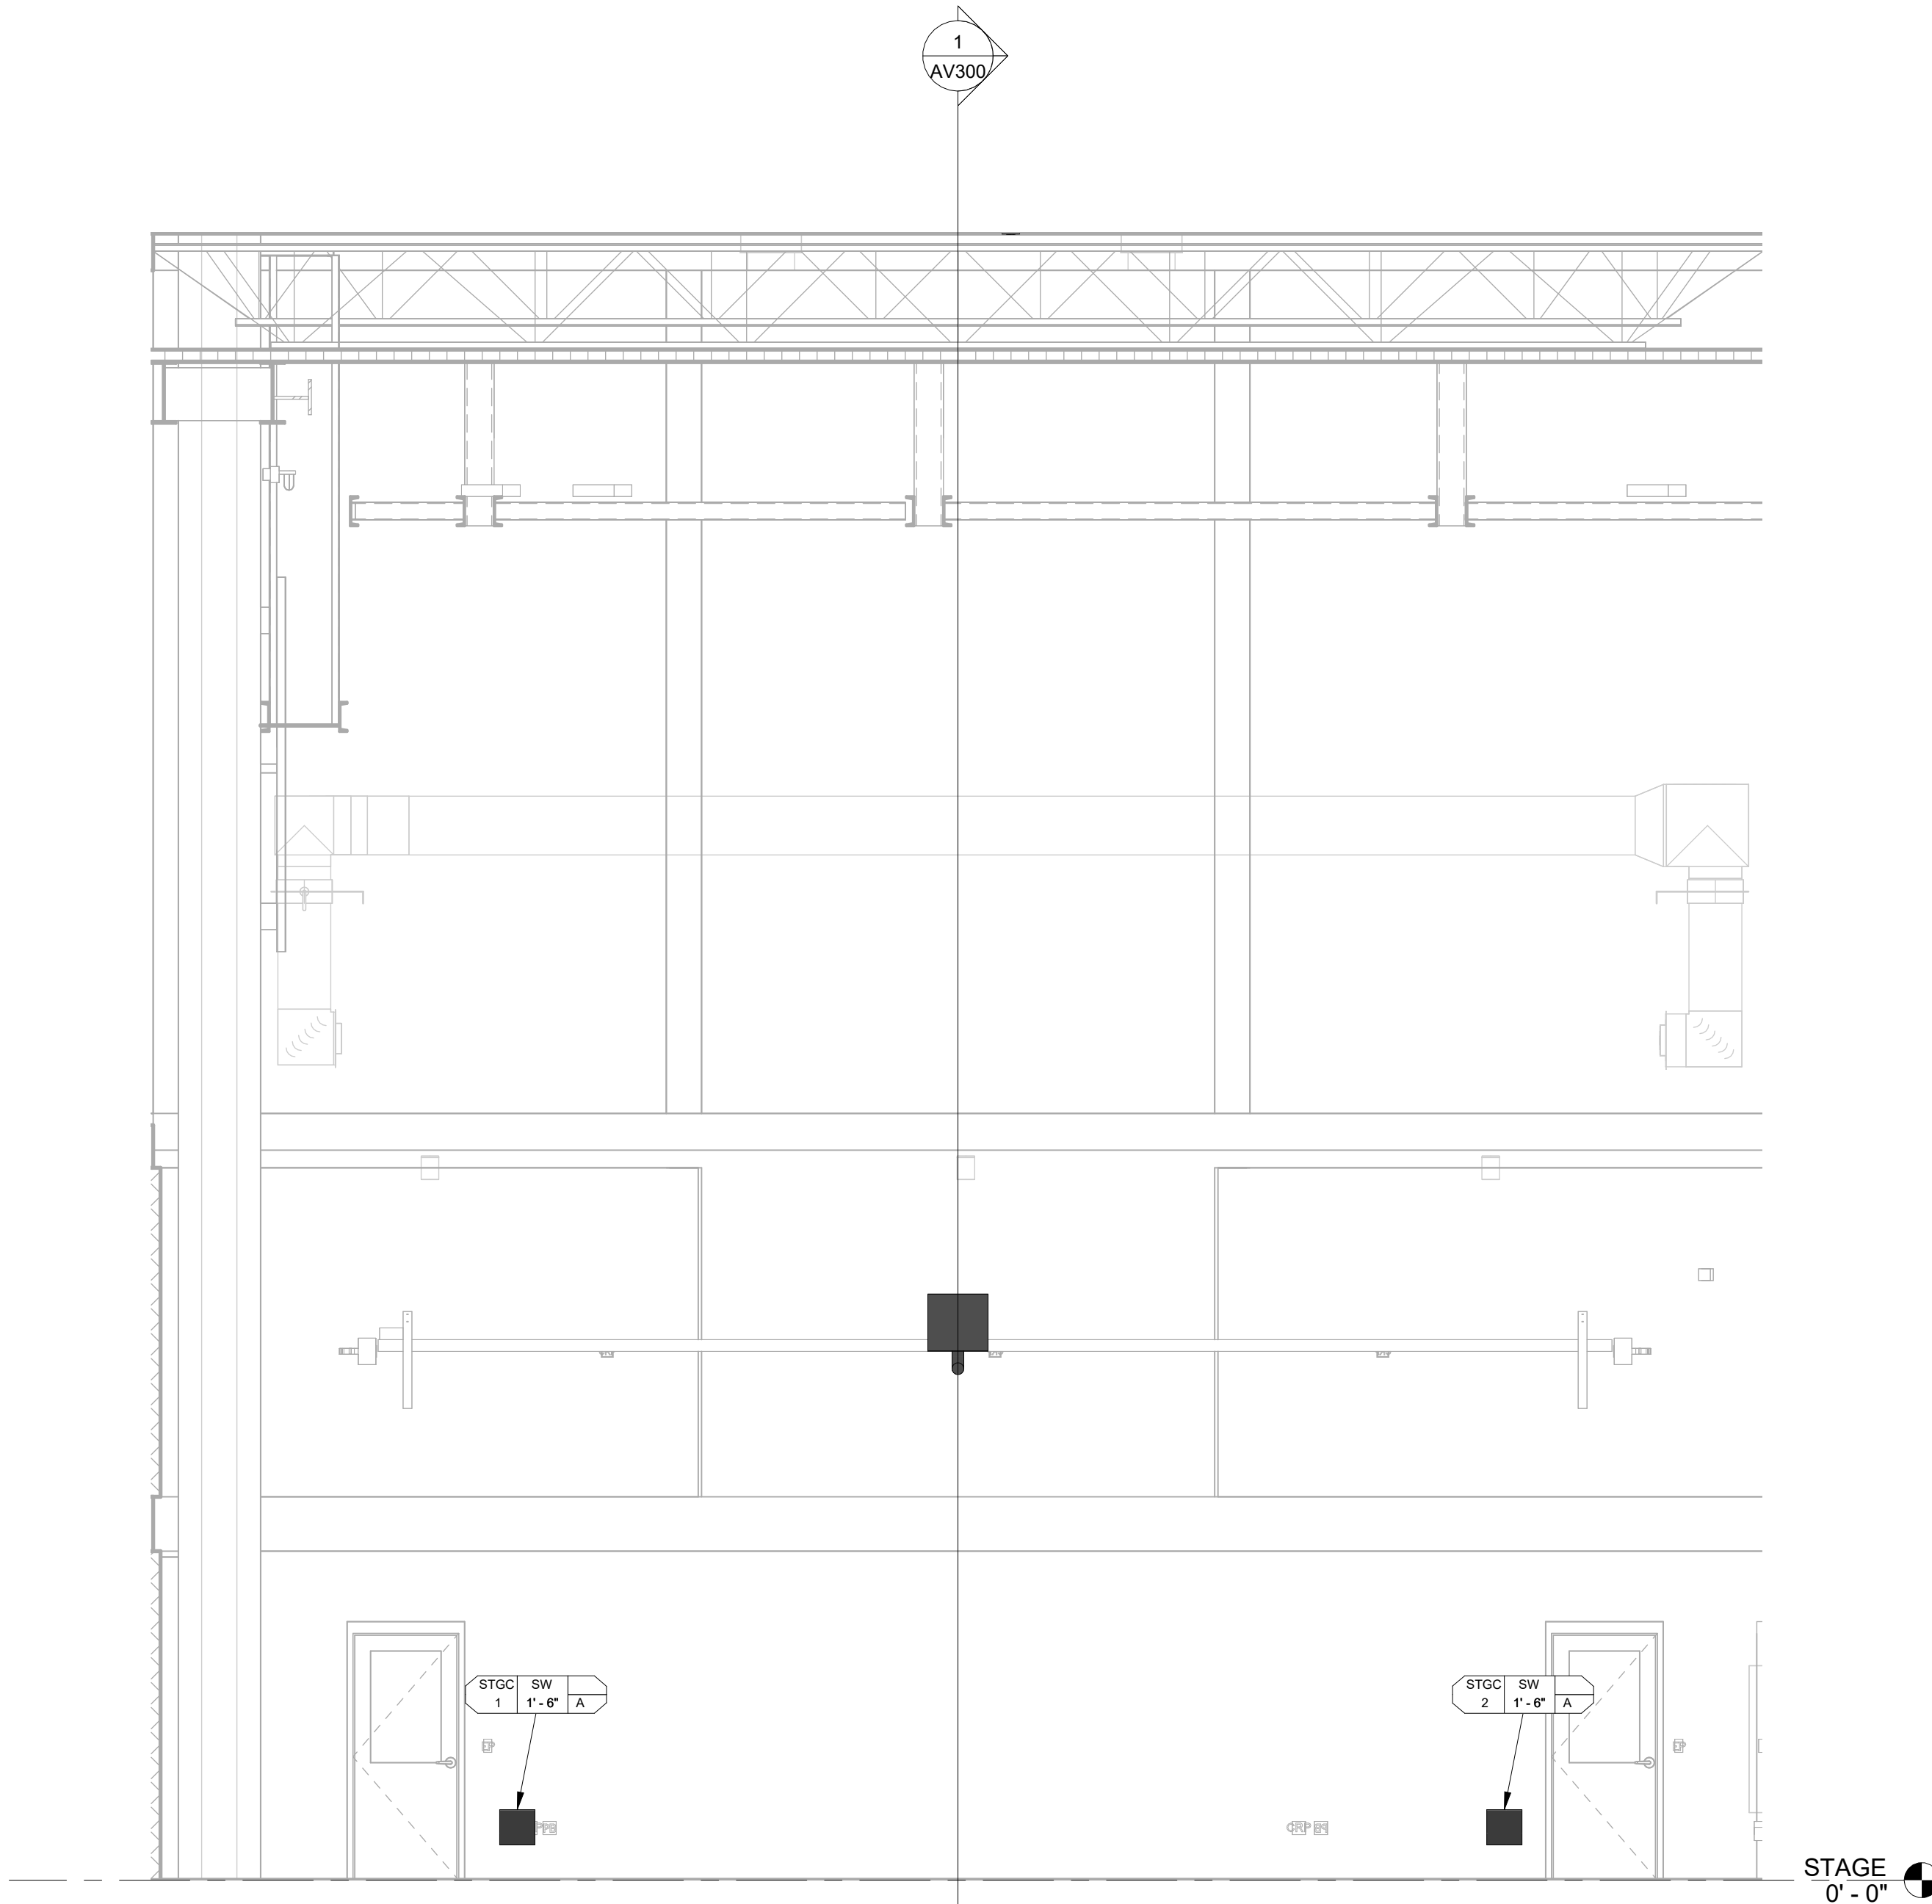

4 AUDITORIUM UPSTAGE ELEVATION
1/4" = 1'-0"

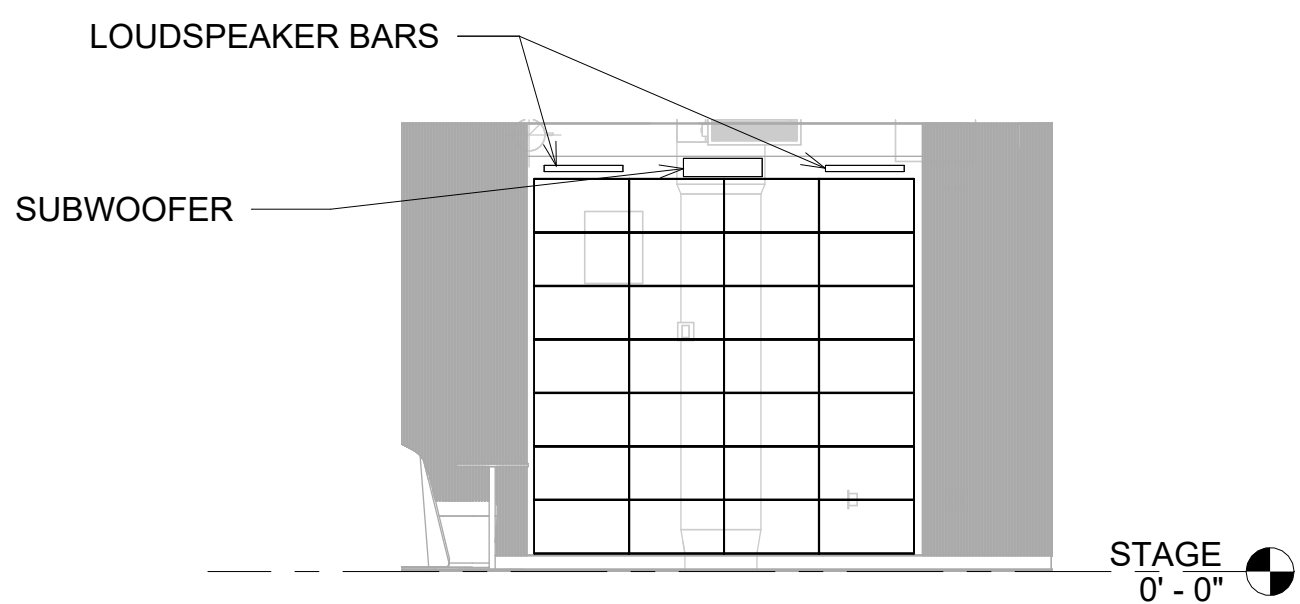

5 LOBBY VIDEO WALL ELEVATION
1/4" = 1'-0"