

ANY DIVISION 26 SCOPE OF
WORK SHOWN IS FOR
REFERENCE ONLY

REFER TO NOTE 3 AND THE
WORK SCOPE
SPECIFICATION TABLE ON
AV001



Schuler Shook

LIGHTING DESIGN / THEATRE PLANNING / AUDIO VIDEO DESIGN

Dallas

T +1 214 747 8300

schulershook.com



CROMWELL

1300 East 6th Street Little Rock, AR 72202

501.372.2900 cromwell.com

Project



PHILANDER
SMITH
UNIVERSITY

M.L. HARRIS
AUDITORIUM
RENOVATION

Volume **VOLUME 2**

Design Phase

**CONSTRUCTION
DOCUMENTS**

Revisions		
No.	Date	Description

Stamp

Notes

1. CROMWELL ARCHITECTS ENGINEERS, INC.
ALL RIGHTS RESERVED

2. THIS SHEET DESIGNED FOR COLOR PRINTING.
CRITICAL INFORMATION MAY BE LOST WITH
BLACK AND WHITE PRINTING.

Project Number **2024-060**

Issue Date **09-10-2026**


Sheet Title

AV PROJECT DETAILS

Sheet Number


AV501

STEEL ROPE SAFETY
CABLE MOUNTED
DIRECTLY TO SPEAKER
CABINET AND SEPARATE
MOUNTING POINT AT
STRUCTURE ABOVE

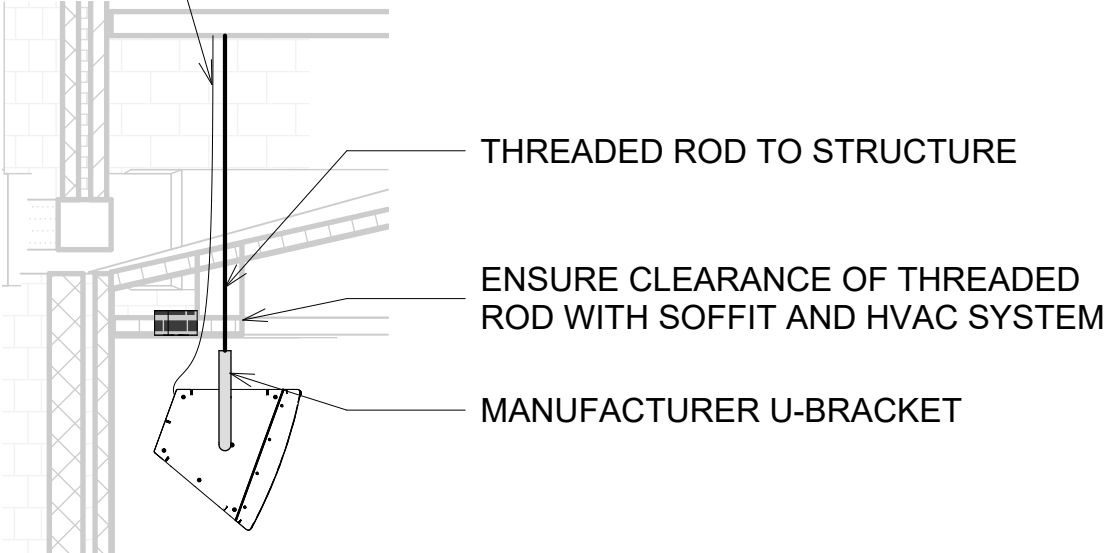


⑤ MAIN LOUDSPEAKER MOUNTING DETAIL
1/4" = 1'-0"

STEEL ROPE SAFETY CABLE
MOUNTED DIRECTLY TO
SPEAKER CABINET AND
SEPARATE MOUNTING POINT
AT STRUCTURE ABOVE

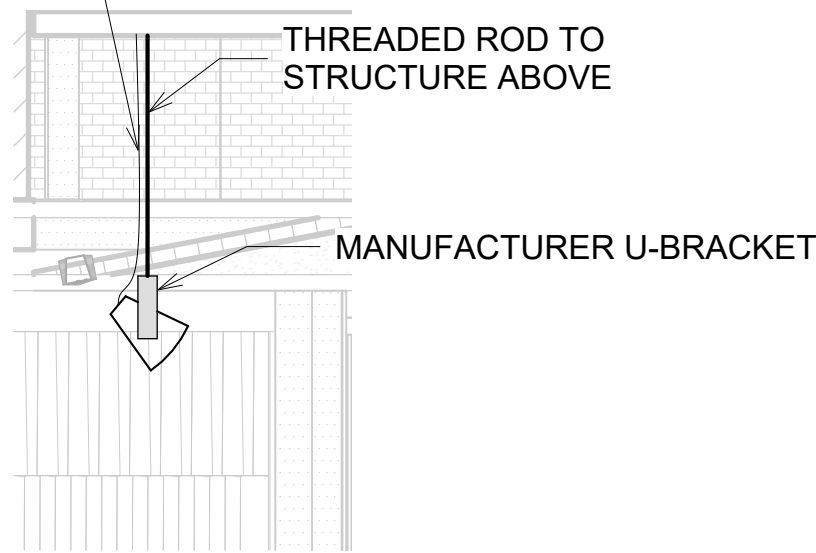


④ FILL LOUDSPEAKER MOUNTING DETAIL
1/4" = 1'-0"

STEEL ROPE SAFETY CABLE
MOUNTED DIRECTLY TO
SPEAKER CABINET AND
SEPARATE MOUNTING POINT
AT STRUCTURE ABOVE

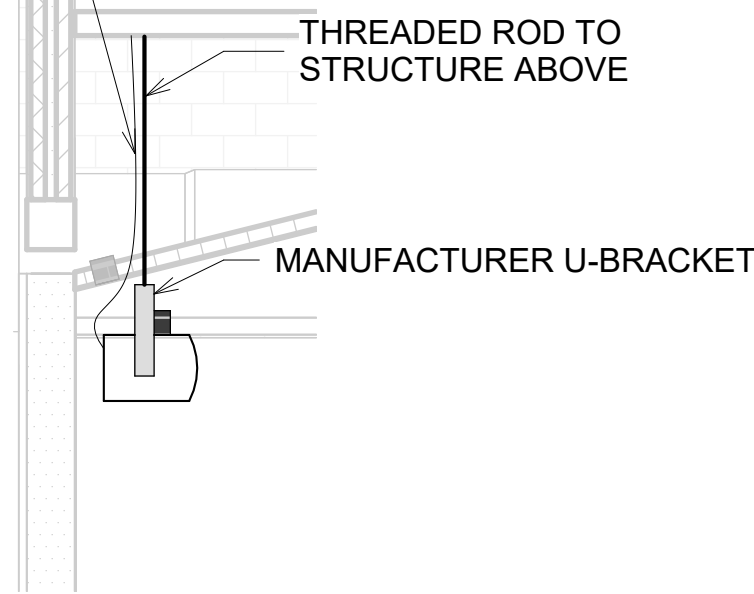


③ SUBWOOFER LOUDSPEAKER
MOUNTING DETAIL
1/4" = 1'-0"

STEEL WIRE ROPE WITH
TURNBUCKLE ON REAR
LINE FOR TILT ADJUST

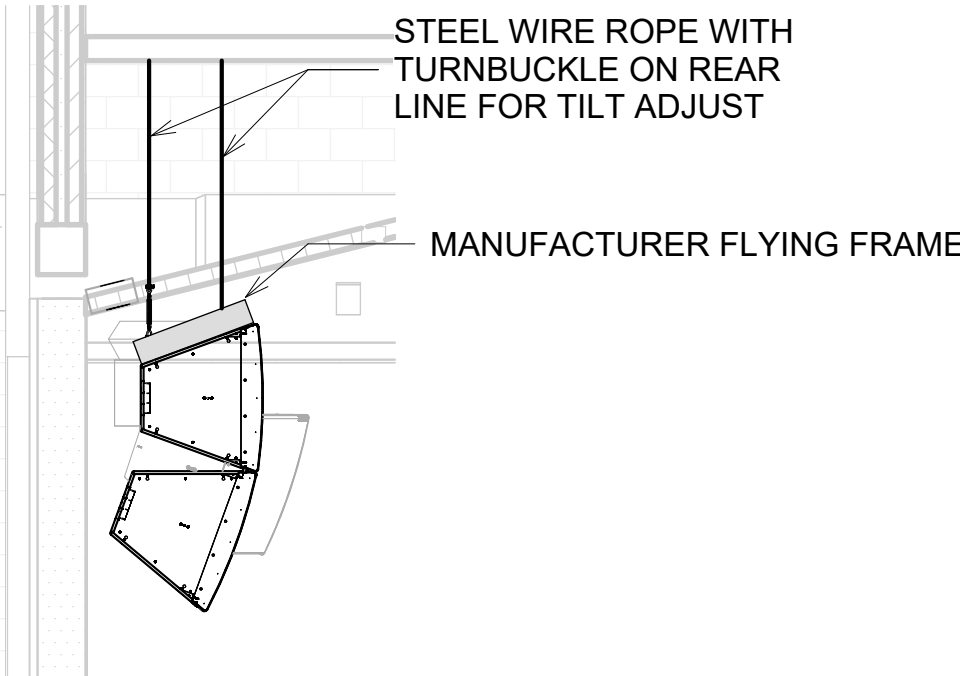

② CENTER CLUSTER LOUDSPEAKER
MOUNTING DETAIL
1/4" = 1'-0"

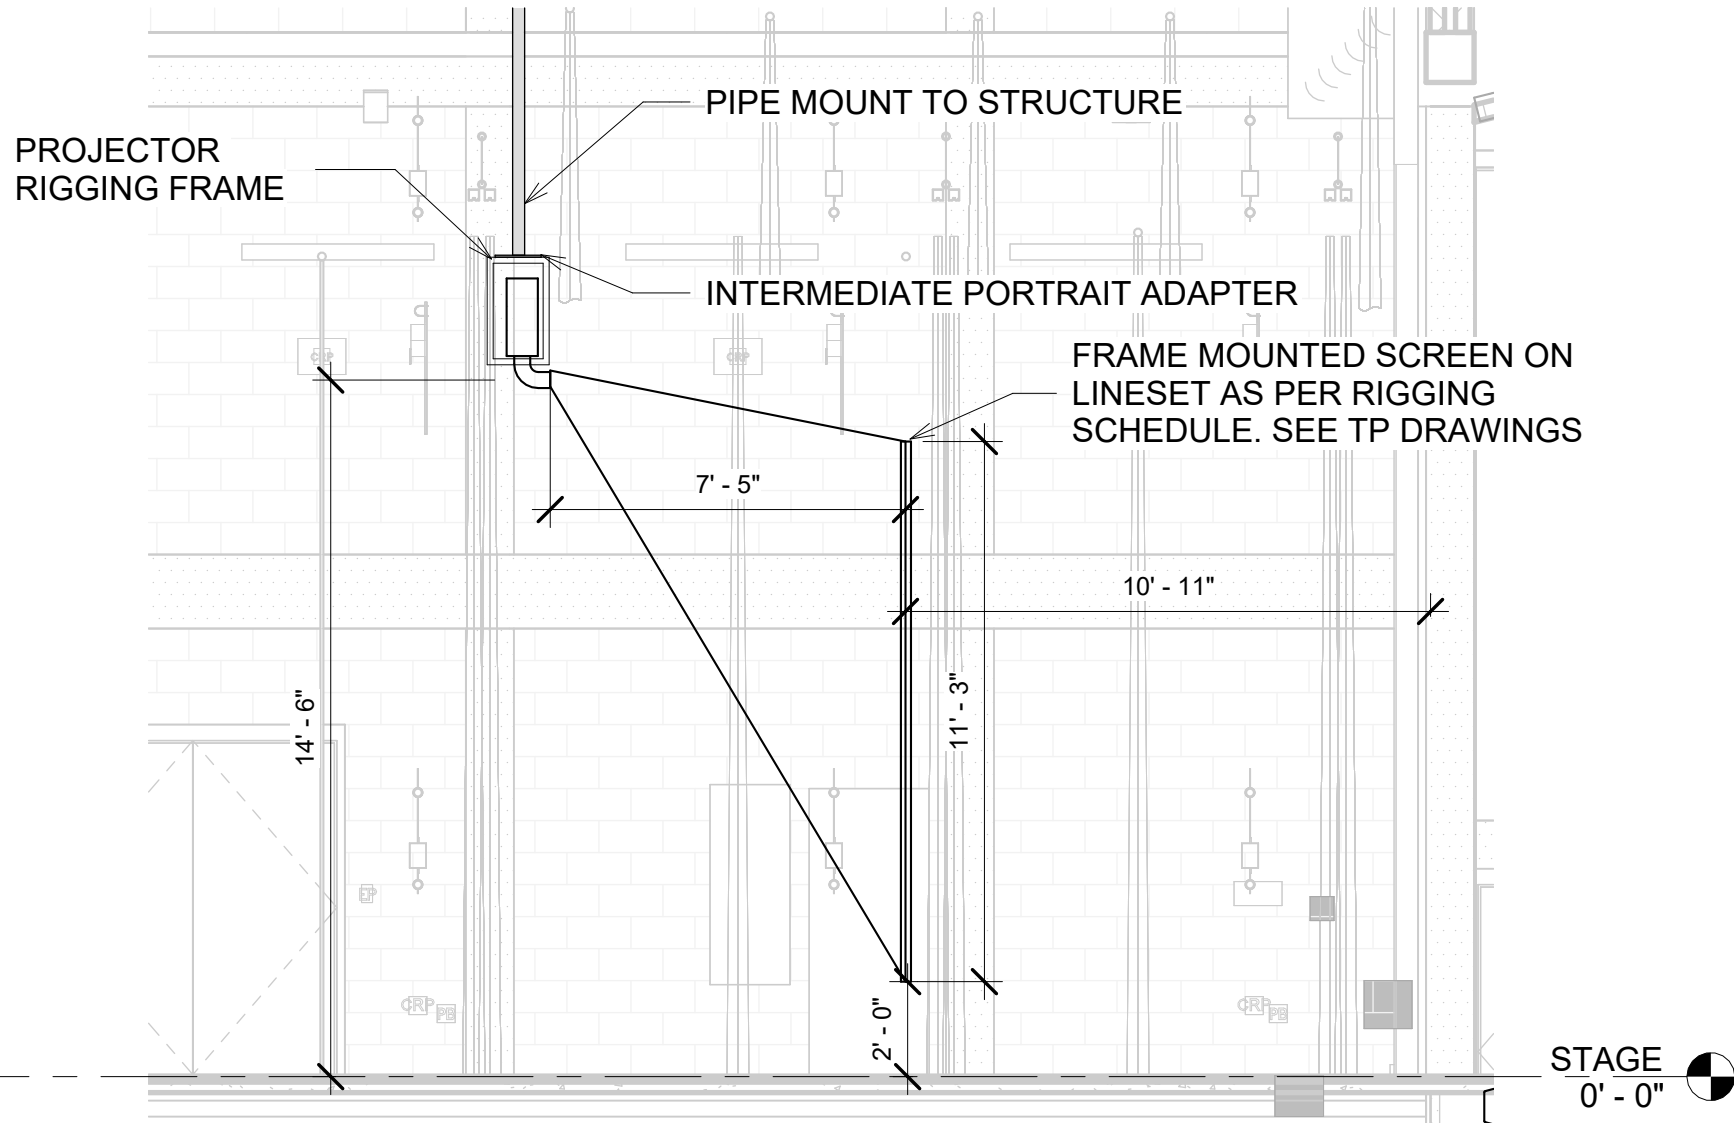

① PROJECTOR MOUNTING DETAIL
1/4" = 1'-0"