

ANY DIVISION 26 SCOPE OF
WORK SHOWN IS FOR
REFERENCE ONLY

REFER TO NOTE 3 AND THE
WORK SCOPE
SPECIFICATION TABLE ON
AV001

Schuler Shook

LIGHTING DESIGN / THEATRE PLANNING / AUDIO VIDEO DESIGN

Dallas

T +1 214 747 8300

schuler shook.com

CROMWELL

1300 East 6th Street Little Rock, AR 72202

501.372.2900 cromwell.com

Project

PHILANDER
SMITH UNIVERSITY

PHILANDER
SMITH
UNIVERSITY

M.L. HARRIS
AUDITORIUM
RENOVATION

Volume

VOLUME 2

Design Phase

CONSTRUCTION
DOCUMENTS

Revisions		
No.	Date	Description

Stamp

Notes

1. CROMWELL ARCHITECTS ENGINEERS, INC.
ALL RIGHTS RESERVED

2. THIS SHEET DESIGNED FOR COLOR PRINTING.
CRITICAL INFORMATION MAY BE LOST WITH
BLACK AND WHITE PRINTING.

Project Number

2024-060

Issue Date


09-10-2026

Sheet Title


AV PANEL DETAILS - RACK

Sheet Number


AV525

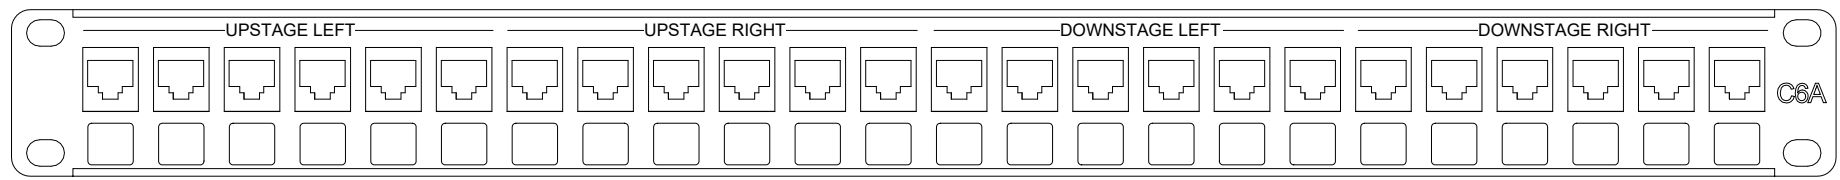


1 PANEL: AMRK - CAT6A PATCH
AV BOX TYPE: 1 RU

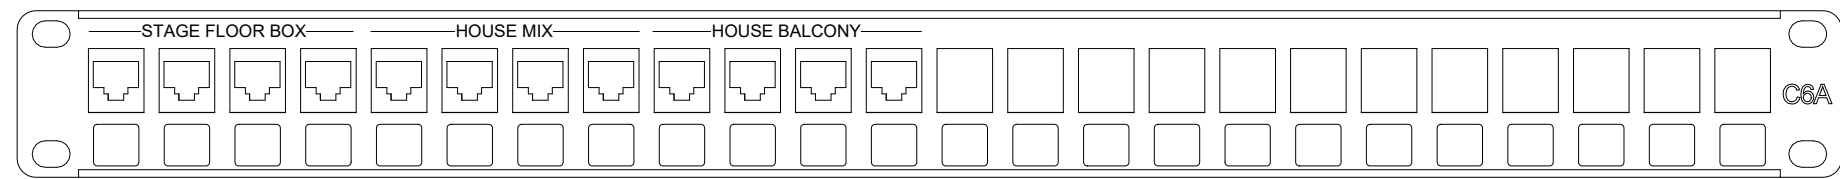


1 PANEL: AMRK - CAT6A PATCH
AV BOX TYPE: 1 RU

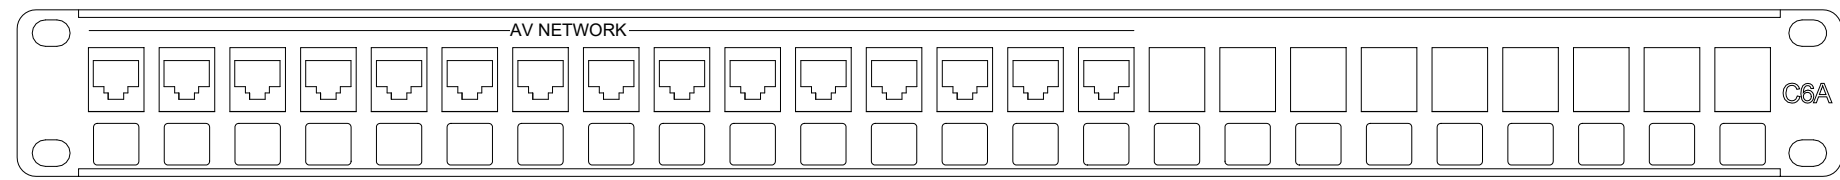


1 PANEL: AMRK - CAT6A PATCH
AV BOX TYPE: 1 RU

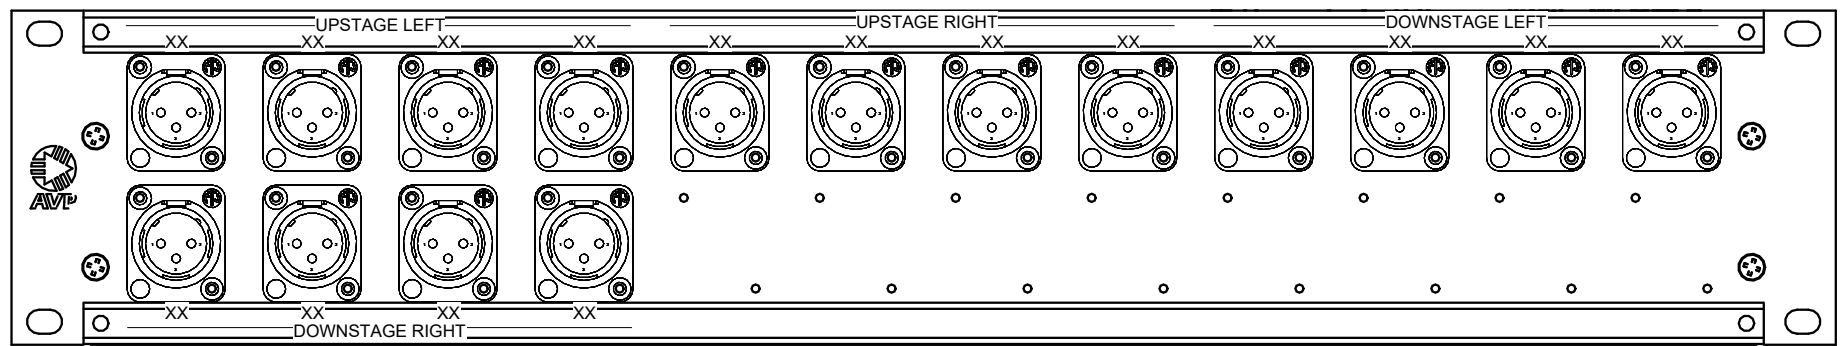

1 PANEL: AMRK - MIC PATCH
AV BOX TYPE: 2 RU

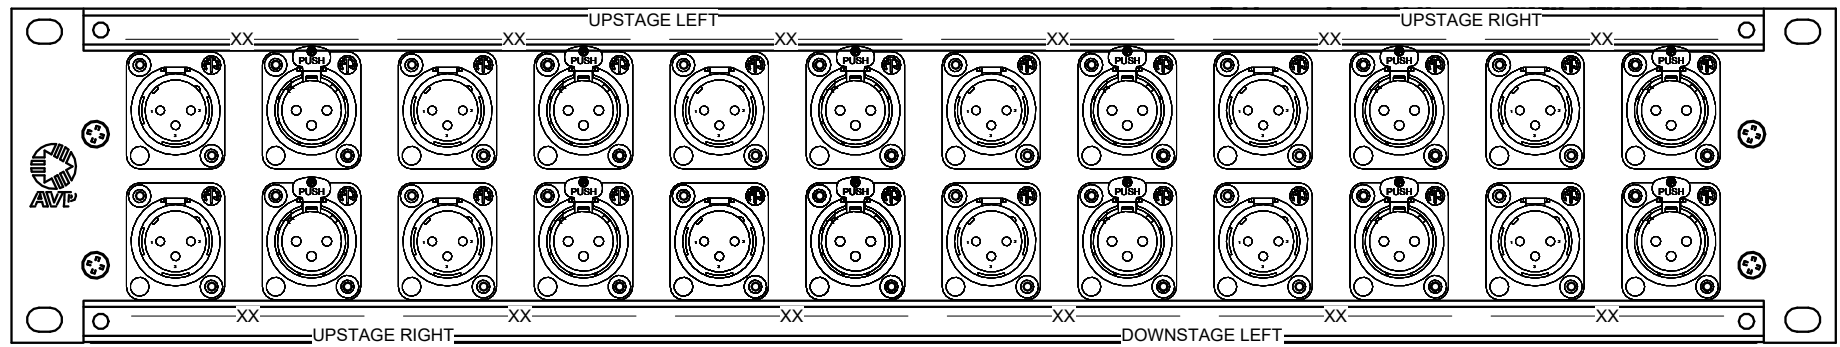

1 PANEL: AMRK - TIE LINE PATCH
AV BOX TYPE: 2 RU

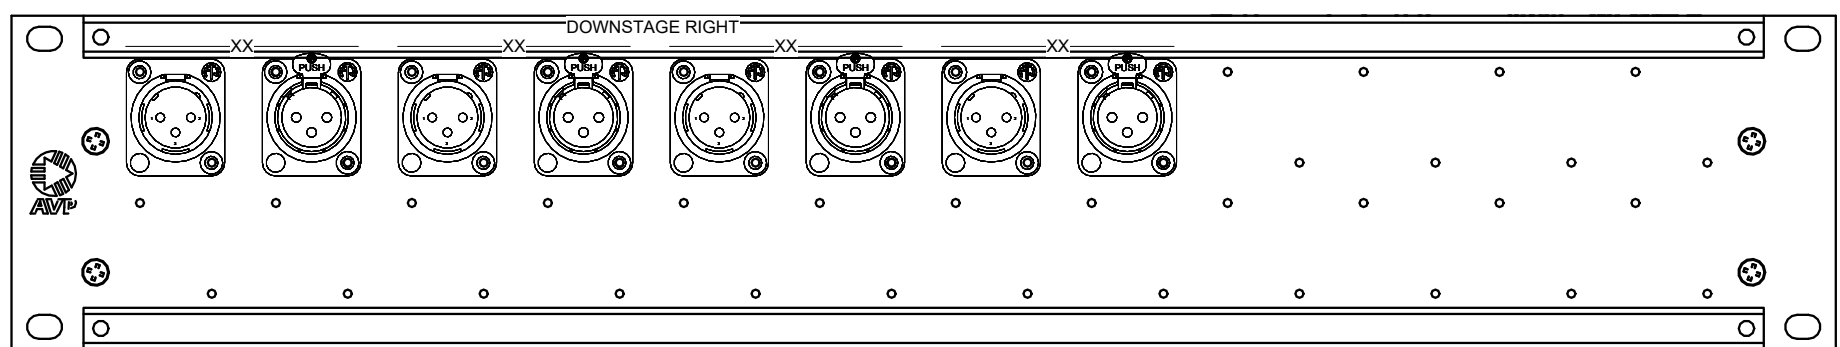

1 PANEL: AMRK - TIE LINE PATCH
AV BOX TYPE: 2 RU