ANY DIVISION 26 SCOPE OF WORK SHOWN IS FOR REFERENCE ONLY

REFER TO NOTE 3 AND THE WORK SCOPE SPECIFICATION TABLE ON AV001

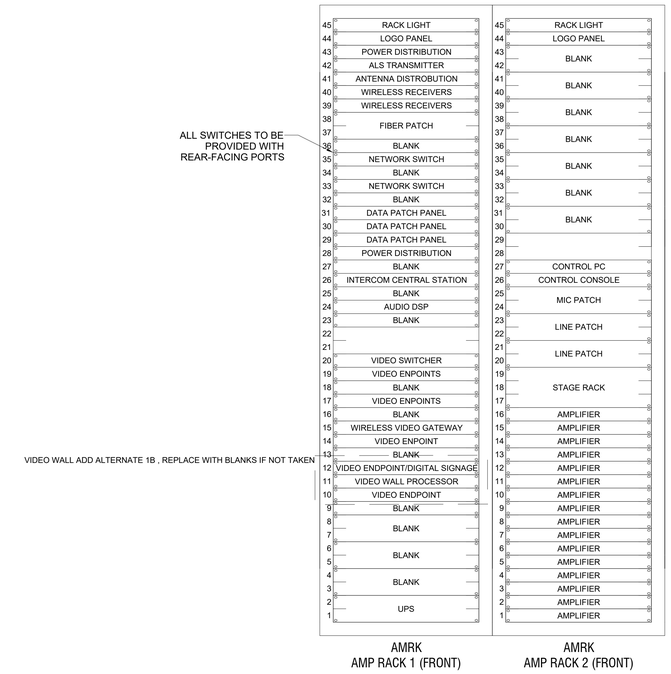

1 RACK ELEVATION
1 1/2" = 1'-0"

9/8/2026 2:01:37 PM

Schuler Shook
LIGHTING DESIGN / THEATRE PLANNING / AUDIO VIDEO DESIGN
Dallas
T +1 214 747 8300
schulershook.com

CROMWELL
1300 East 6th Street Little Rock, AR 72202
501.372.2900 cromwell.com

Project

PHILANDER SMITH UNIVERSITY

PHILANDER SMITH UNIVERSITY

M.L. HARRIS AUDITORIUM RENOVATION

Volume

VOLUME 2

Design Phase

CONSTRUCTION DOCUMENTS

Revisions

No.	Date	Description

Stamp

Notes

1. CROMWELL ARCHITECTS ENGINEERS, INC. ALL RIGHTS RESERVED

2. THIS SHEET DESIGNED FOR COLOR PRINTING. CRITICAL INFORMATION MAY BE LOST WITH BLACK AND WHITE PRINTING.

Project Number

2024-060

Issue Date

09-10-2026

Sheet Title

AV RACK ELEVATIONS

Sheet Number

AV571