




M.L. HARRIS
AUDITORIUM
RENOVATION

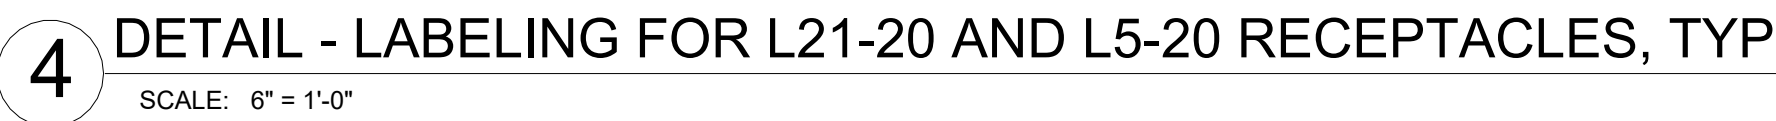

Stamp	
Notes	
1. CROMWELL ARCHITECTS ENGINEERS, INC. ALL RIGHTS RESERVED 2. THIS SHEET DESIGNED FOR COLOR PRINTING. CRITICAL INFORMATION MAY BE LOST WITH BLACK AND WHITE PRINTING.	
Project Number	2024-060
Issue Date	09-10-2026
Sheet Title	

ADVISORY - THEATRICAL DEVICE STANDARD MOUNTING DETAILS

Sheet Number _____

SKE 003