





**PHILANDER
SMITH
UNIVERSITY**

M.L. HARRIS
AUDITORIUM
RENOVATION

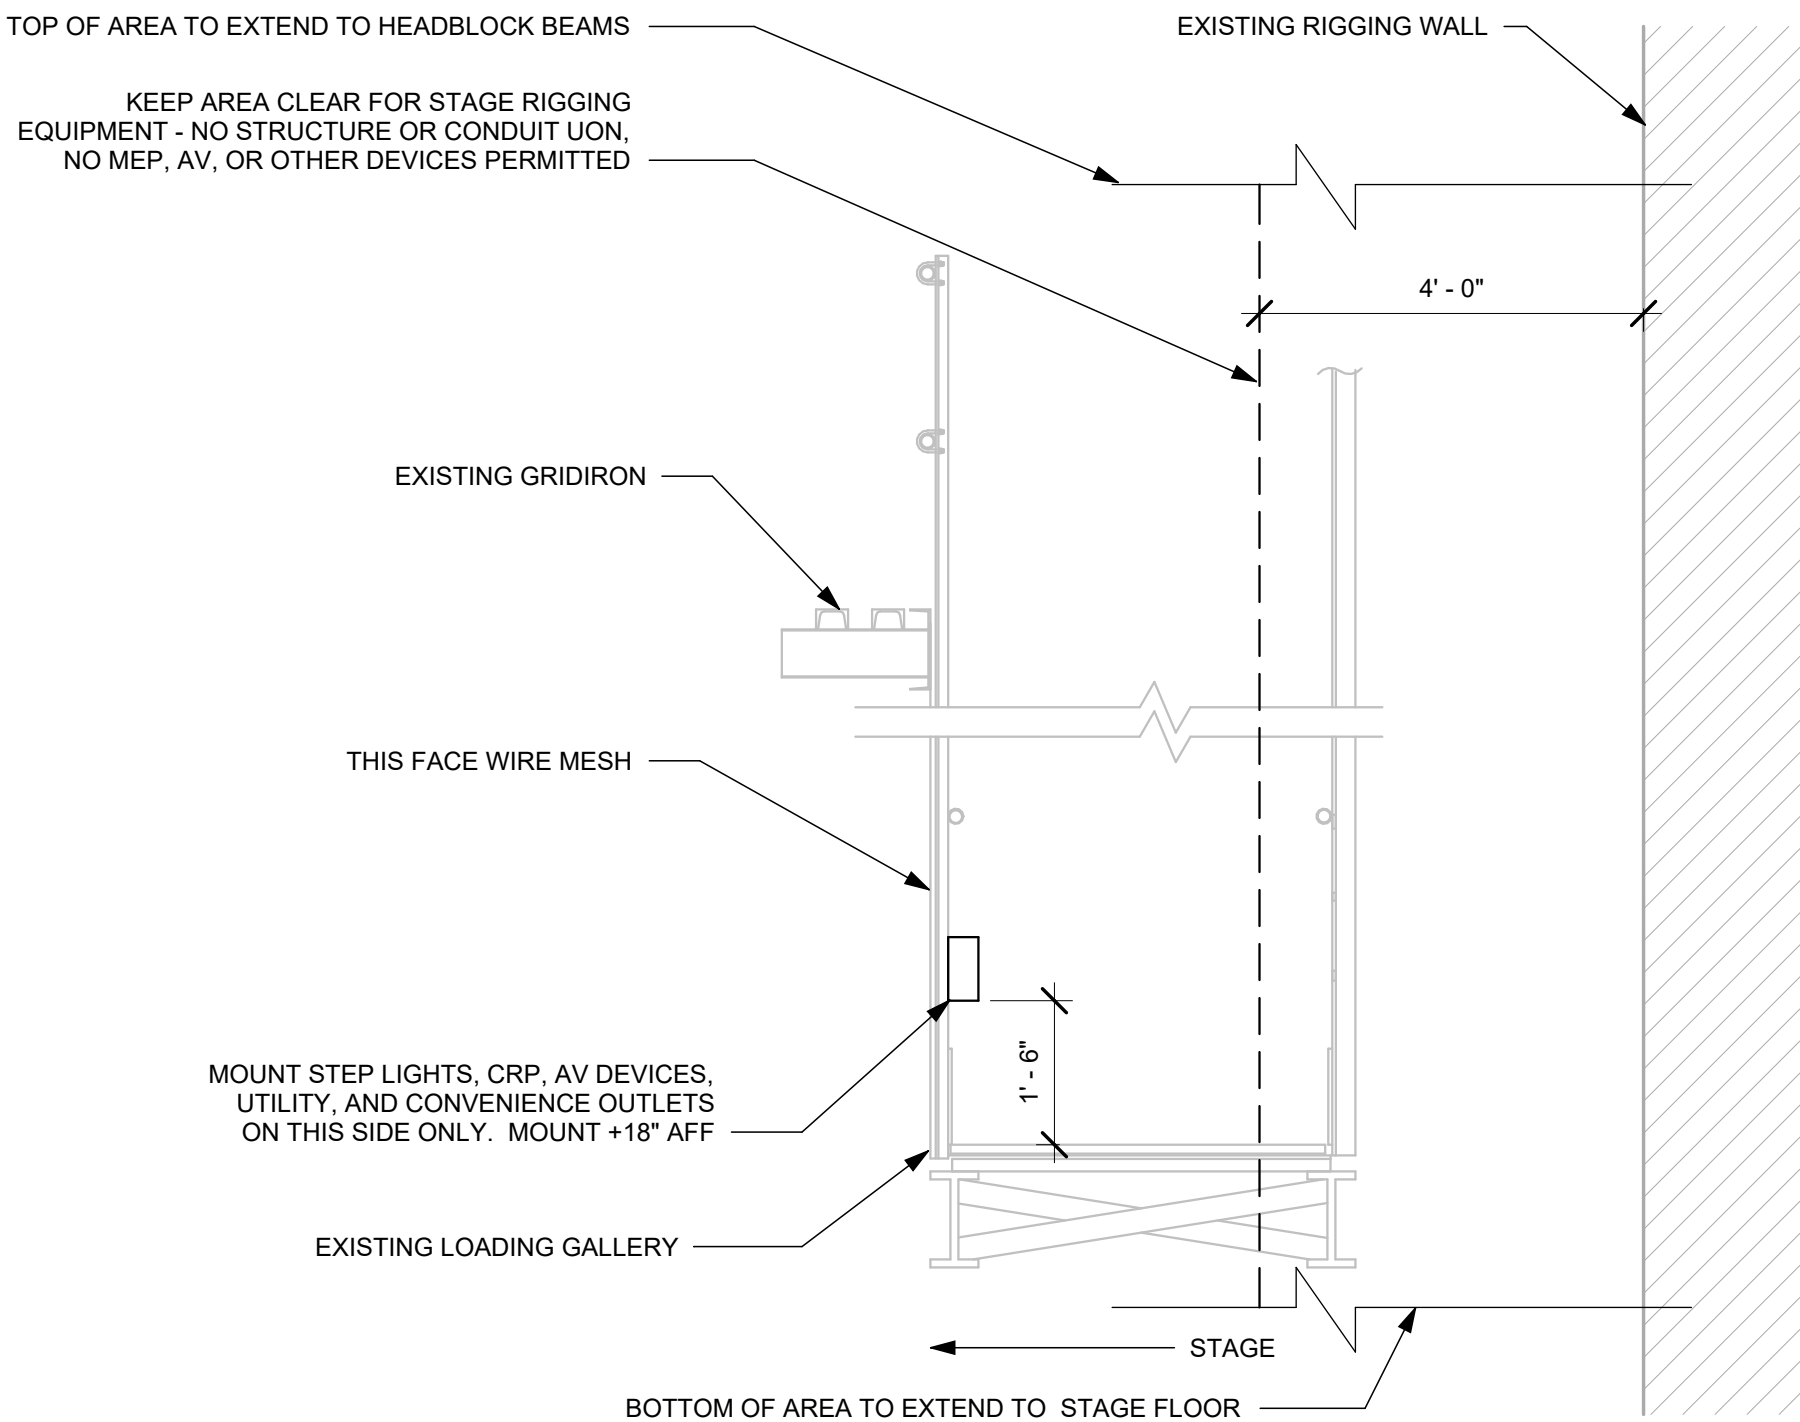

2 DETAIL - LOADING GALLERY ELECTRICAL DEVICE COORDINATION
SCALE: 1/2" = 1'-0"

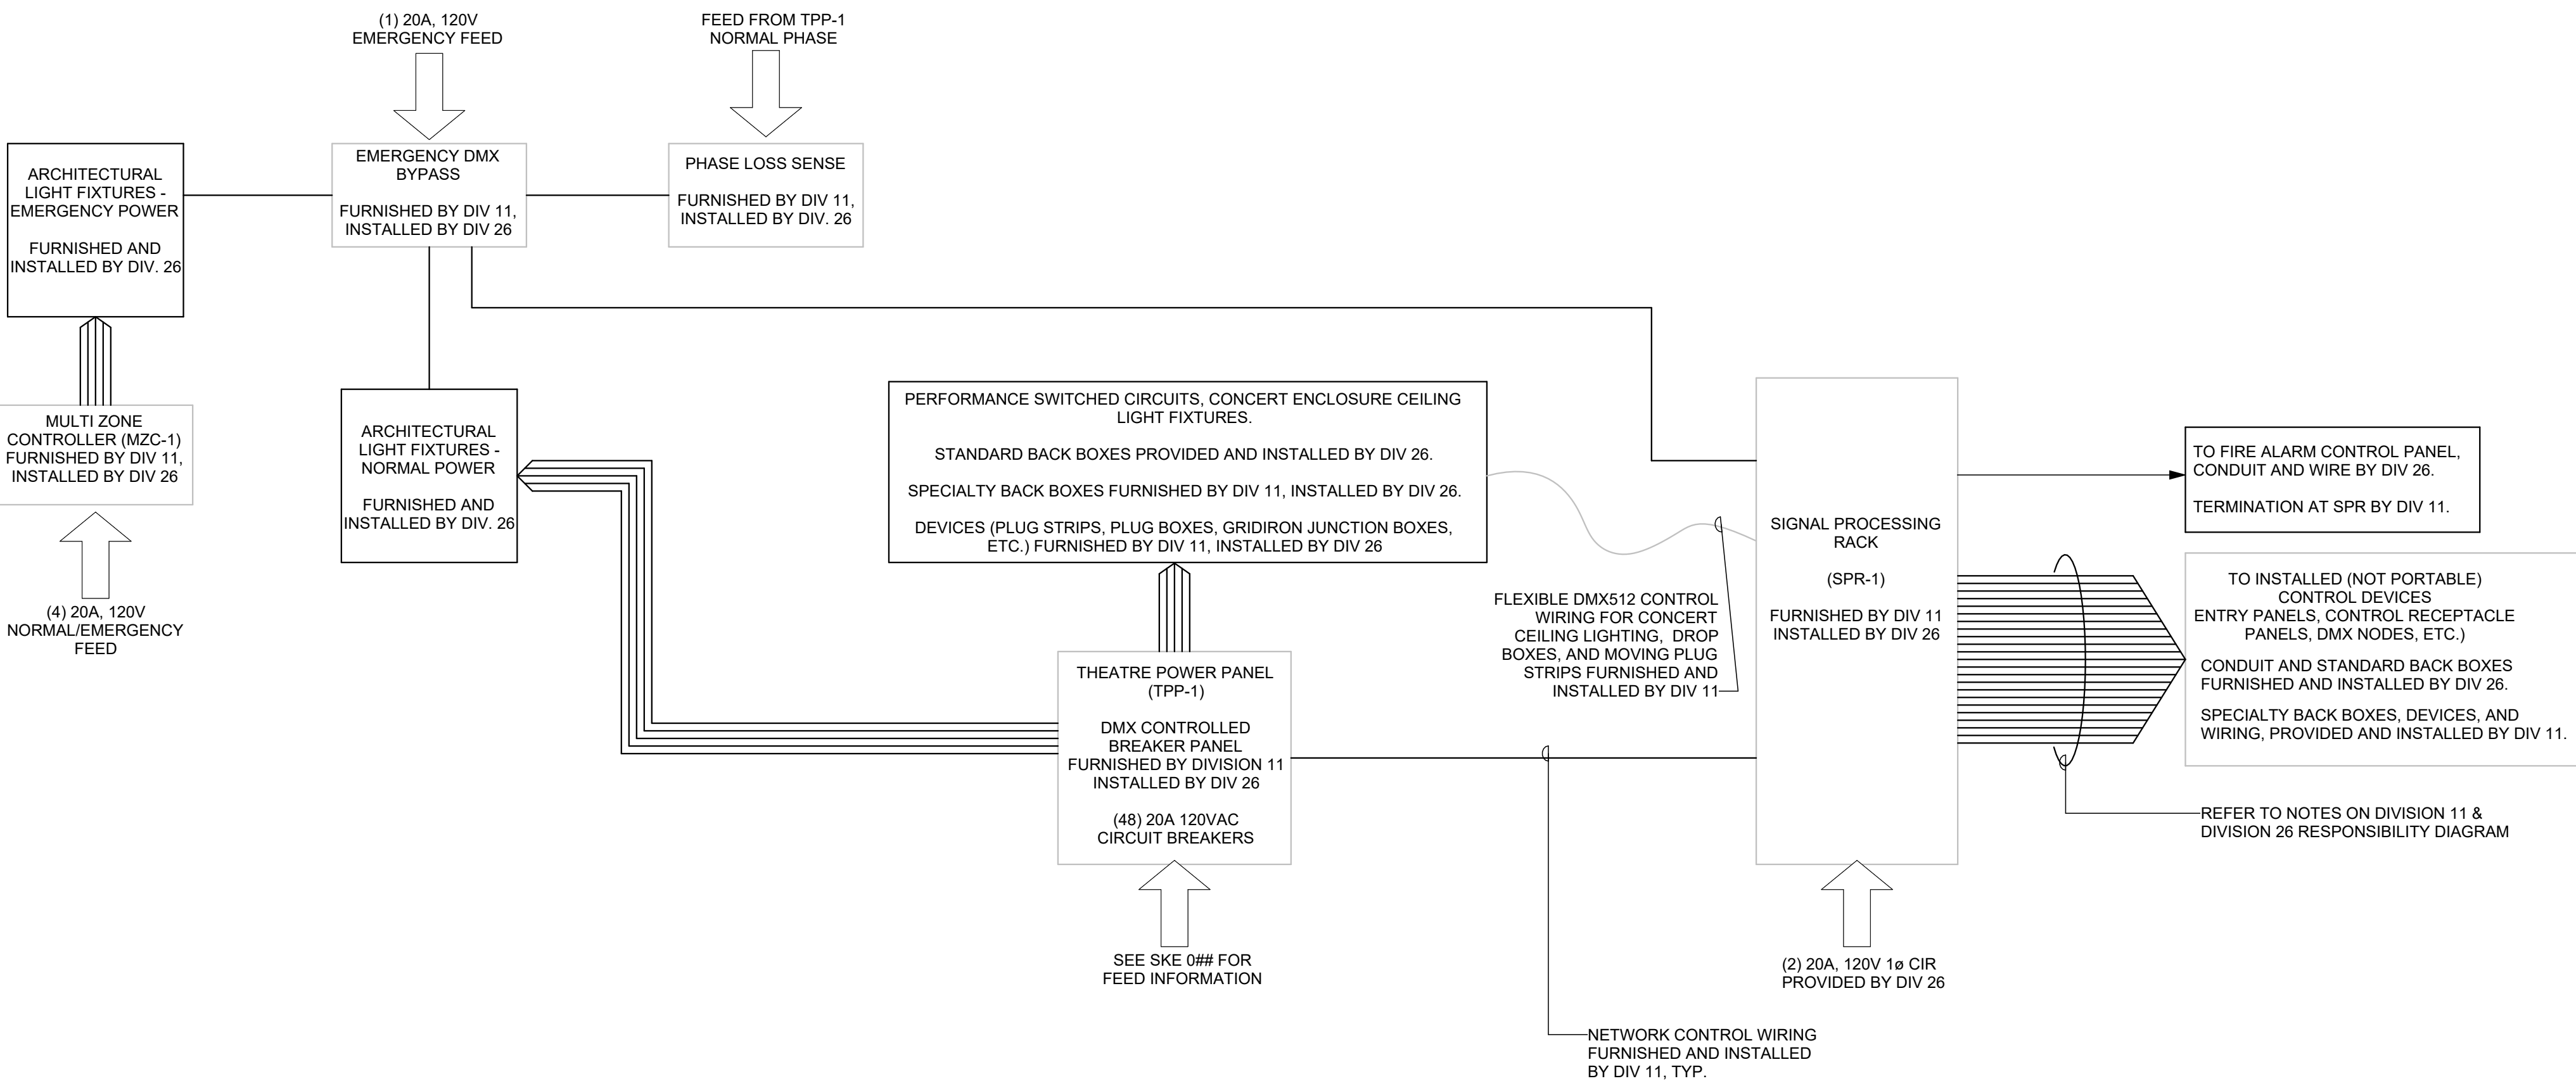

1 LINE DIAGRAM - PRODUCTION POWER SYSTEM
NO SCALE

Volume **VOLUME 2**

Design Phase
**CONSTRUCTION
DOCUMENTS**

Revisions

No.	Date	Description

Stamp

Notes

- CROMWELL ARCHITECTS ENGINEERS, INC. ALL RIGHTS RESERVED
- THIS SHEET DESIGNED FOR COLOR PRINTING. CRITICAL INFORMATION MAY BE LOST WITH BLACK AND WHITE PRINTING.

Project Number **2024-060**

Issue Date **09-10-2026**

Sheet Title
**ADVISORY - THEATRE
POWER ONE LINE &
CATWALK
COORDINATION**

Sheet Number

SKE 004