



PHILANDER
SMITH
UNIVERSITY

M.L. HARRIS
AUDITORIUM
RENOVATION

Volume
VOLUME 2

Design Phase
CONSTRUCTION
DOCUMENTS

Revisions		
No.	Date	Description

Stamp

Notes
1. CROMWELL ARCHITECTS ENGINEERS, INC.
ALL RIGHTS RESERVED
2. THIS SHEET DESIGNED FOR COLOR PRINTING.
CRITICAL INFORMATION MAY BE LOST WITH
BLACK AND WHITE PRINTING.

Project Number
2024-060


Issue Date
09-10-2026

Sheet Title



THEATRICAL RIGGING -
POWER CONTROL
DIAGRAM

Sheet Number

TR 003

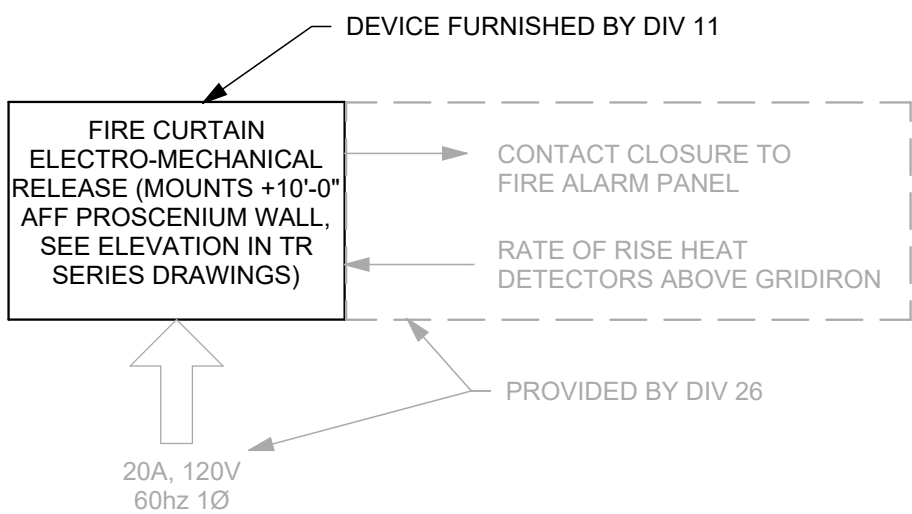


1 DIAGRAM - FIRE CURTAIN ELECTRO-MECHANICAL RELEASE
NO SCALE

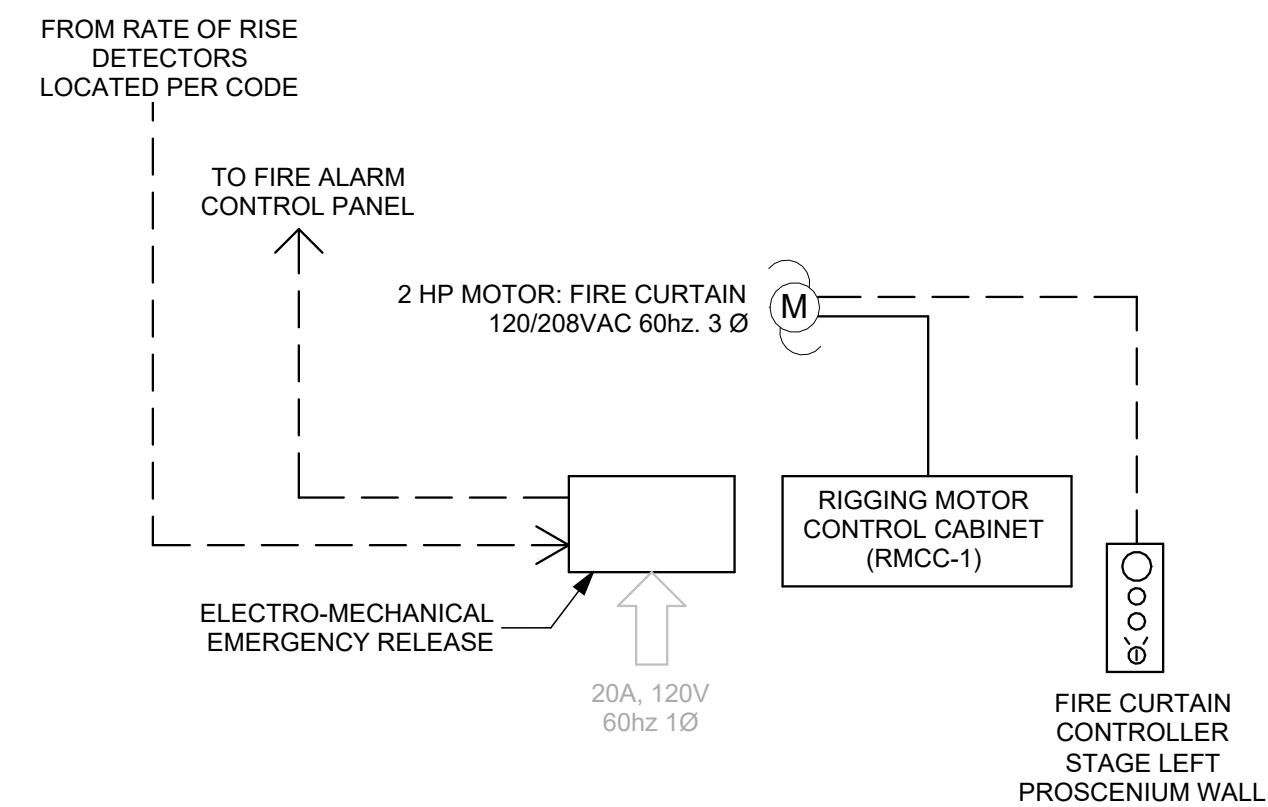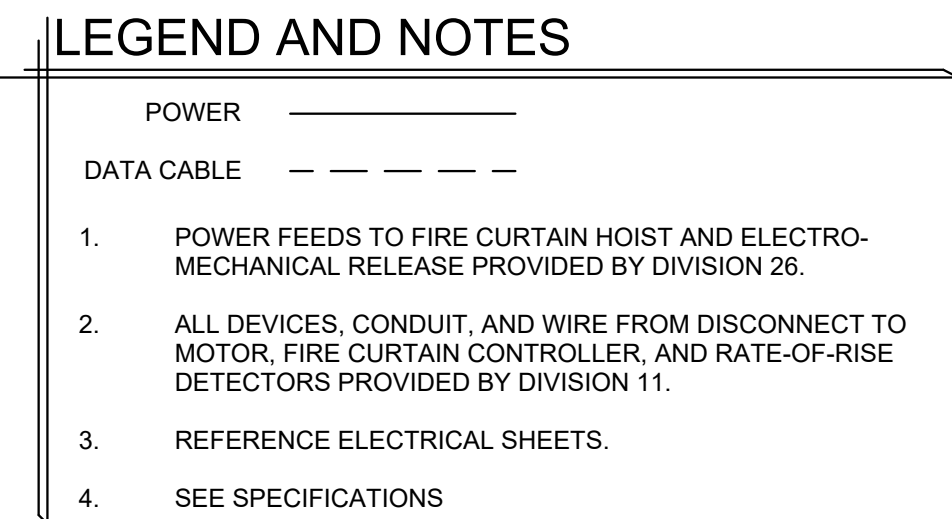


2 DIAGRAM - FIRE CURTAIN ONE LINE
NO SCALE

LEGEND AND NOTES

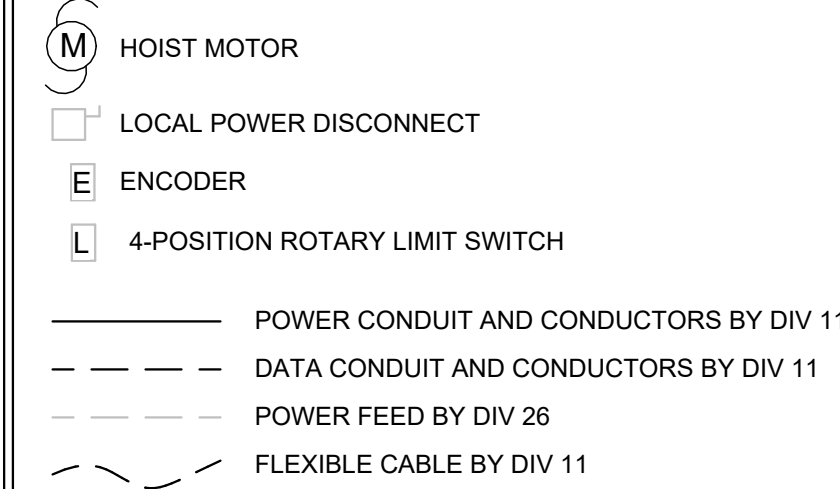

- NOTES:
- POWER TO RIGGING MOTOR CONTROL CABINET AND RIGGING MOTOR CONTROL PANEL PROVIDED BY DIVISION 26.
 - ALL DEVICES, CONDUIT, AND WIRE FROM RMCC AND RMCP TO MOTORS PROVIDED BY DIVISION 11.
 - SEE 11 61 33 SPECIFICATIONS

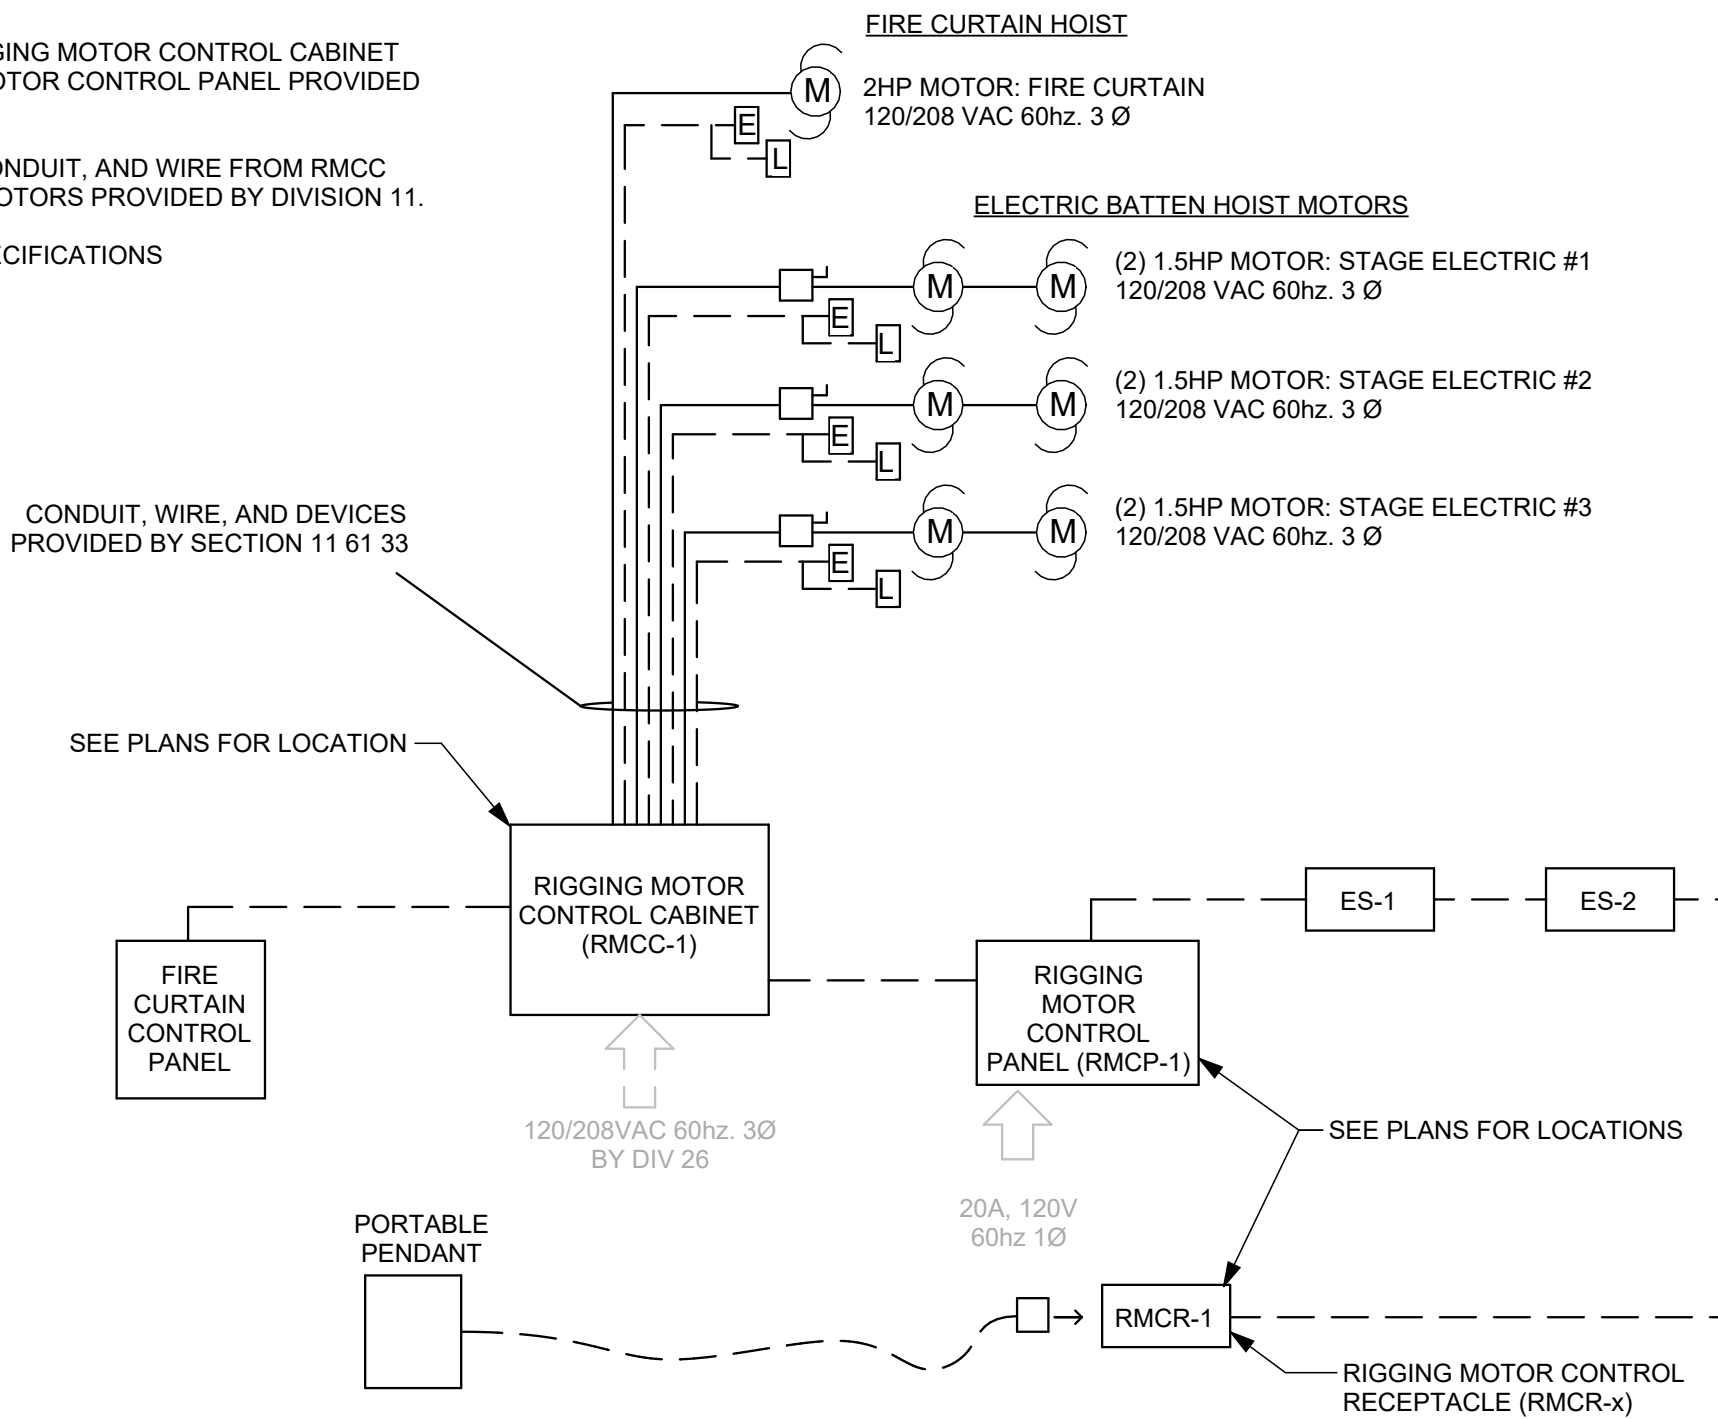

3 DIAGRAM - THEATRICAL RIGGING MOTOR CONTROL
NO SCALE