Schuler Shook
LIGHTING DESIGN / THEATRE PLANNING / AUDIO VIDEO DESIGN
Dallas
T +1 214 747 8300
schulershook.com

CROMWELL
1300 East 6th Street Little Rock, AR 72202
501.372.2900
cromwell.com

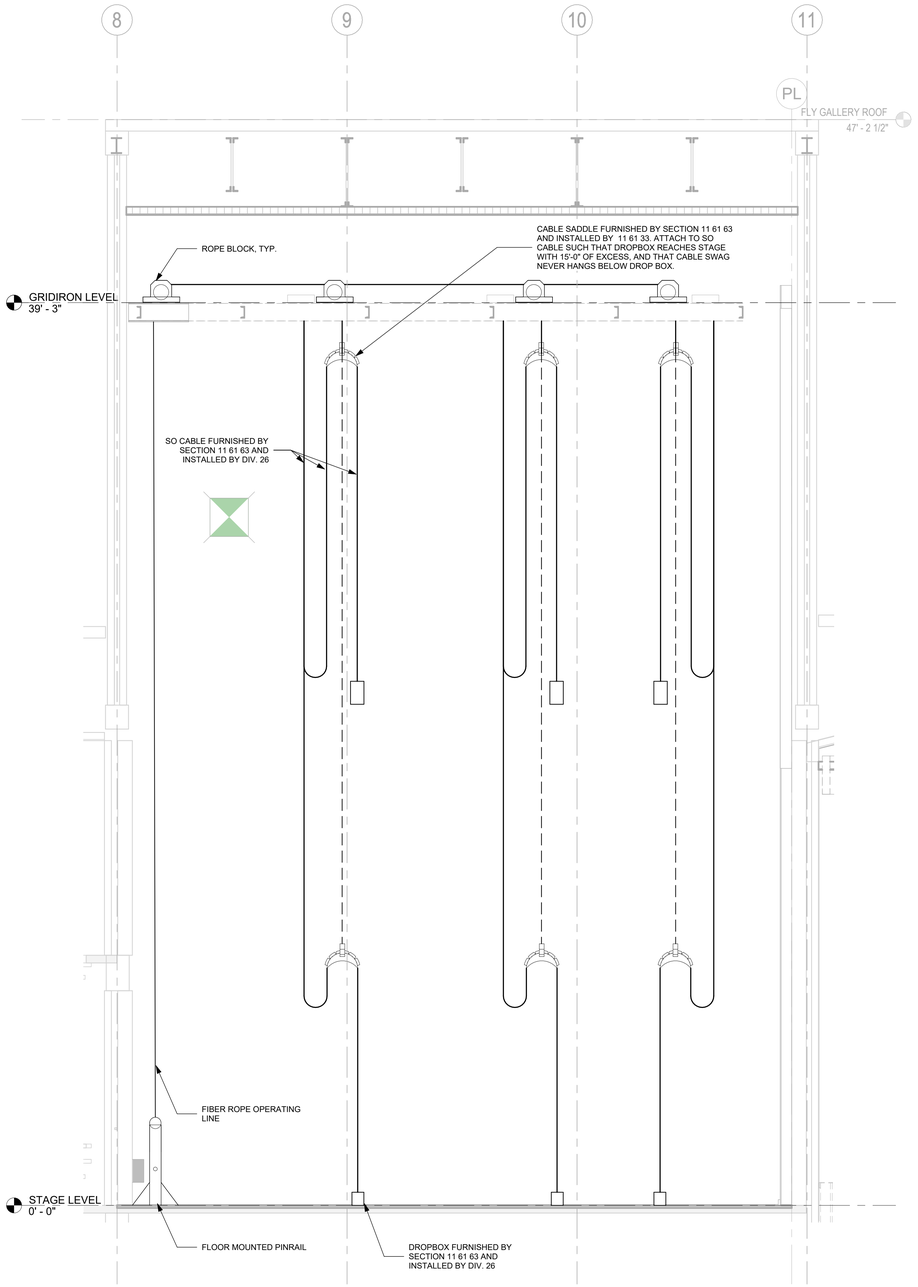

2 ELEVATION - THEATE RIGGING, STAGE LEFT DROP BOXES
3/8" = 1'-0"

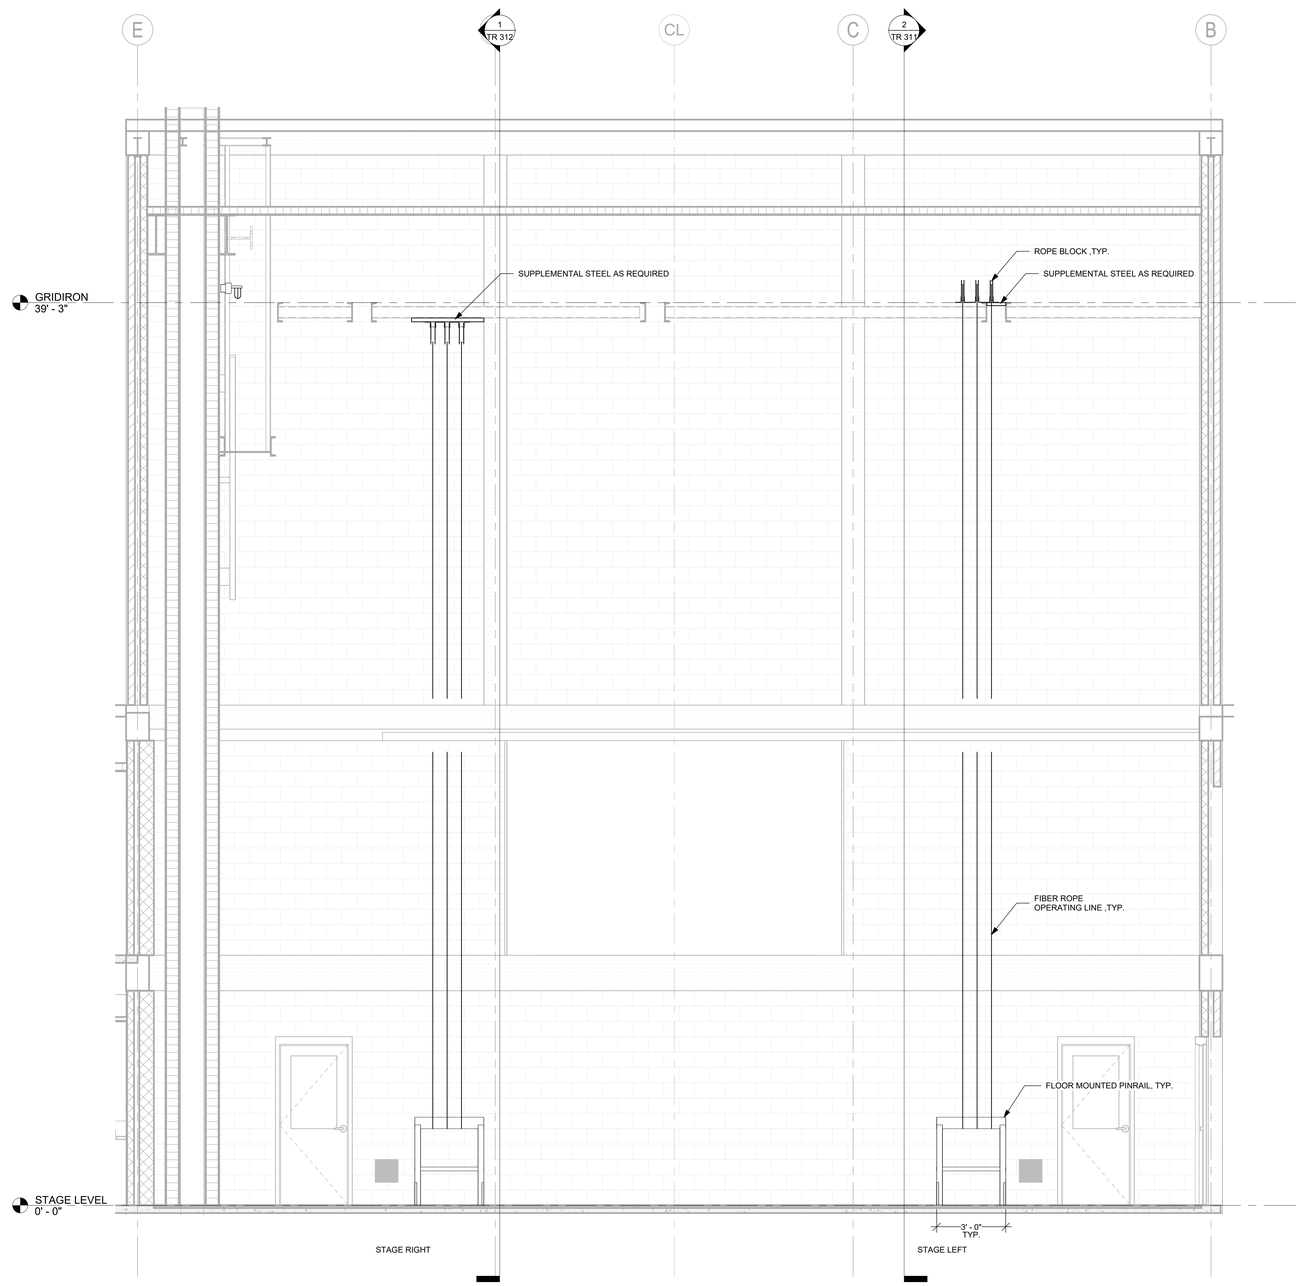

1 ELEVATION - DROP BOXES
3/8" = 1'-0"

Project

PHILANDER SMITH UNIVERSITY

PHILANDER SMITH UNIVERSITY

M.L. HARRIS AUDITORIUM RENOVATION

Volume

VOLUME 2

Design Phase

CONSTRUCTION DOCUMENTS

Revisions

No.	Date	Description

Stamp

Notes

1. CROMWELL ARCHITECTS ENGINEERS, INC. ALL RIGHTS RESERVED
2. THIS SHEET DESIGNED FOR COLOR PRINTING. CRITICAL INFORMATION MAY BE LOST WITH BLACK AND WHITE PRINTING.

Project Number

2024-060

Issue Date

09-10-2026

Sheet Title

THEATRICAL RIGGING - DROPBOXES - ELEVATION

Sheet Number

TR 311