HVAC GENERAL NOTES

1. ALL LIGHTER SOLID LINES REPRESENT PIPING, DUCTWORK, EQUIPMENT, ETC. TO REMAIN.
2. ALL DARKER SOLID LINES REPRESENT NEW PIPING, DUCTWORK, EQUIPMENT, ETC.
3. FIELD VERIFY EXACT SIZE AND LOCATION OF ALL EXISTING ITEMS SHOWN ON THIS PLAN THAT ARE TO BE CONNECTED TO.

HVAC COORDINATION NOTES

1. DUE TO LOW FLOOR-TO-FLOOR ELEVATIONS AND TIGHT CLEARANCES FOR THIS PROJECT, CONTRACTOR SHALL FULLY REVIEW THE DRAWINGS AND SHALL FIELD COORDINATE CLOSELY WITH G.C. AND ALL OTHER TRADES TO ENSURE HVAC EQUIPMENT, DUCTWORK, PIPING, ETC. IS INSTALLED IN A TIMELY MANNER AND WITH A COORDINATED TEAM EFFORT TO HELP AVOID POTENTIAL CONFLICTS WITH OTHER TRADES.

MEDIUM PRESSURE DUCTWORK NOTE

ALL SUPPLY DUCTWORK BETWEEN AIR HANDLING UNITS AND VAV TERMINAL BOXES SHALL BE ROUND SPIRAL OVAL SMACNA PRESSURE CLASS, SEAL CLASS A, AND RATED FOR 4" W.G. STATIC PRESSURE.

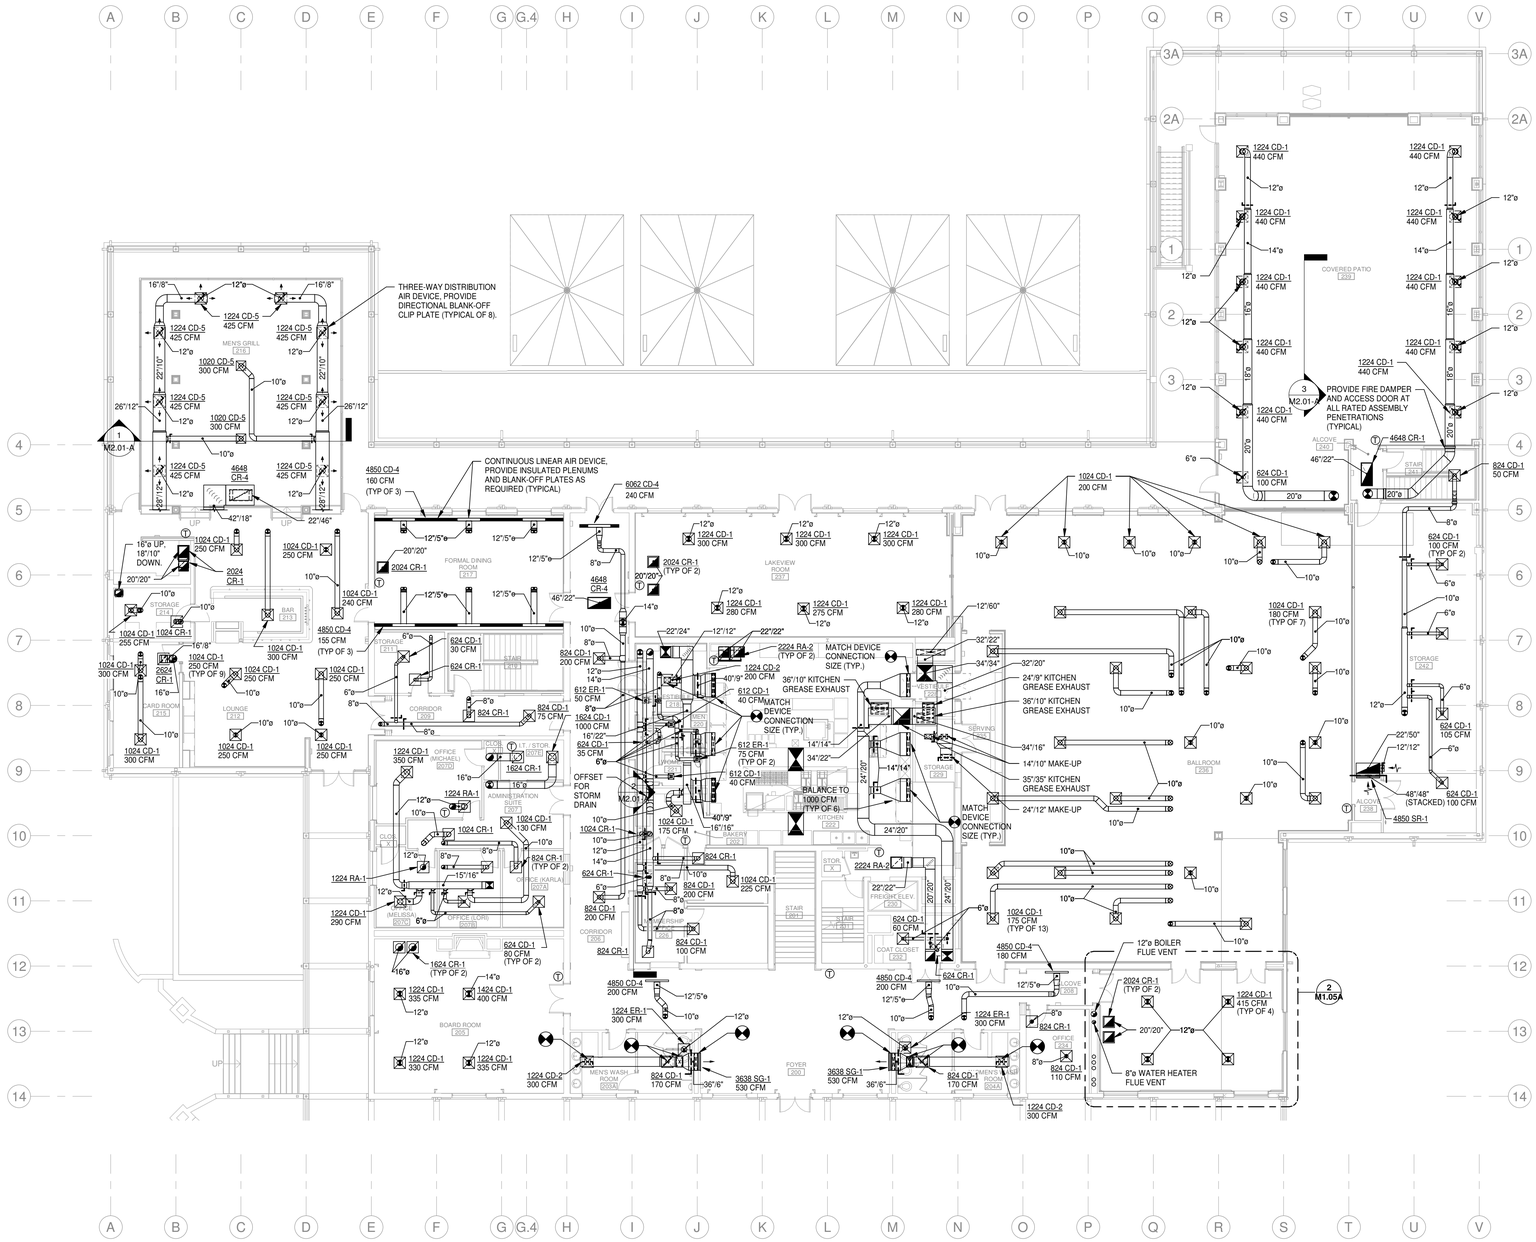

1 SECOND LEVEL FLOOR PLAN - HVAC
3/32" = 1'-0"

SCM
ARCHITECTS PLLC
1400 KIRK RD, SUITE 220
LITTLE ROCK, AR 72223
LR: (501) 224-3055 FAY: (479) 966-4777
www.scmarchitects.com

STATE OF ARKANSAS
JASON A. PETTIT
HVAC
REGISTERED PROFESSIONAL ENGINEER
No. 12-6-23
CORPORATE REGISTRATION
PETTIT & PETTIT CONSULTING ENGINEERS, INC.
No. 78
ARKANSAS ENGINEER
© 2023
PETTIT & PETTIT
CONSULTING ENGINEERS, INC.

PERMIT SET

ADDITION AND RENOVATION TO PLEASANT VALLEY COUNTRY CLUB

CLUBHOUSE

1 PLEASANT VALLEY DRIVE
LITTLE ROCK, ARKANSAS 72212

REVISIONS

PROJECT NO.
21075

DATE:
June 21, 2023

UPPER LEVEL FLOOR PLAN - HVAC

M1.02-A