


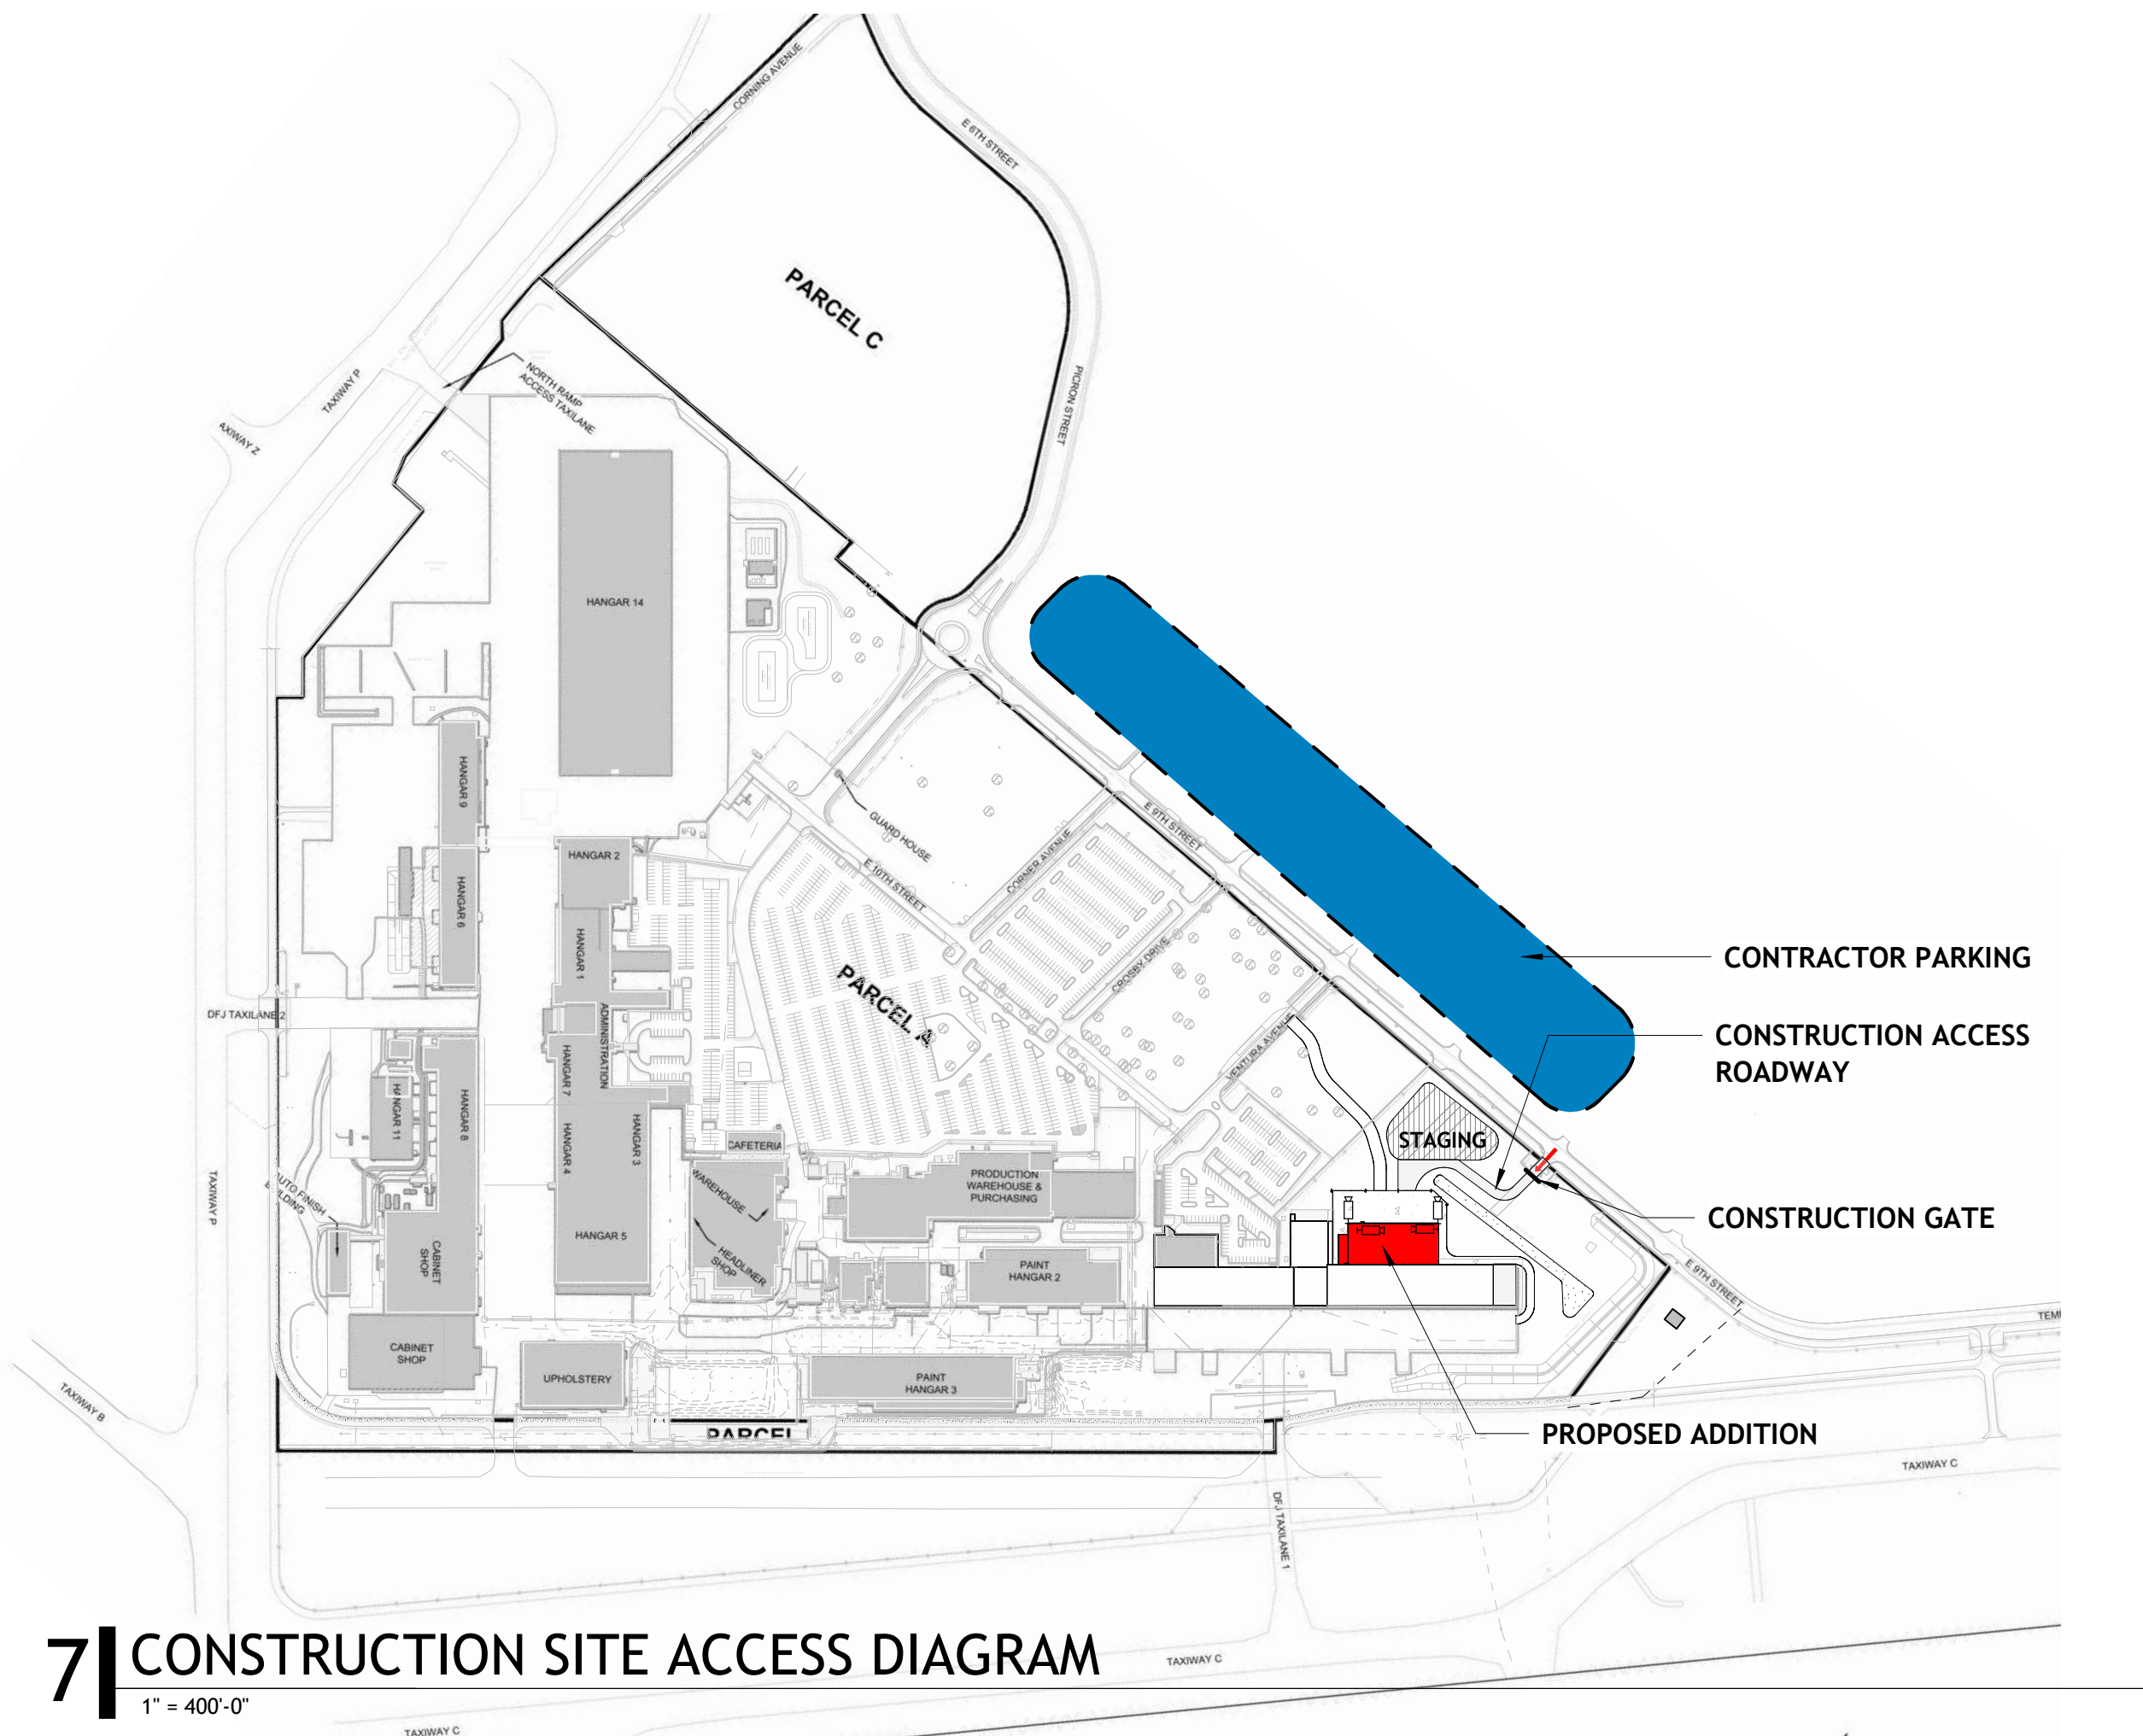






VICINITY MAP

DEVICE LOCATION AND MOUNTING HEIGHTS

REFER TO PLANS, ELEVATIONS, DETAILS FOR SPECIFIC CONDITIONS AND/OR ALTERNATE HEIGHTS AT KEY AREAS.

NOTES:

- FOR TOILET ACCESSORIES, REFER TO TOILET ELEVATIONS AND LEGENDS
- REFER TO INTERIOR ELEVATIONS AND PLANS FOR FIXTURE LOCATIONS AT ACCENT WALLS.

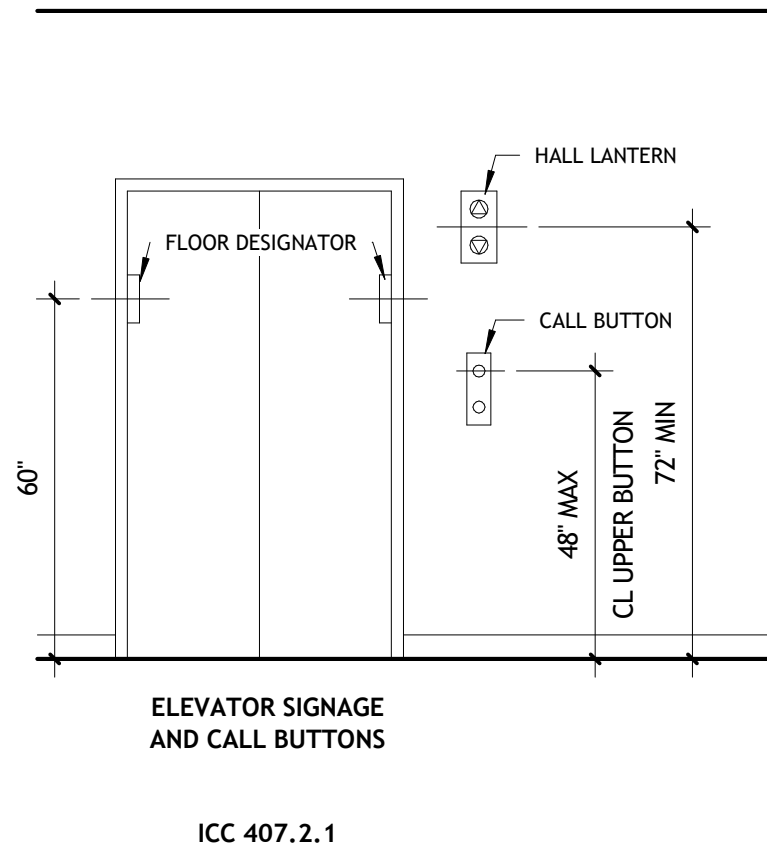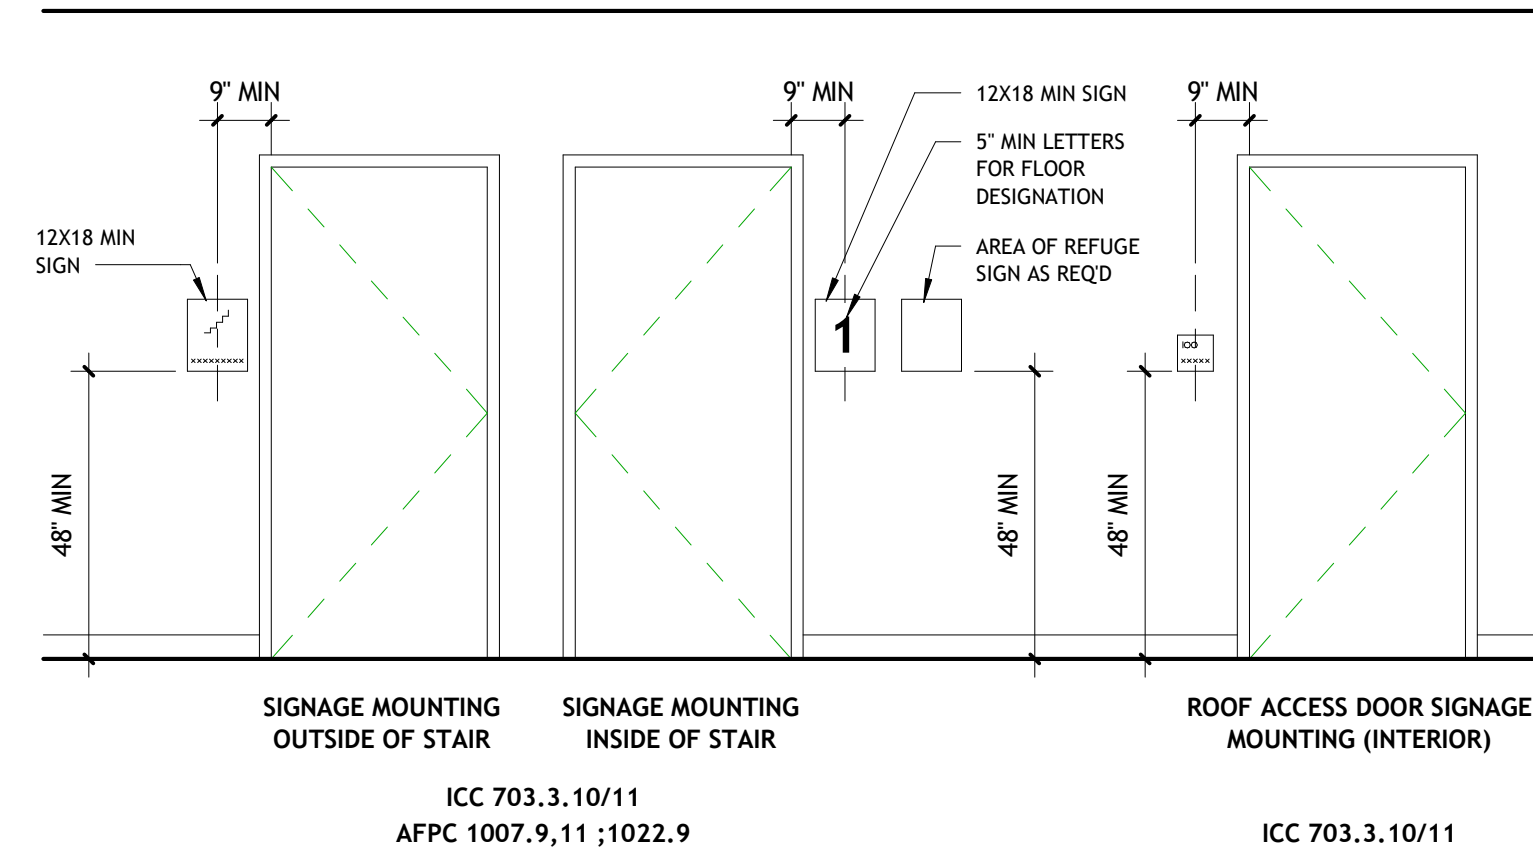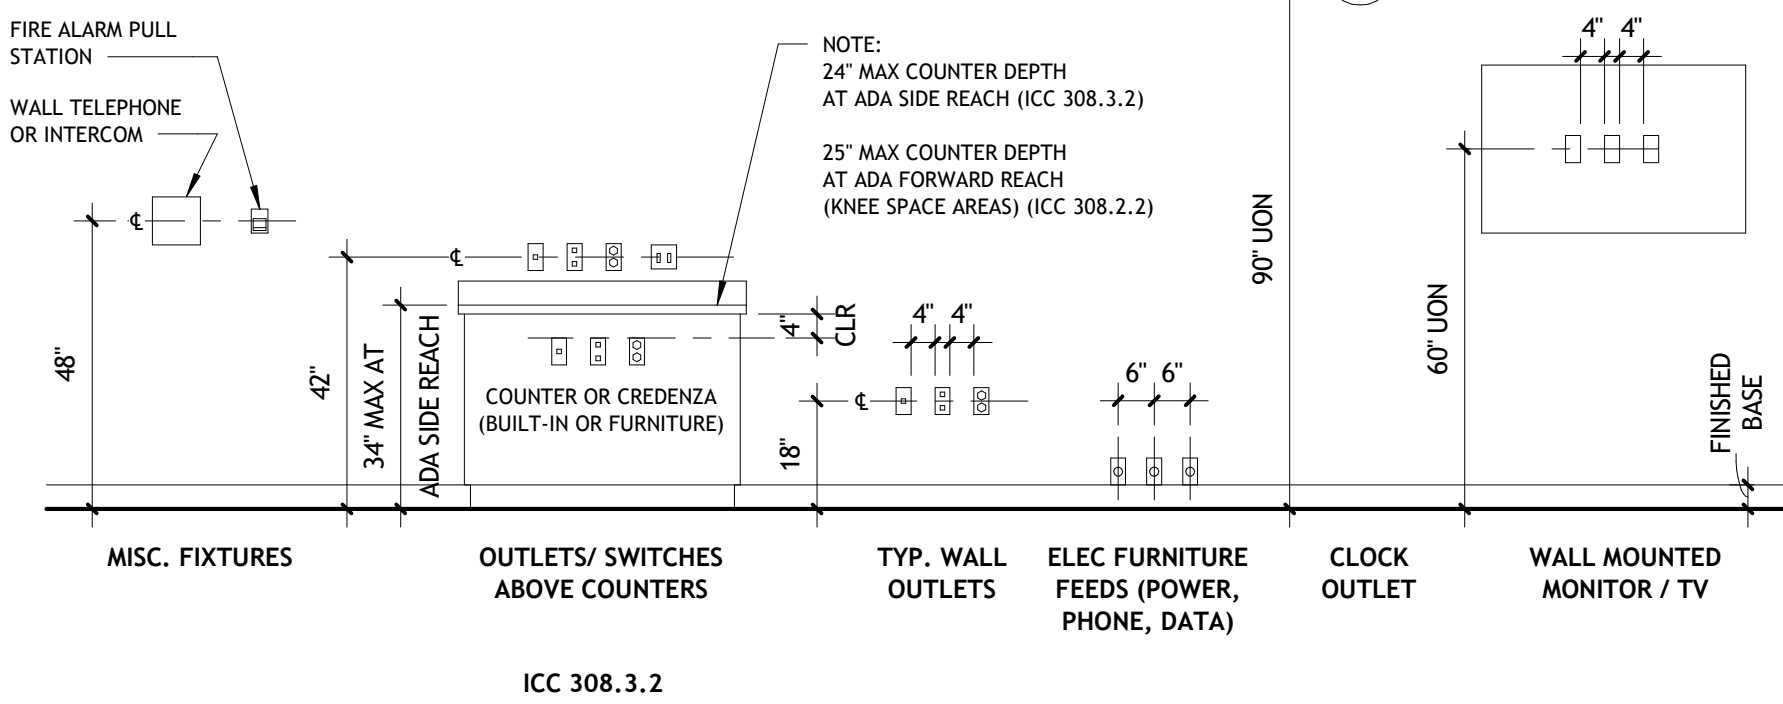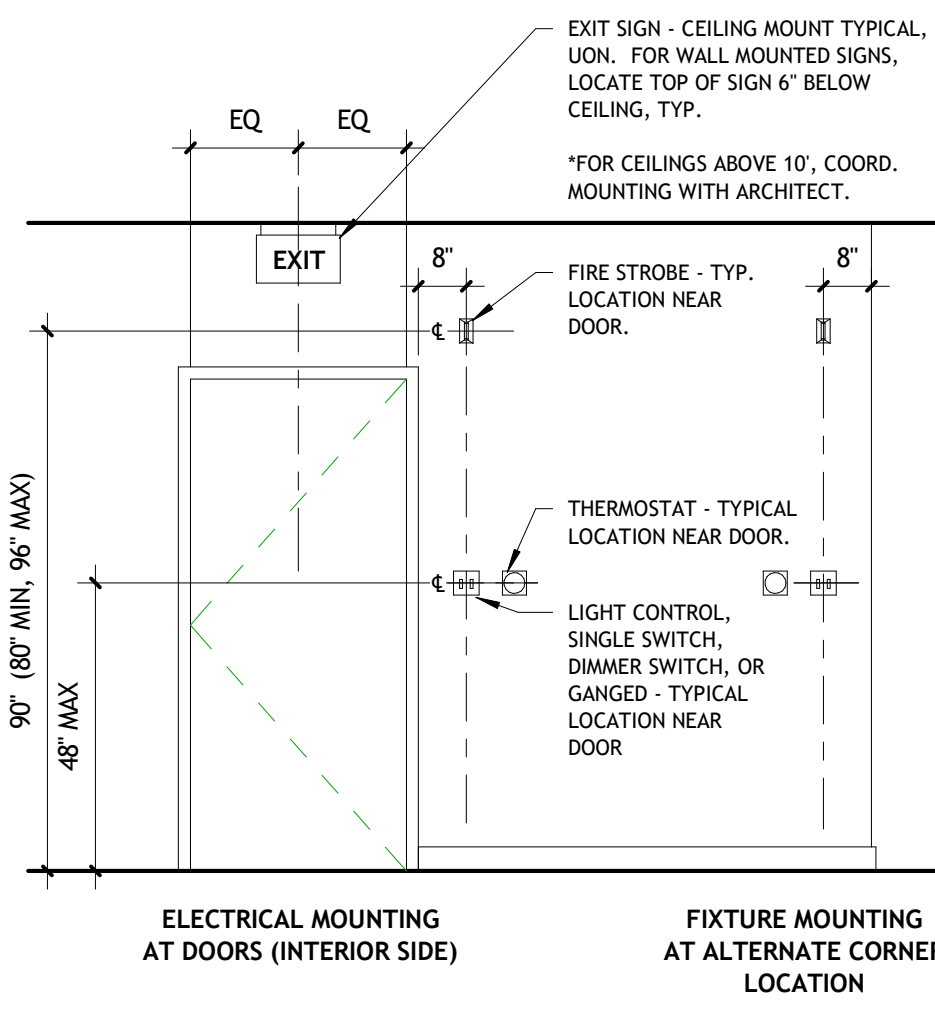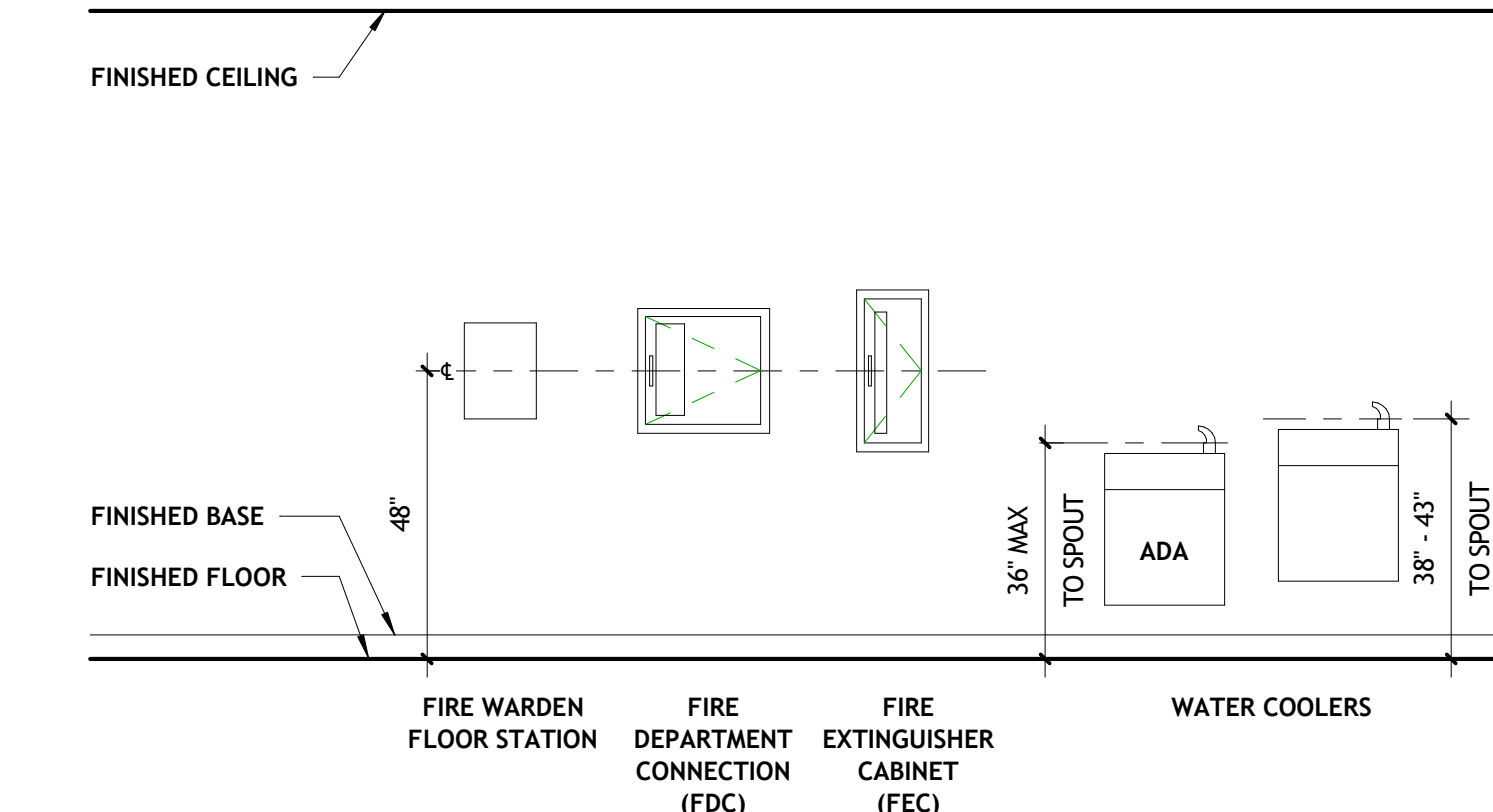

COMMON ABBREVIATIONS

ACM	ALUMINUM COMPOSITE MATERIAL	JAN	JANITOR
ADA	AMERICAN W/ DISABILITIES ACT	LAM	LAMINATED
ADAAG	AMERICANS W/ DISABILITIES ACT ACCESSIBILITY GUIDELINES	LAV	LAVATORY
AFF	ABOVE FINISHED FLOOR	LED	LIGHT-EMITTING-DIODE
AHU	AIR HANDLING UNIT	LP	LOW POINT
ALUM	ALUMINUM	LTNG	LIGHTING
ANOD	ANODIZED	MACH	MACHINE
AP	ACCESS PANEL	MATL	MATERIAL
APPROX	APPROXIMATELY	MAX	MAXIMUM
ARCH	ARCHITECTURAL	MDF	MEDIUM DENSITY FIBERBOARD
B/	BOTTOM OF	MECH	MECHANICAL
BO	BOTTOM OF	MFR	MANUFACTURER
BOT	BOTTOM	MH	MANHOLE
BD	BOARD	MIN	MINIMUM
BJF	BITUMINOUS JOINT FILLER	MISC	MISCELLANEOUS
BLDG	BUILDING	MO	MASONRY OPENING
BLK	BLOCK / BLOCKING	MUA	MAKE UP AIR UNIT
BM	BEAM	MTL	METAL
BRK	BRICK	NC	NOISE CRITERIA
BUR	BUILT UP ROOFING	NIC	NOT IN CONTRACT
C	CHANNEL	NO	NUMBER
CBB	CEMENTITIOUS BACKER BOARD	NOM	NOMINAL
C/C	CENTER TO CENTER	NTS	NOT TO SCALE
CJP	CAST IN PLACE	OC	ON CENTER
CL	CONTROL JOINT	OD	OUTSIDE DIAMETER
CLC	CENTER LINE	OH	OPPOSITE HAND
CLO	CLOSET	OPNG	OPENING
CLG	CEILING	OPP	OPPOSITE
CLR	CLEAR DIM. BETWEEN FINISHES	OVHD	OVERHEAD
CMU	CONCRETE MASONRY UNIT	PERP	PERPENDICULAR
COL	COLUMN	PL	PLATE
CONC	CONCRETE	PLAM	PLASTIC LAMINATE
CONST	CONSTRUCTION	PLBG	PLUMBING
CONT	CONTINUOUS	PLST	PLASTER
COORD	COORDINATE	PLWD	PLYWOOD
CORR	CORRIDOR	PR	PAIR
CP	CONTROL POINT	PREFAB	PREFABRICATED
CTR	CENTER	PSF	POUNDS PER SQUARE FOOT
DEFS	DIRECT APPLIED EXTERIOR FINISH SYSTEM	PSI	POUNDS PER SQUARE INCH
DEPT	DEPARTMENT	PTH	PARTITION
DEMO	DEMOLITION	PTD	PAINTED FINISH
DF	DRINKING FOUNTAIN	PVC	POLYVINYL CHLORIDE
DIA	DIAMETER	PVDF	POLYVINYLIDENE FLUORIDE
DBL	DOUBLE	QTY	QUANTITY
DIM	DIMENSION	R	RISER (AT STAIRS)
DN	DOWN	REQ'D	REQUIRED
DS	DOWN SPOUT	SECT	SECTION
DTL	DETAIL	SHT	SHEET
DWG	DRAWING	SIM	SIMILAR
E	EAST	SPEC	SPECIFICATION
EA	EACH	SQ	SQUARE
EL	ELEVATION	SS	STAINLESS STEEL
ELEV	ELEVATOR	STC	SOUND TRANSMISSION CLASS
ELEC	ELECTRICAL	STD	STANDARD
EIFS	EXTERIOR INSUL. & FINISH SYSTEM	STN	STONE
EOS	EDGE OF SLAB	STL	STEEL
EJ	EXPANSION JOINT	STOR	STORAGE
EQ	EQUAL	STR	STRINGER (AT STAIRS)
EQUIP	EQUIPMENT	STRUCT	STRUCTURAL
EXIST	EXISTING	SUSP	SUSPENDED
EXT	EXTERIOR	T	TREAD (AT STAIRS)
EW	ELECTRIC WATER COOLER	T/	TOP OF
F	FACE OF	TBD	TO BE DETERMINED
F/F	FINISH FACE TO FINISH FACE	THK	THICK / THICKNESS
FAR	FLOOR AREA RATIO	TOC	TOP OF CONCRETE
FCU	FAN COIL UNIT	TOS	TOP OF STEEL
FD	FLOOR DRAIN	TOW	TOP OF WALL
FEC	FIRE EXTINGUISHER CABINET	TYP	TYPICAL
FFBE	FIXTURE, FURNISHINGS & EQUIP	UNO	UNLESS NOTED OTHERWISE
FIN	FINISH	VERT	VERTICAL
FIN	FINISH	VEST	VESTIBULE
FLR	FLOOR	VIF	VERIFY IN FIELD
FOC	FACE OF CONCRETE	VTR	VENT THROUGH ROOF
FOF	FACE OF FINISH	W/	WITH
FOM	FACE OF MASONRY	W/O	WITHOUT
FOS	FACE OF STUDS	WC	WATER CLOSET
FP	FIRE PROOFING / FIRE PROTECTION	WD	WOOD
FRTW	FIRE RETARDANT TREATED WOOD	WP	WATERPROOFING
FT	FEET	YD	YARD
FTG	FOOTING	YR	YEAR
GA	GAUGE	∠	AND
GALV	GALVANIZED	@	ANGLE
GC	GENERAL CONTRACTOR	#	NUMBER OR LB.
GFI	GROUND FAULT INTERRUPTED	Ø	DIAMETER
GL	GLASS / GLAZING	°	DEGREES
GWB	GYPSUM WALL BOARD	⊥	CENTER LINE
HB	HOSE BIBB		
HC	HOLLOW CORE		
HDW	HARDWARE		
HP	HIGH POINT		
HM	HOLLOW METAL		
HORIZ	HORIZONTAL		
HR	HOUR / HOURS		
HT	HEIGHT		
HVAC	HEATING, VENTILATION & AIR CONDITIONING		
ICC	ICC A117.1 ACCESSIBILITY CODE		
ID	INSIDE DIAMETER		
IGU	INSULATED GLASS / GLAZING UNIT		
IN	INCH		
INCL	INCLUDING		
INFO	INFORMATION		
INSUL	INSULATION		
INT	INTERIOR		

DOOR MANEUVERING CLEARANCE DIAGRAMS

REQUIRED CLEARANCES AROUND DOORS PER ICC A117.1 (404.2.3)

NOTES:

1. FLOOR SURFACES WITHIN MANEUVERING CLEARANCES SHALL BE NO STEEPER THAN 1:48 (ICC 404.2.3.1)

