



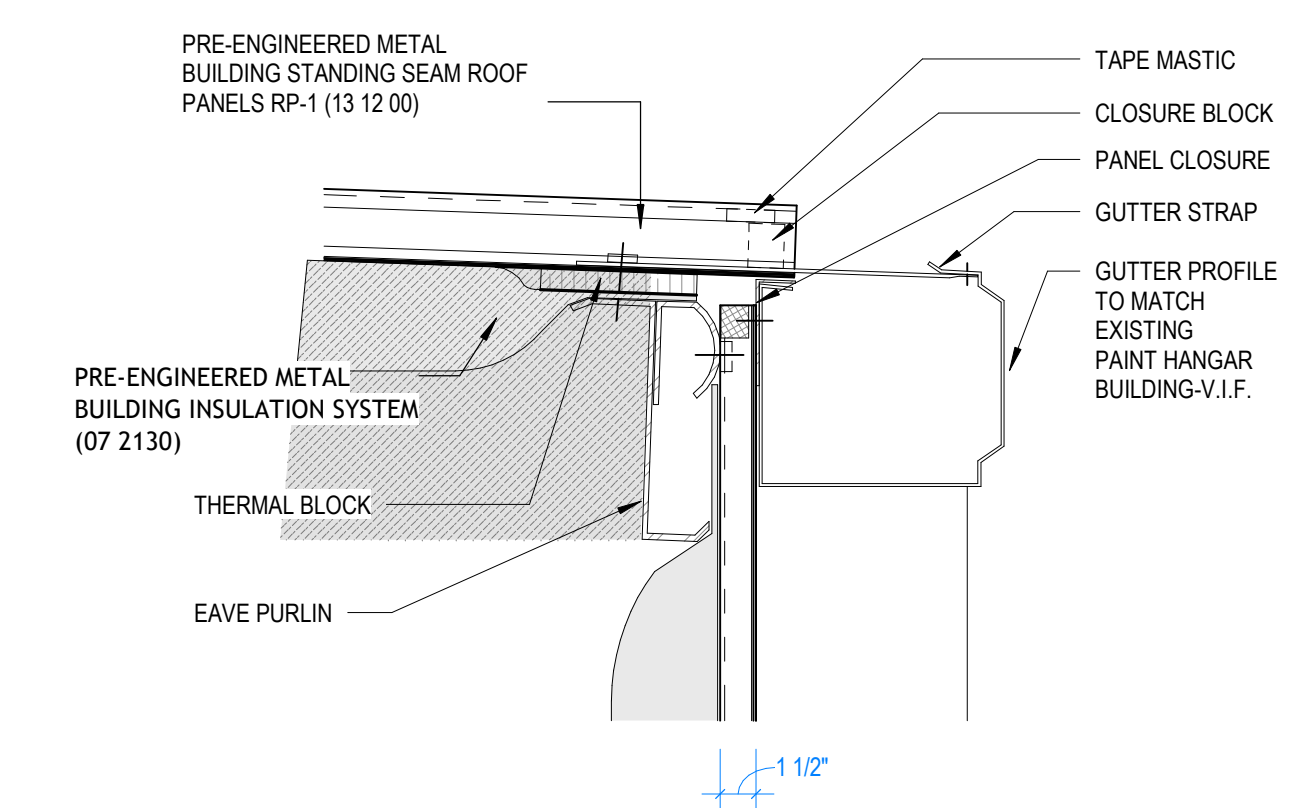


NO SILICONE SEALANT ALLOWED ON PROJECT TO ALIGN WITH REQUIREMENTS OF INTERNATIONAL
FIRE CODE SECTION, 2404.3.2.1

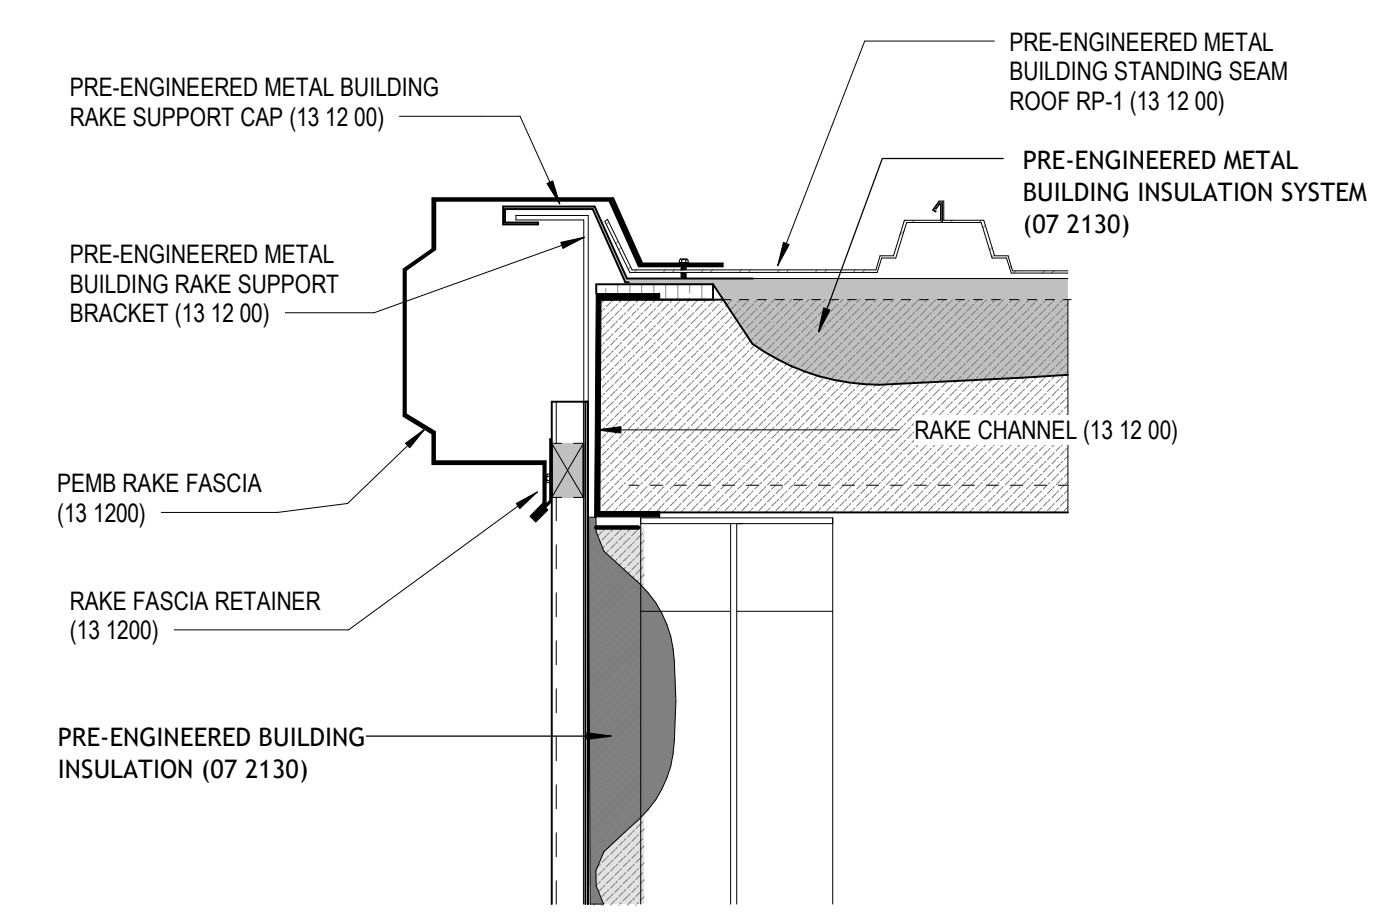


9 | RAKE TRIM DETAIL SIDE WALL
1 1/2' = 1'-0"


8 | HIGH GUTTER DETAIL
1 1/2' = 1'-0"

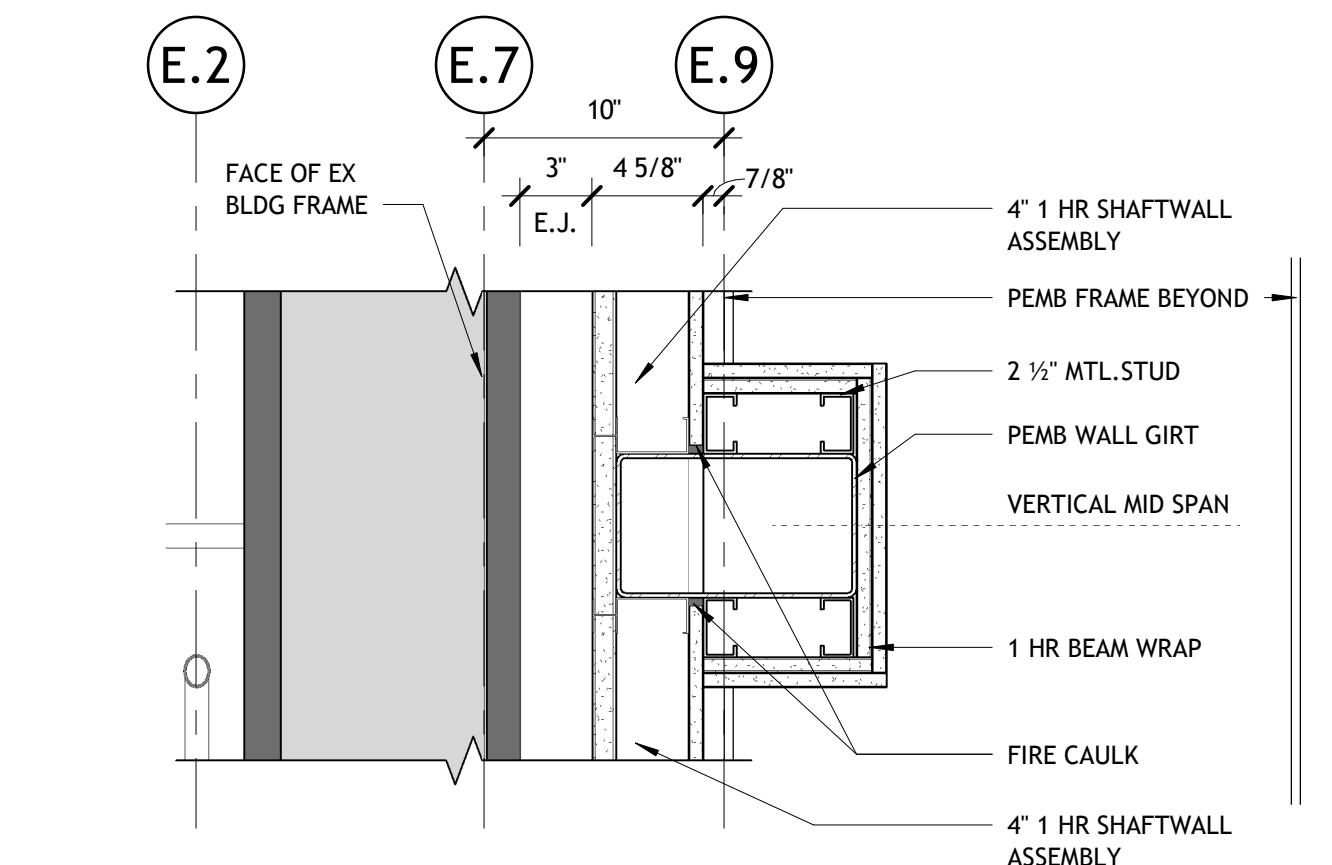


12 | RATED WALL DET AT GIRT SUPPORT
1 1/2' = 1'-0"

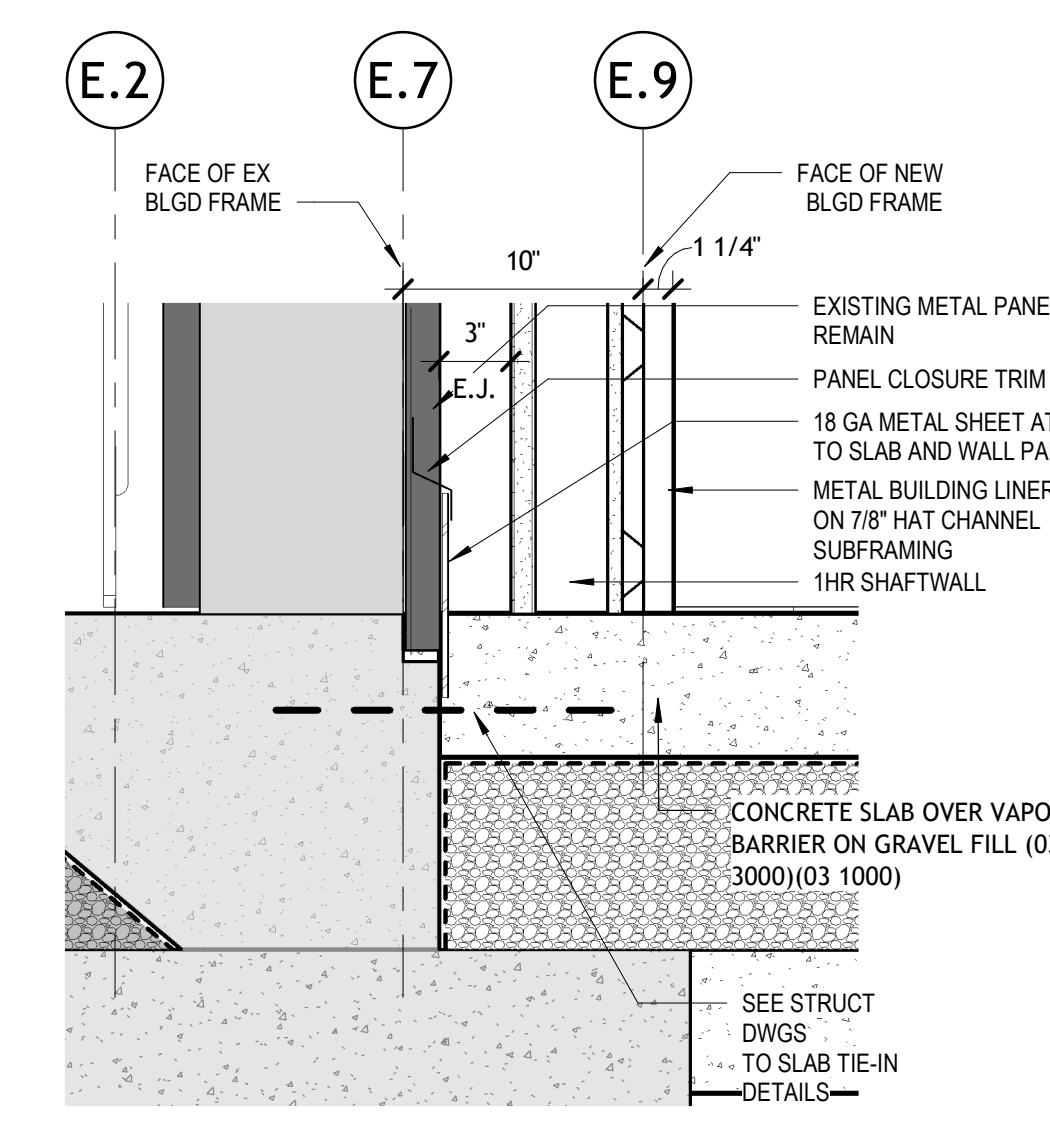


7 | BASE DETAIL AT SLAB TIE-IN
1 1/2' = 1'-0"

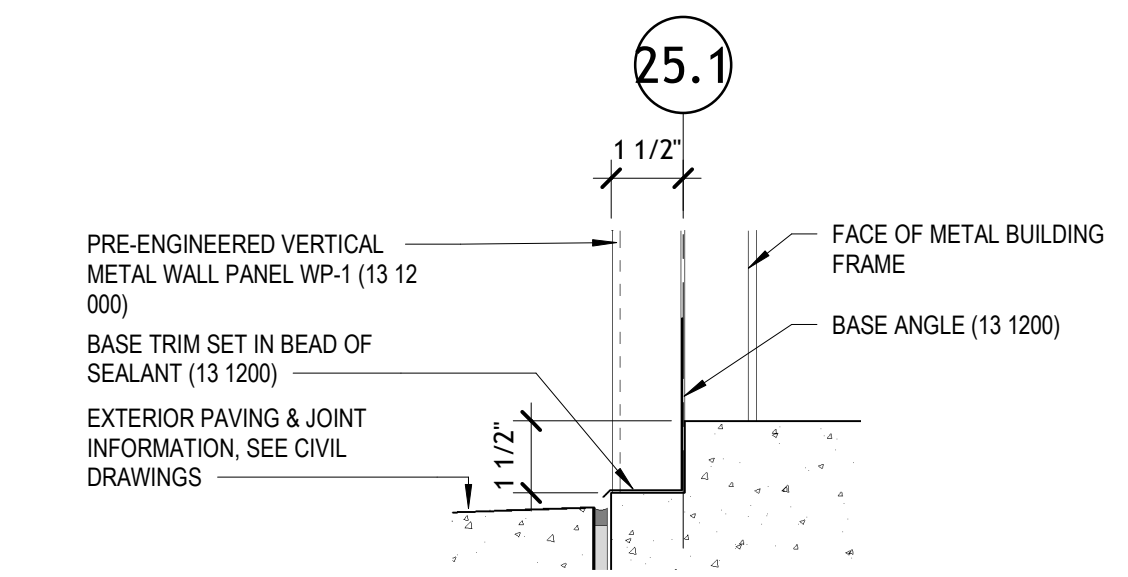


10 | TYP PANEL BASE DETAIL
3' = 1'-0"

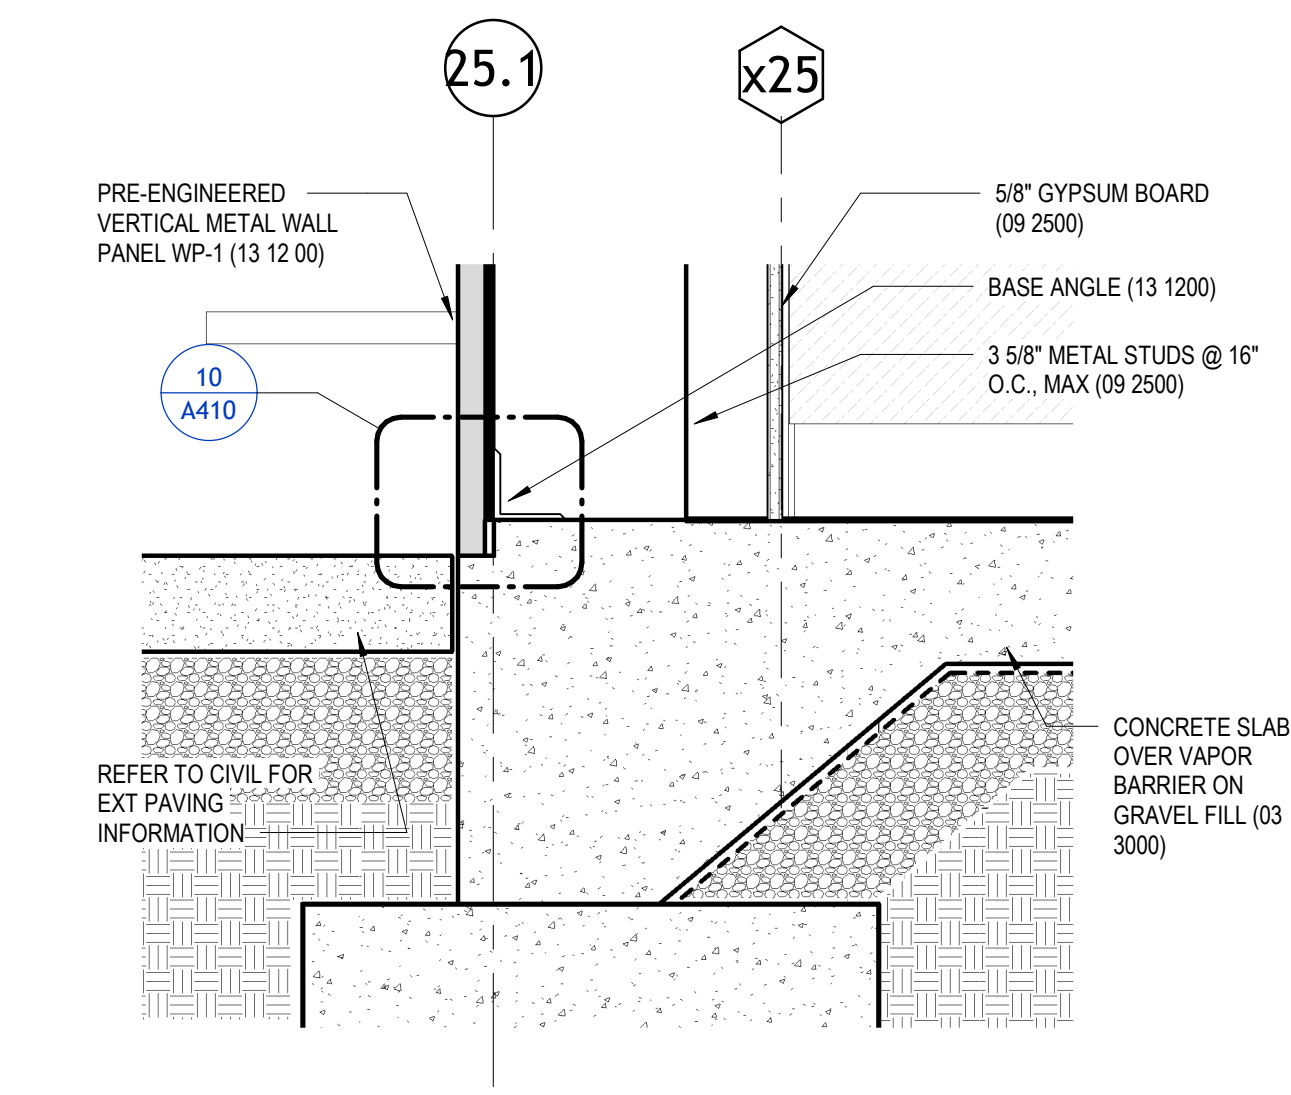

6 | TYP EXT WALL BASE DETAIL
1 1/2' = 1'-0"

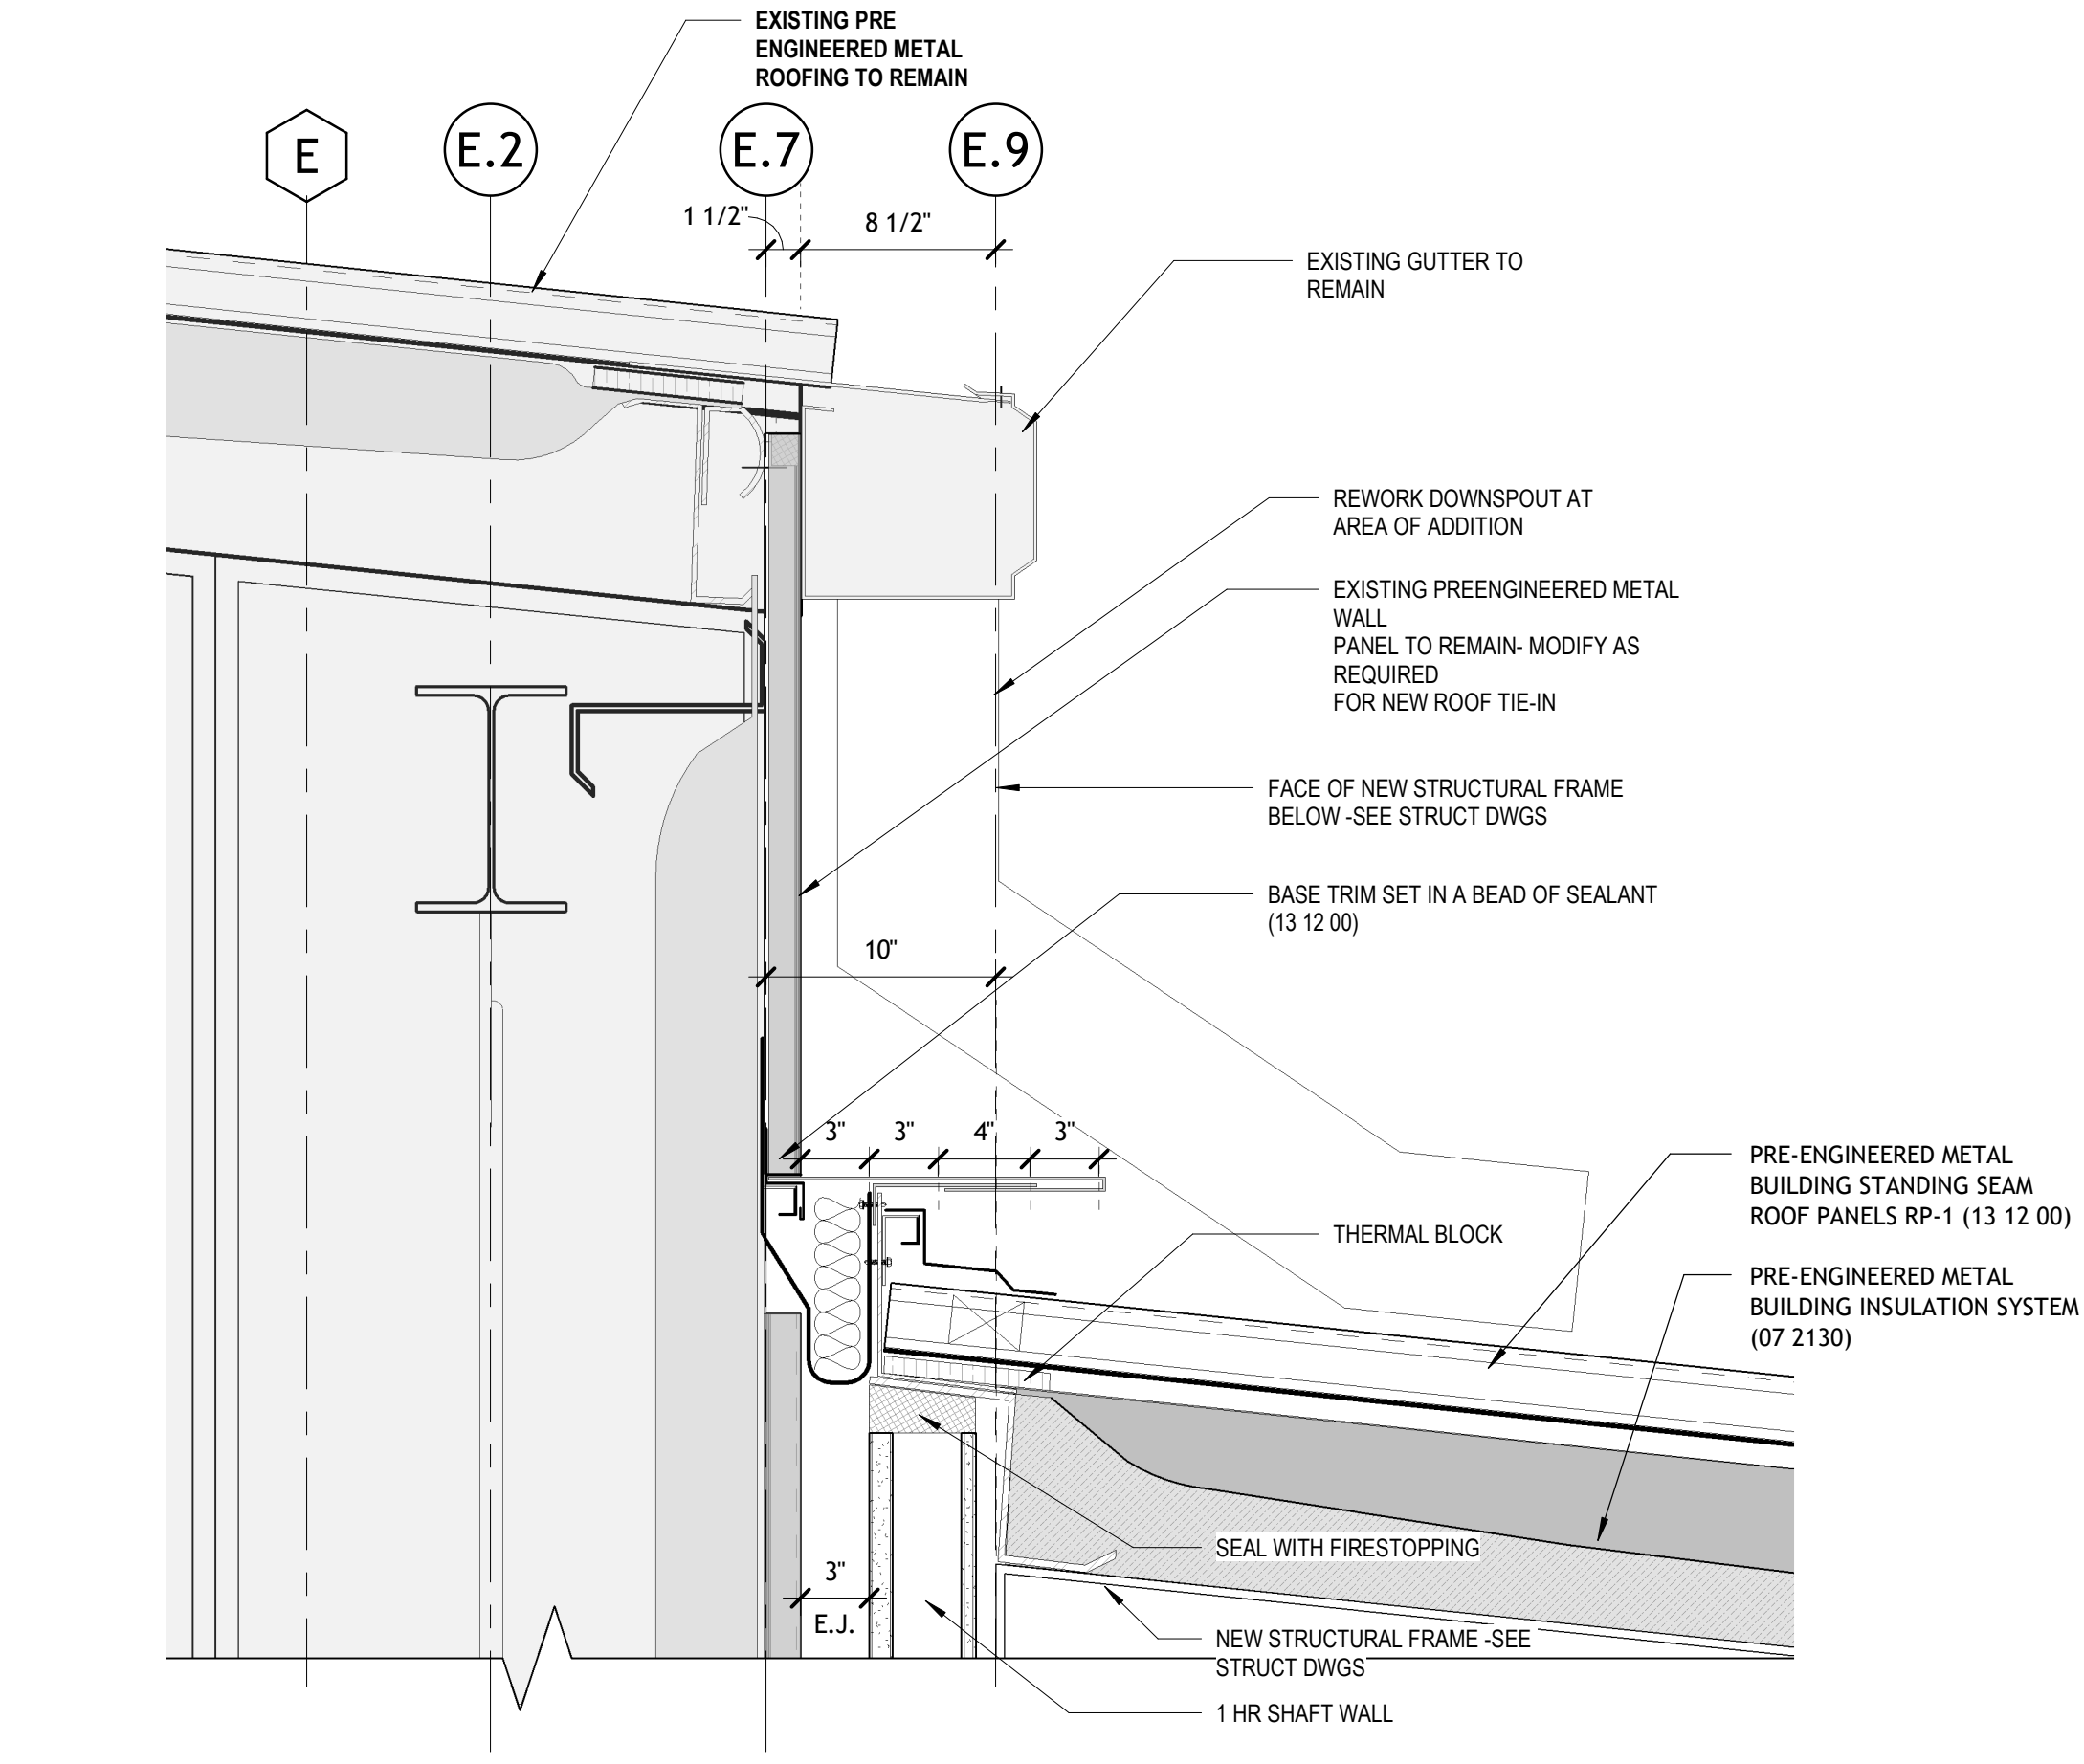


11 | EXPANSION JOINT - ROOF TO EXISTING WALL
1 1/2' = 1'-0"

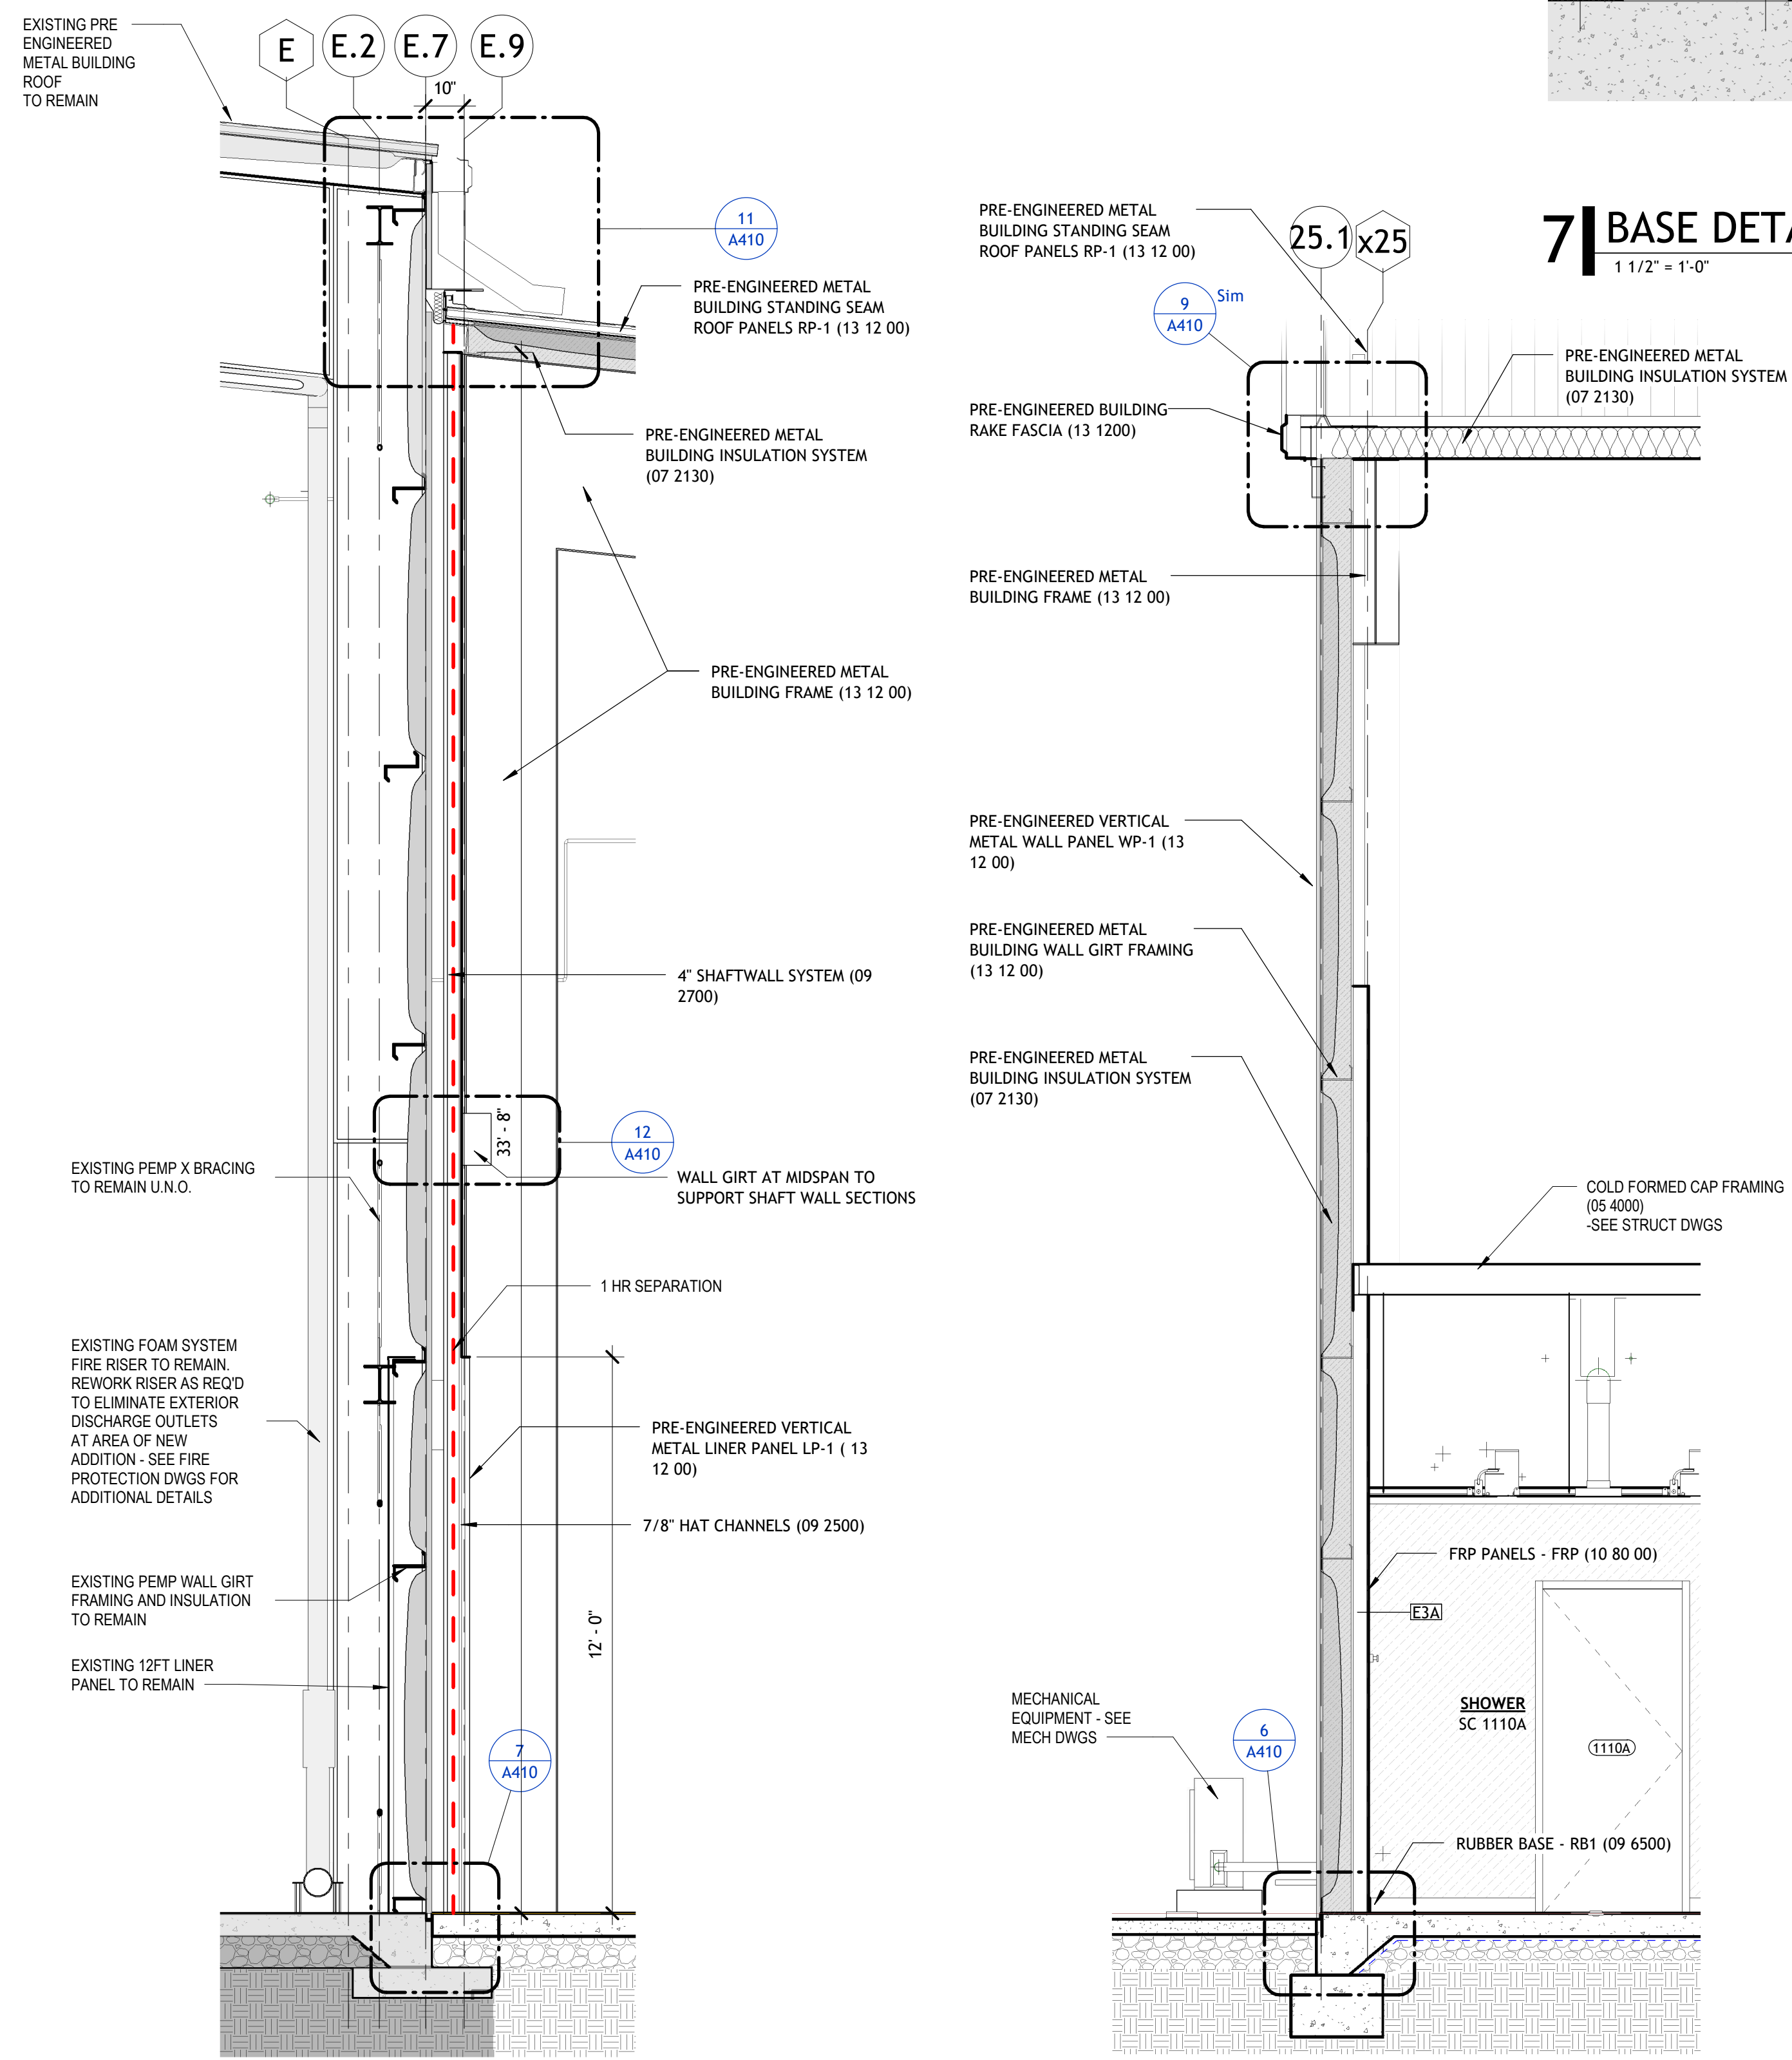


5 | WALL SECTION AT ADDITION TIE-IN
3/8" = 1'-0"


4 | WALL SECTION AT EAST EXTERIOR WALL
3/8" = 1'-0"

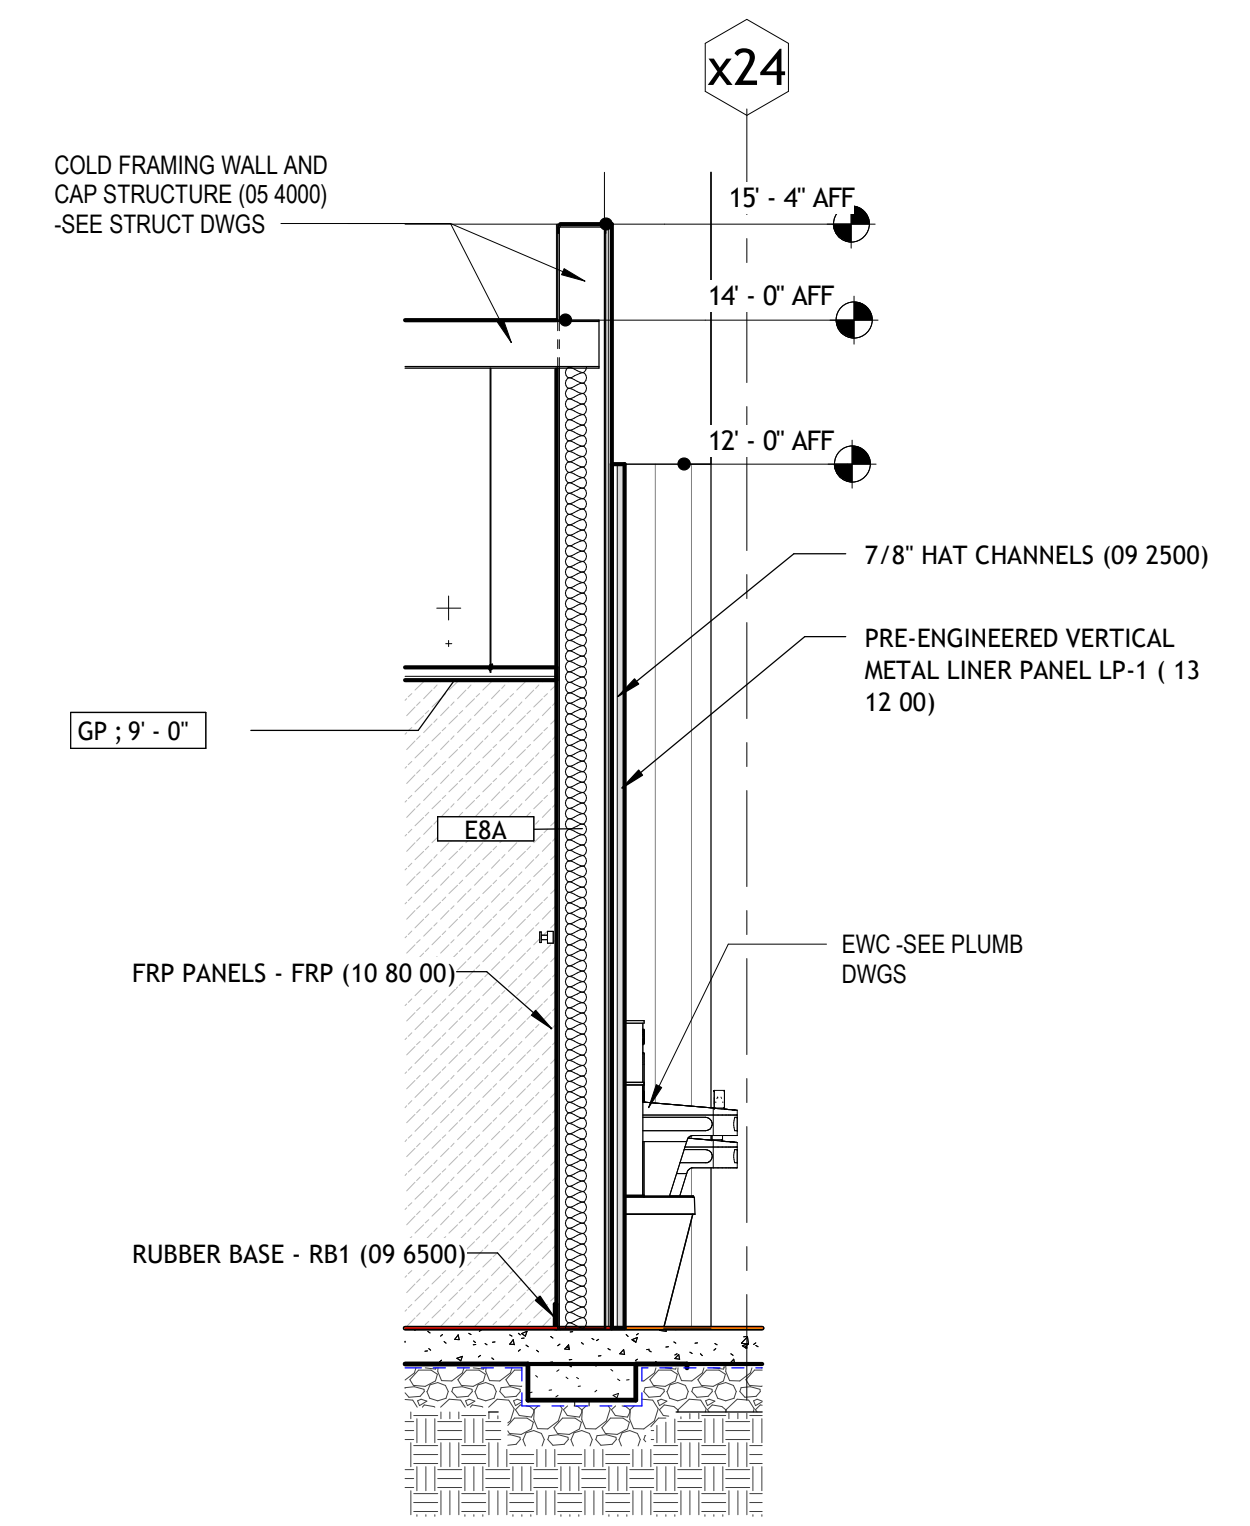

3 | WALL SECTION AT RESTROOM
3/8" = 1'-0"

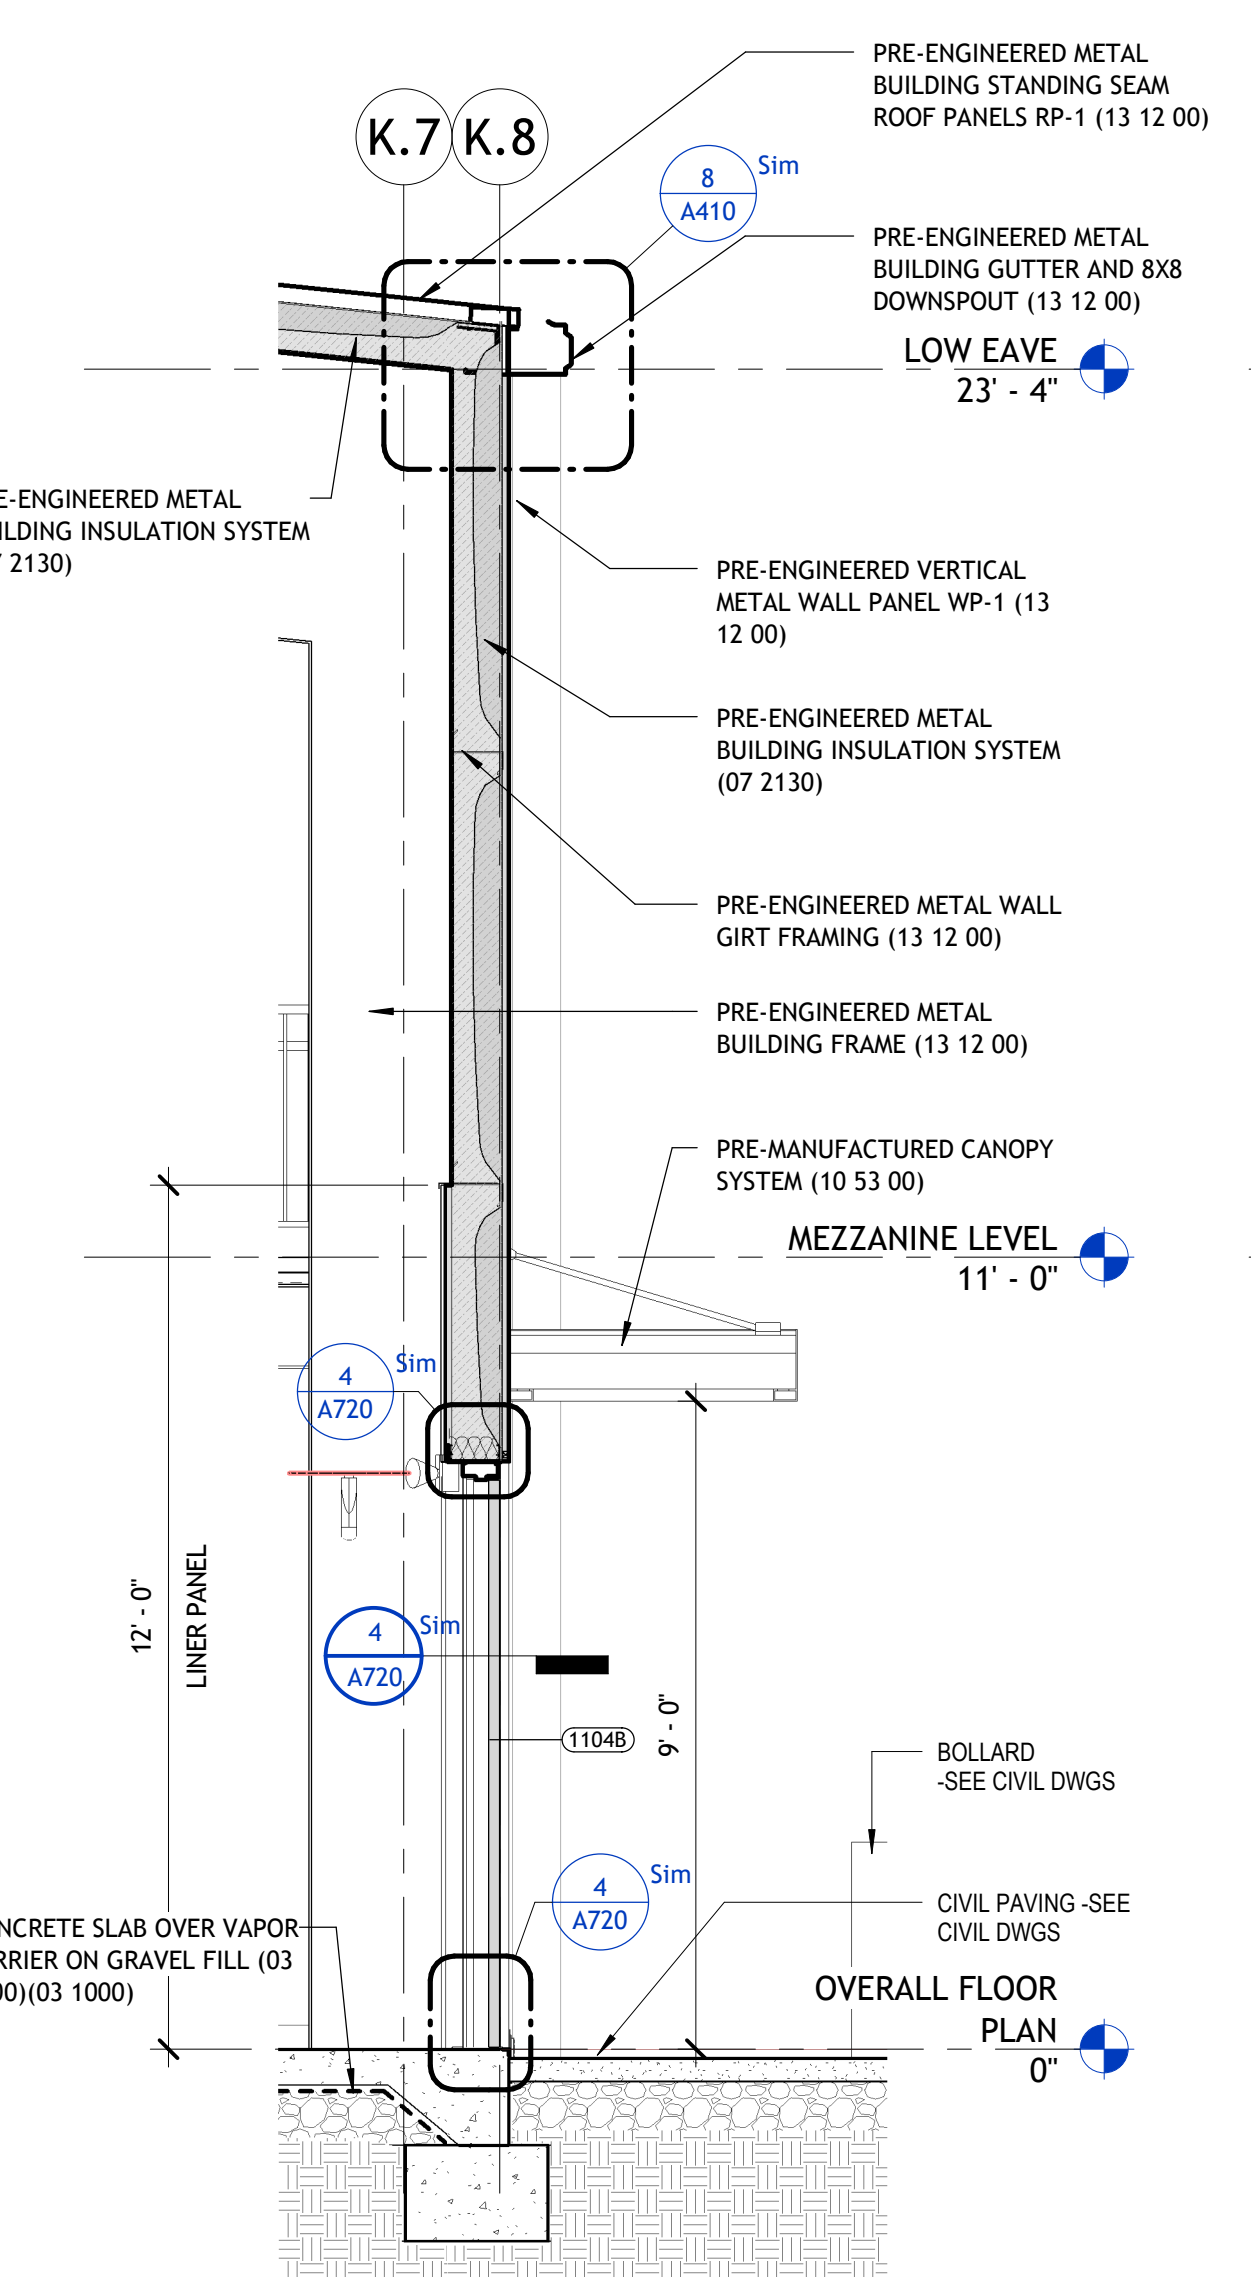

2 | WALL SECTION AT NORTH WALL
3/8" = 1'-0"

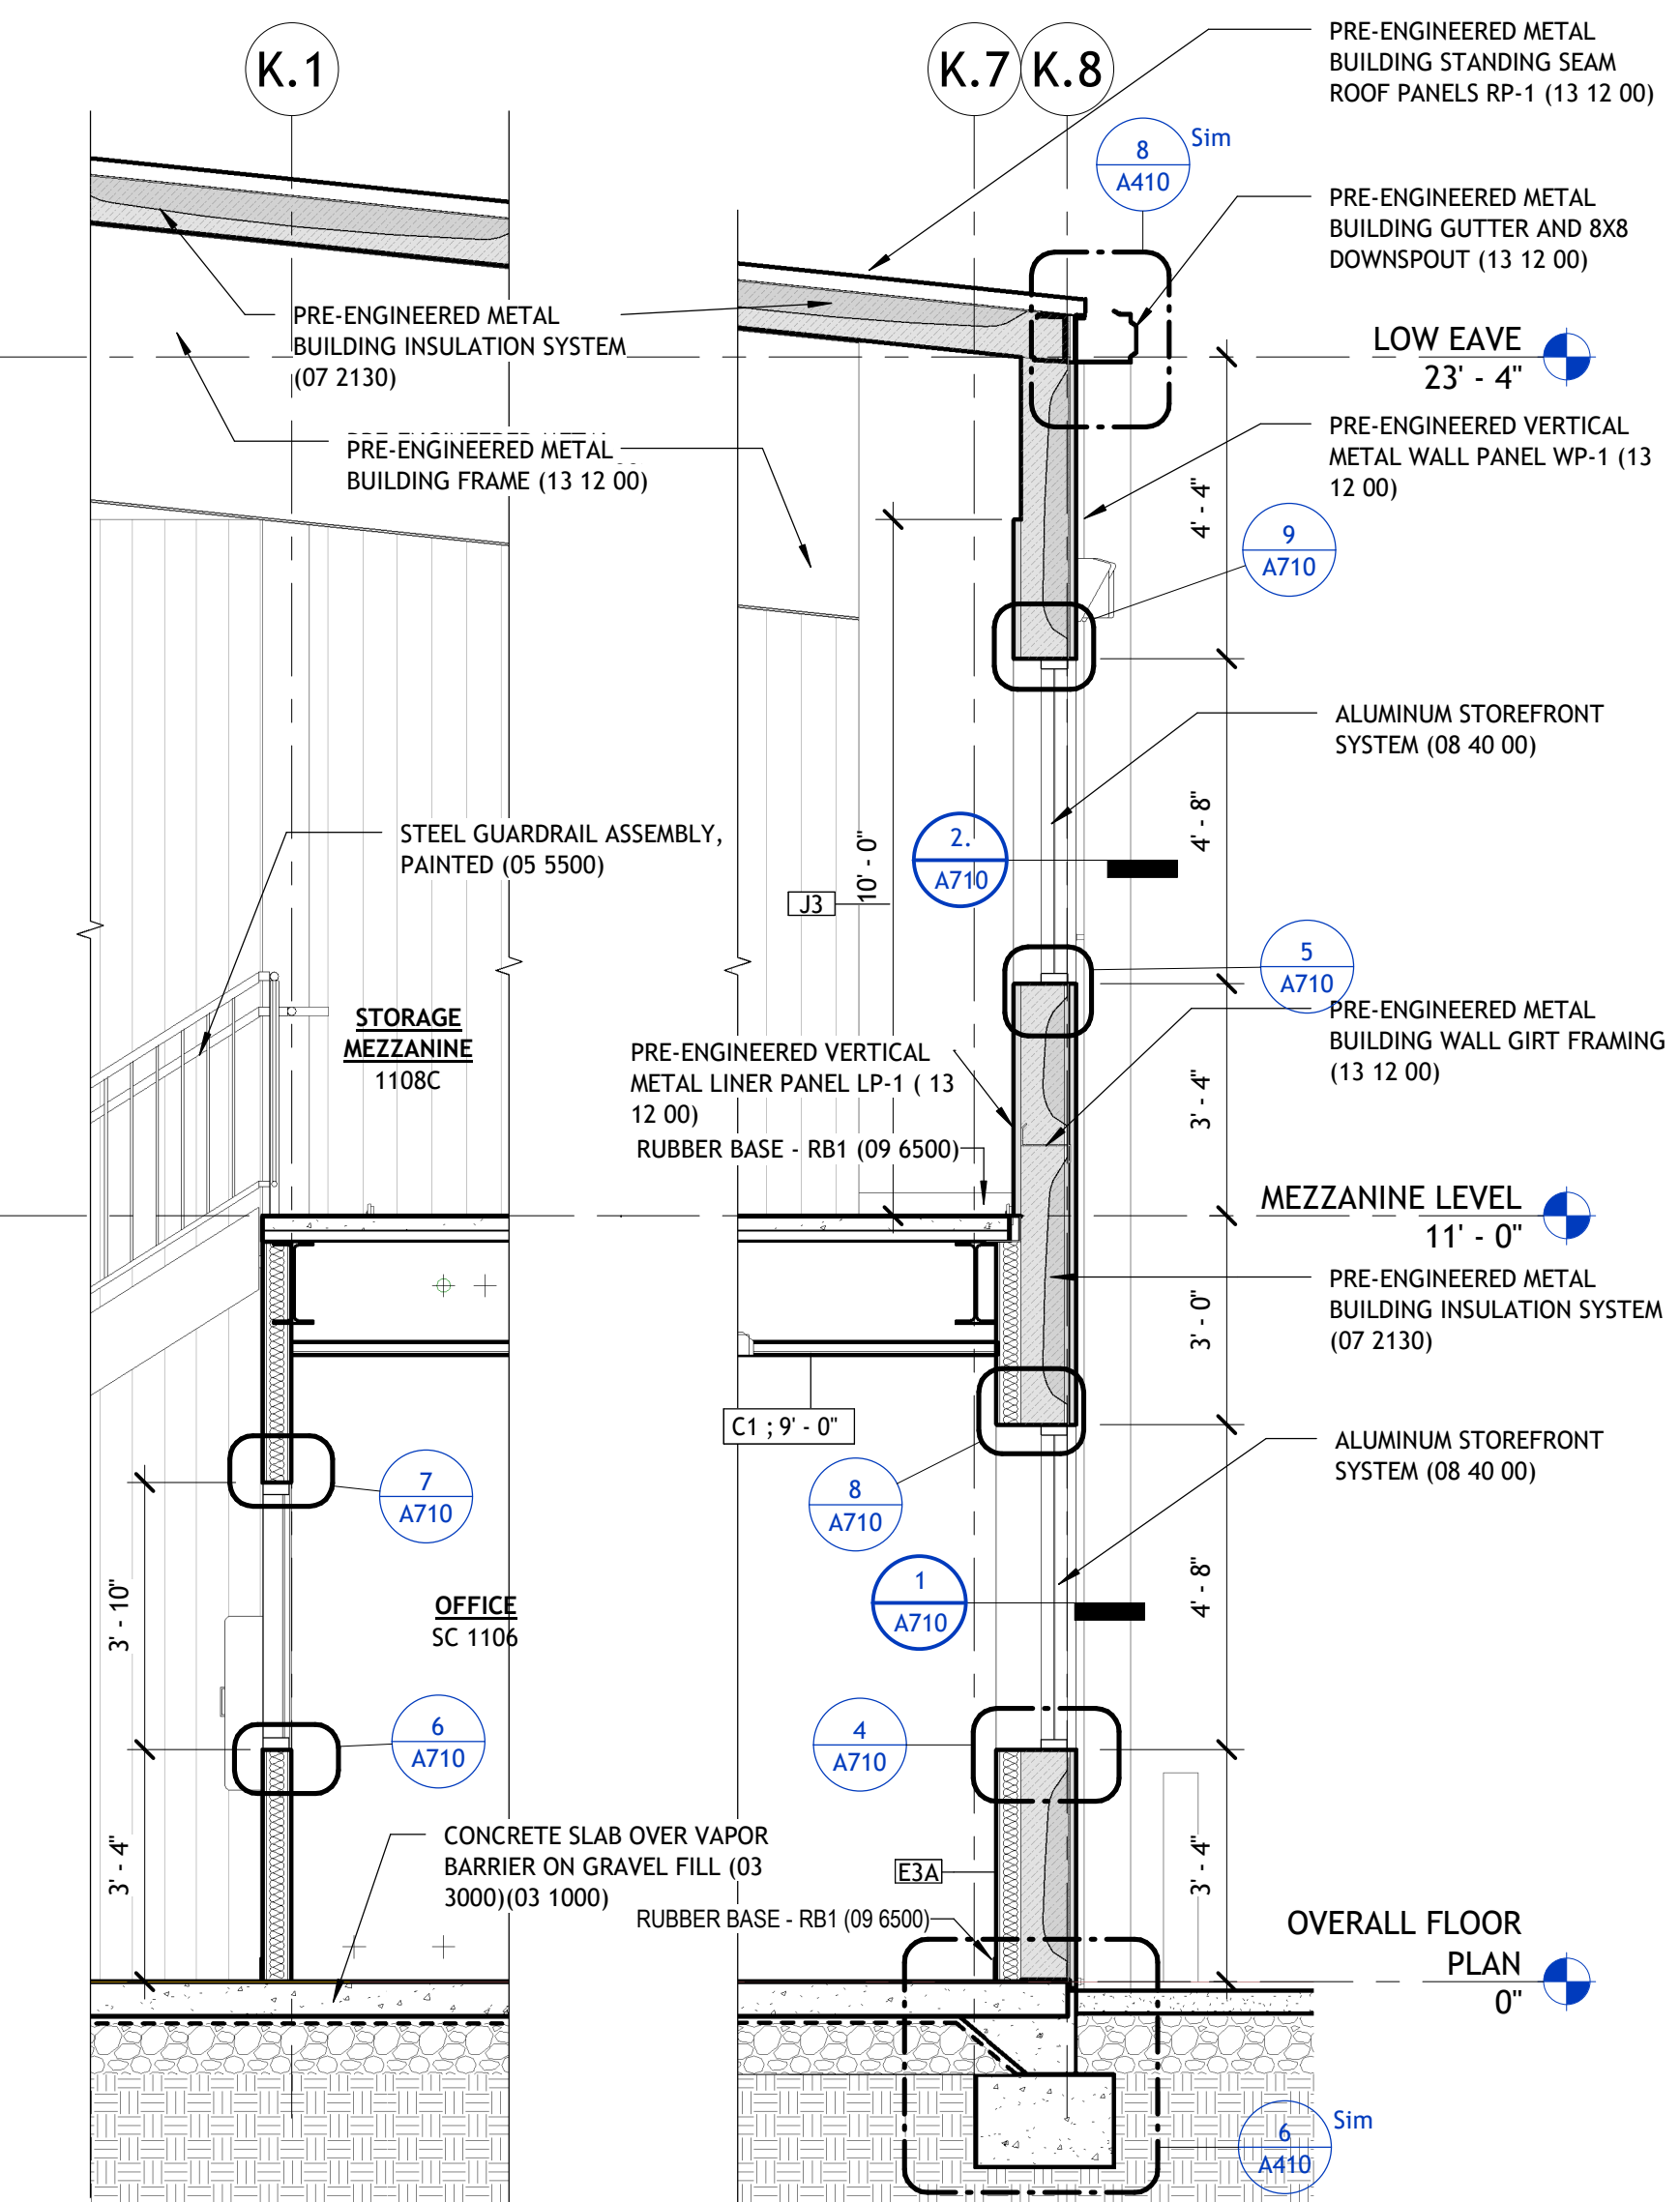

1 | NORTH WALL MEZZANINE
3/8" = 1'-0"