




NO SILICONE SEALANT ALLOWED ON PROJECT TO ALIGN WITH REQUIREMENTS OF INTERNATIONAL FIRE CODE SECTION, 2404.3.2.1

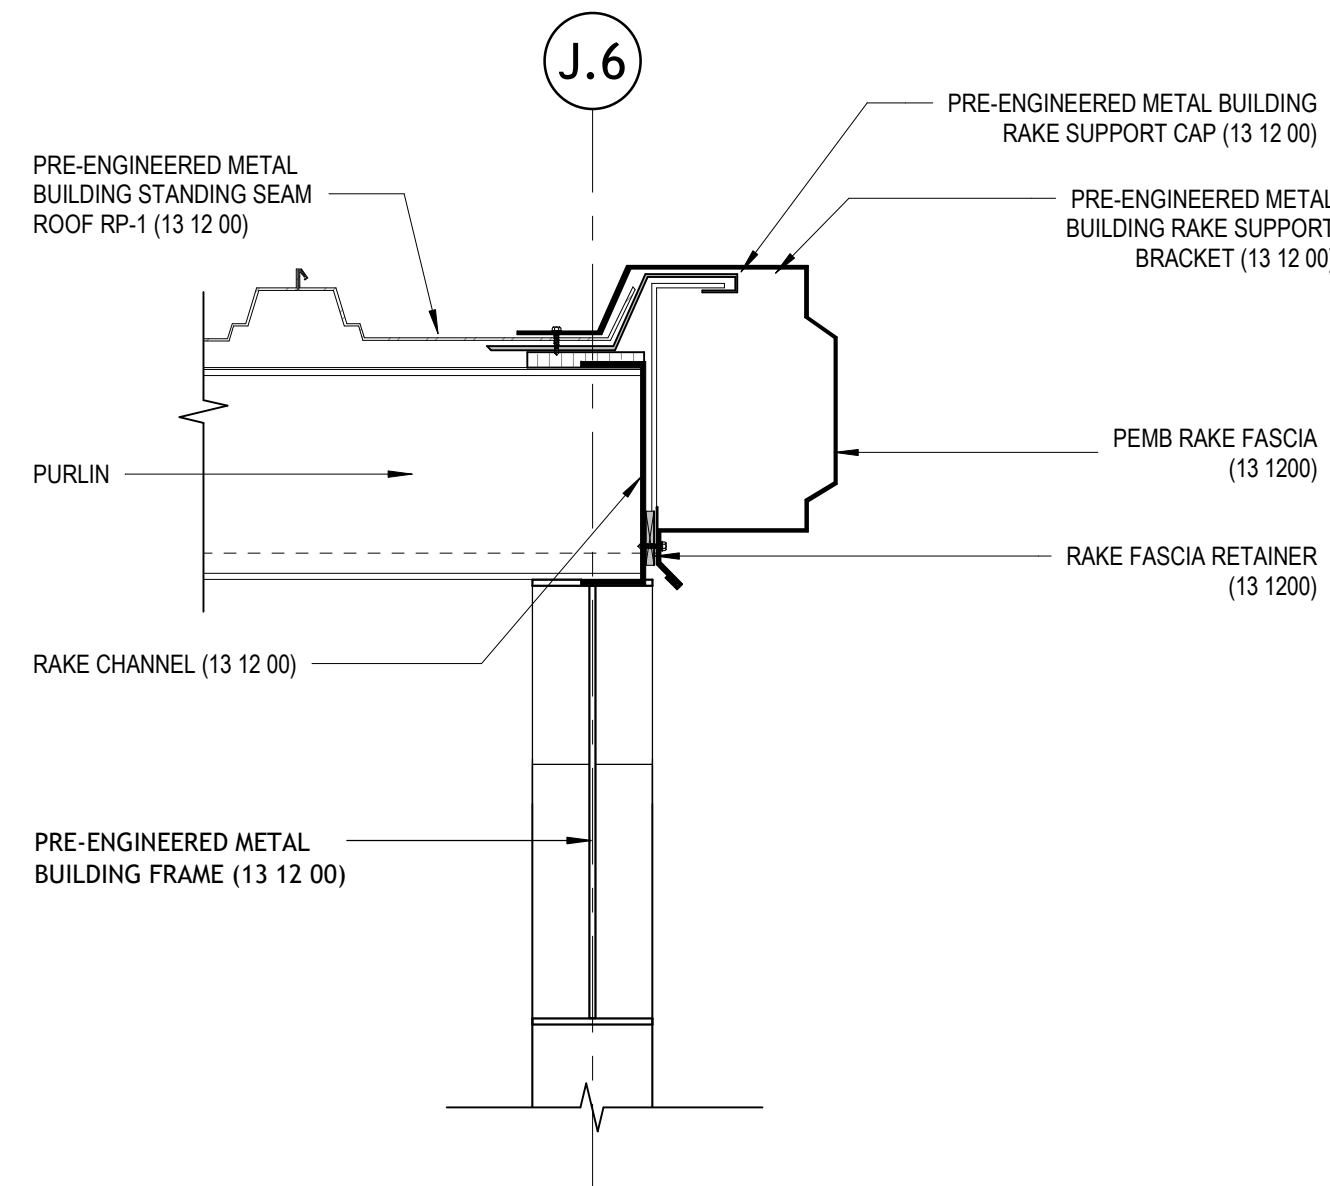


6 | CANOPY RAKE TRIM DETAIL

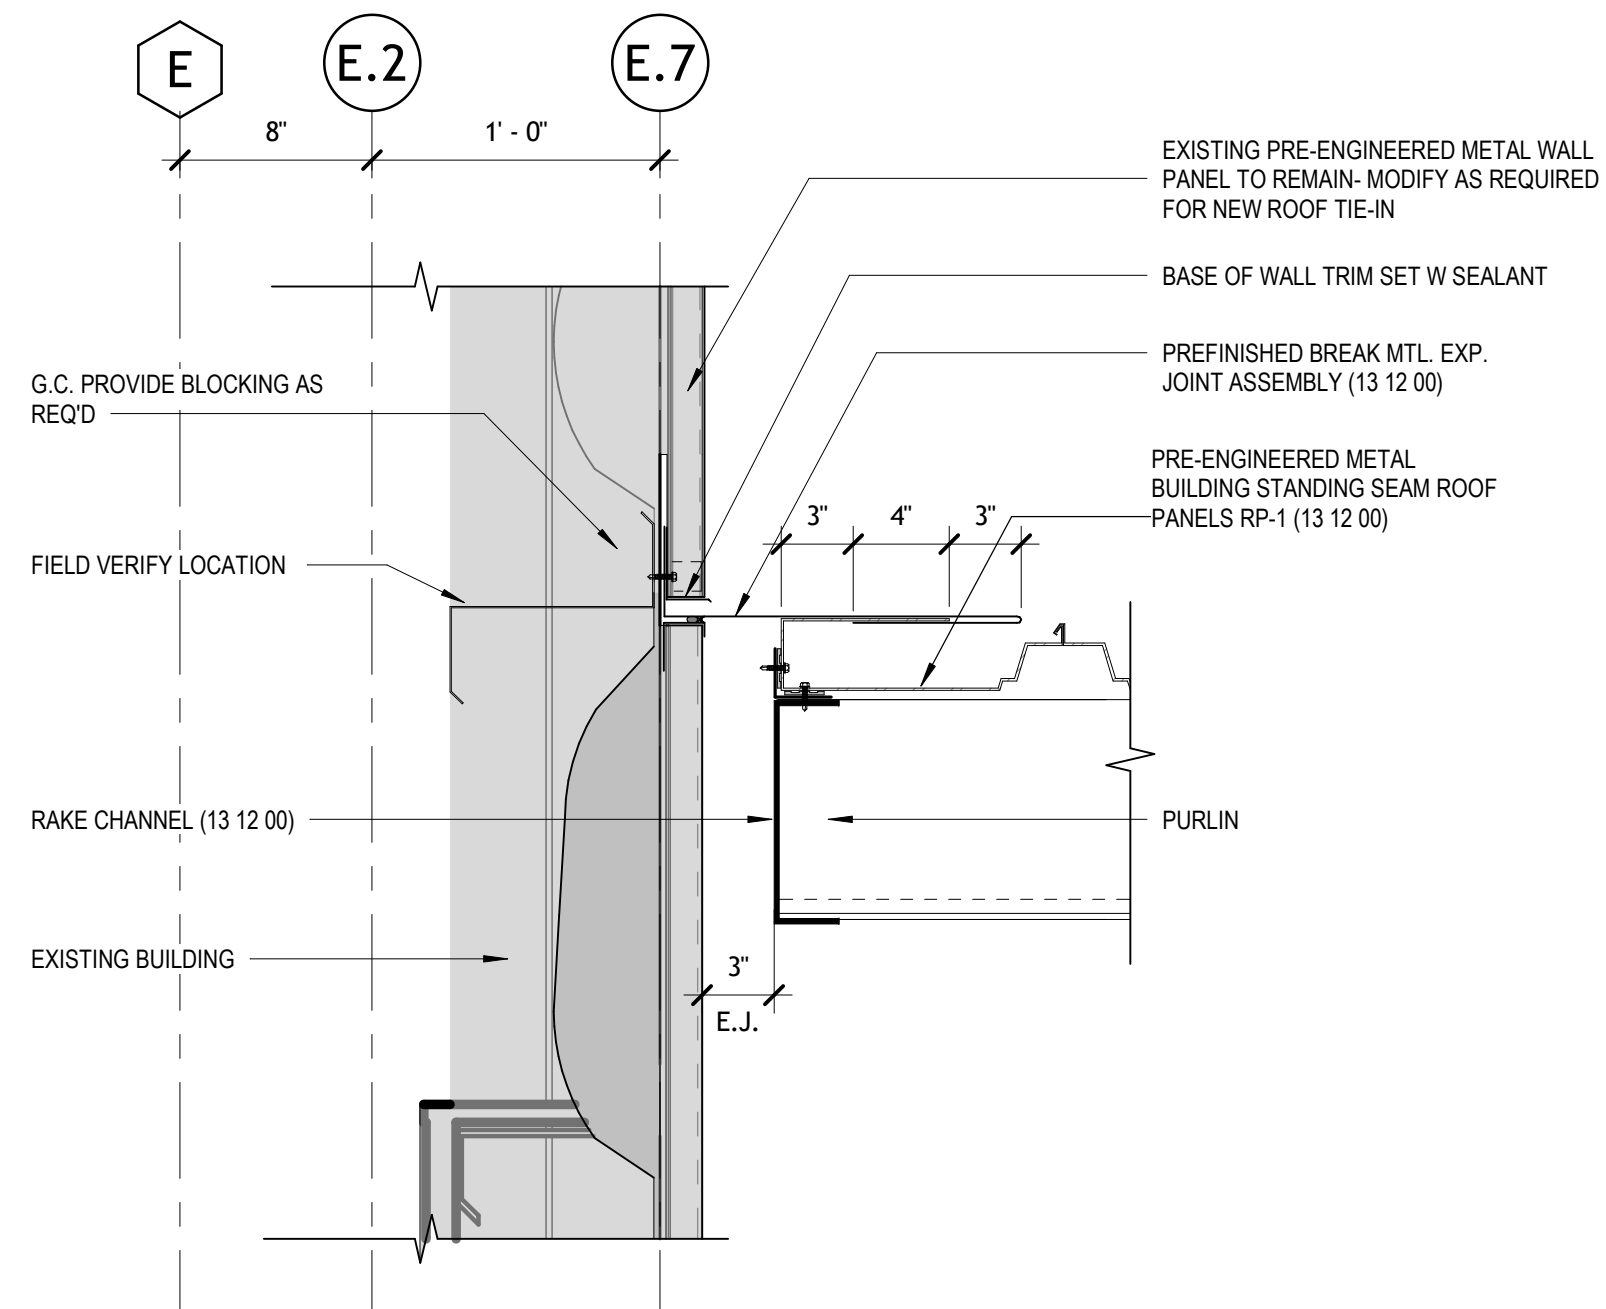


5 | EXISTING TO NEW CANOPY ROOF TIE-IN

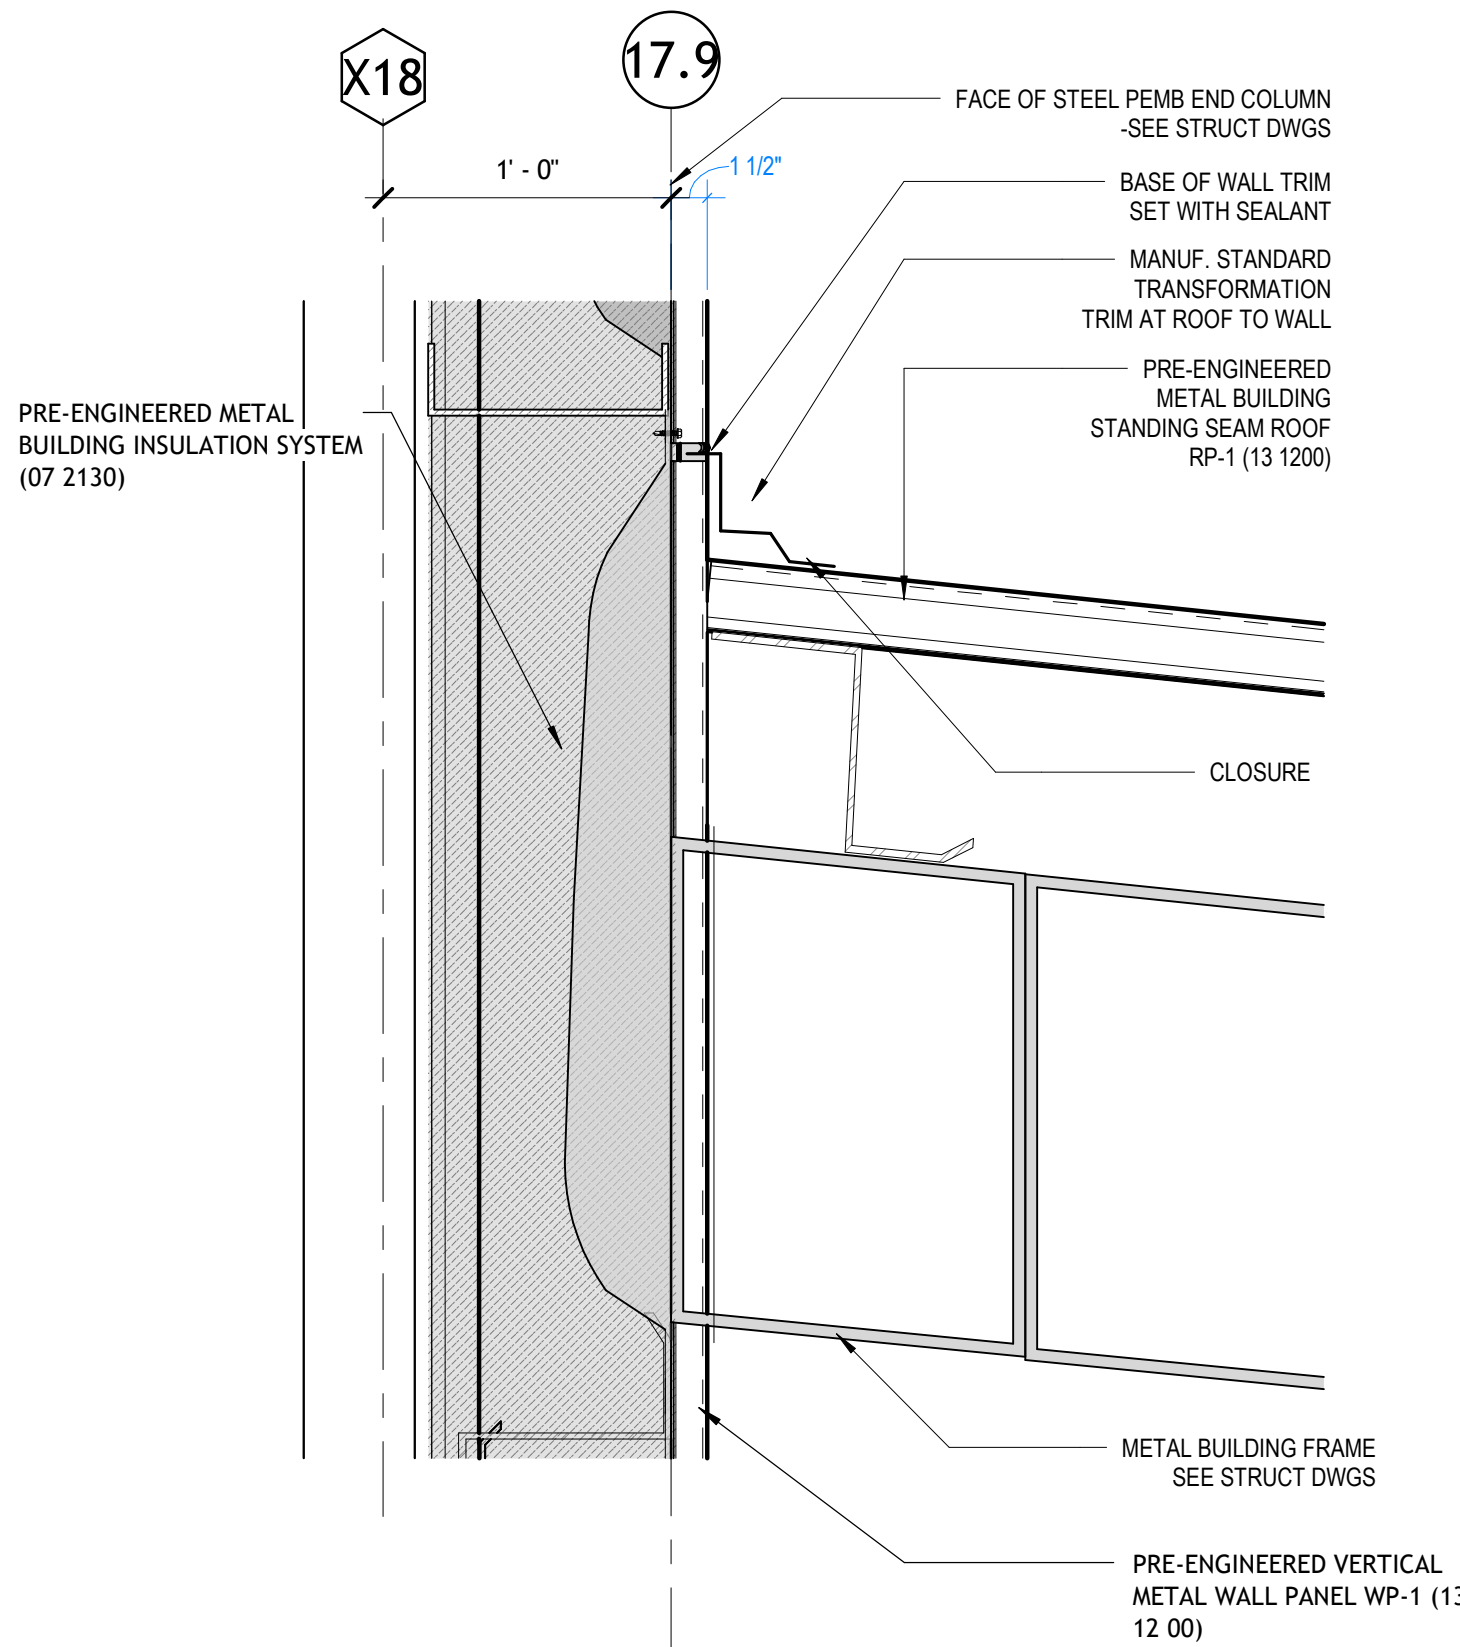


4 | CANOPY ROOF TIE-IN DETAIL

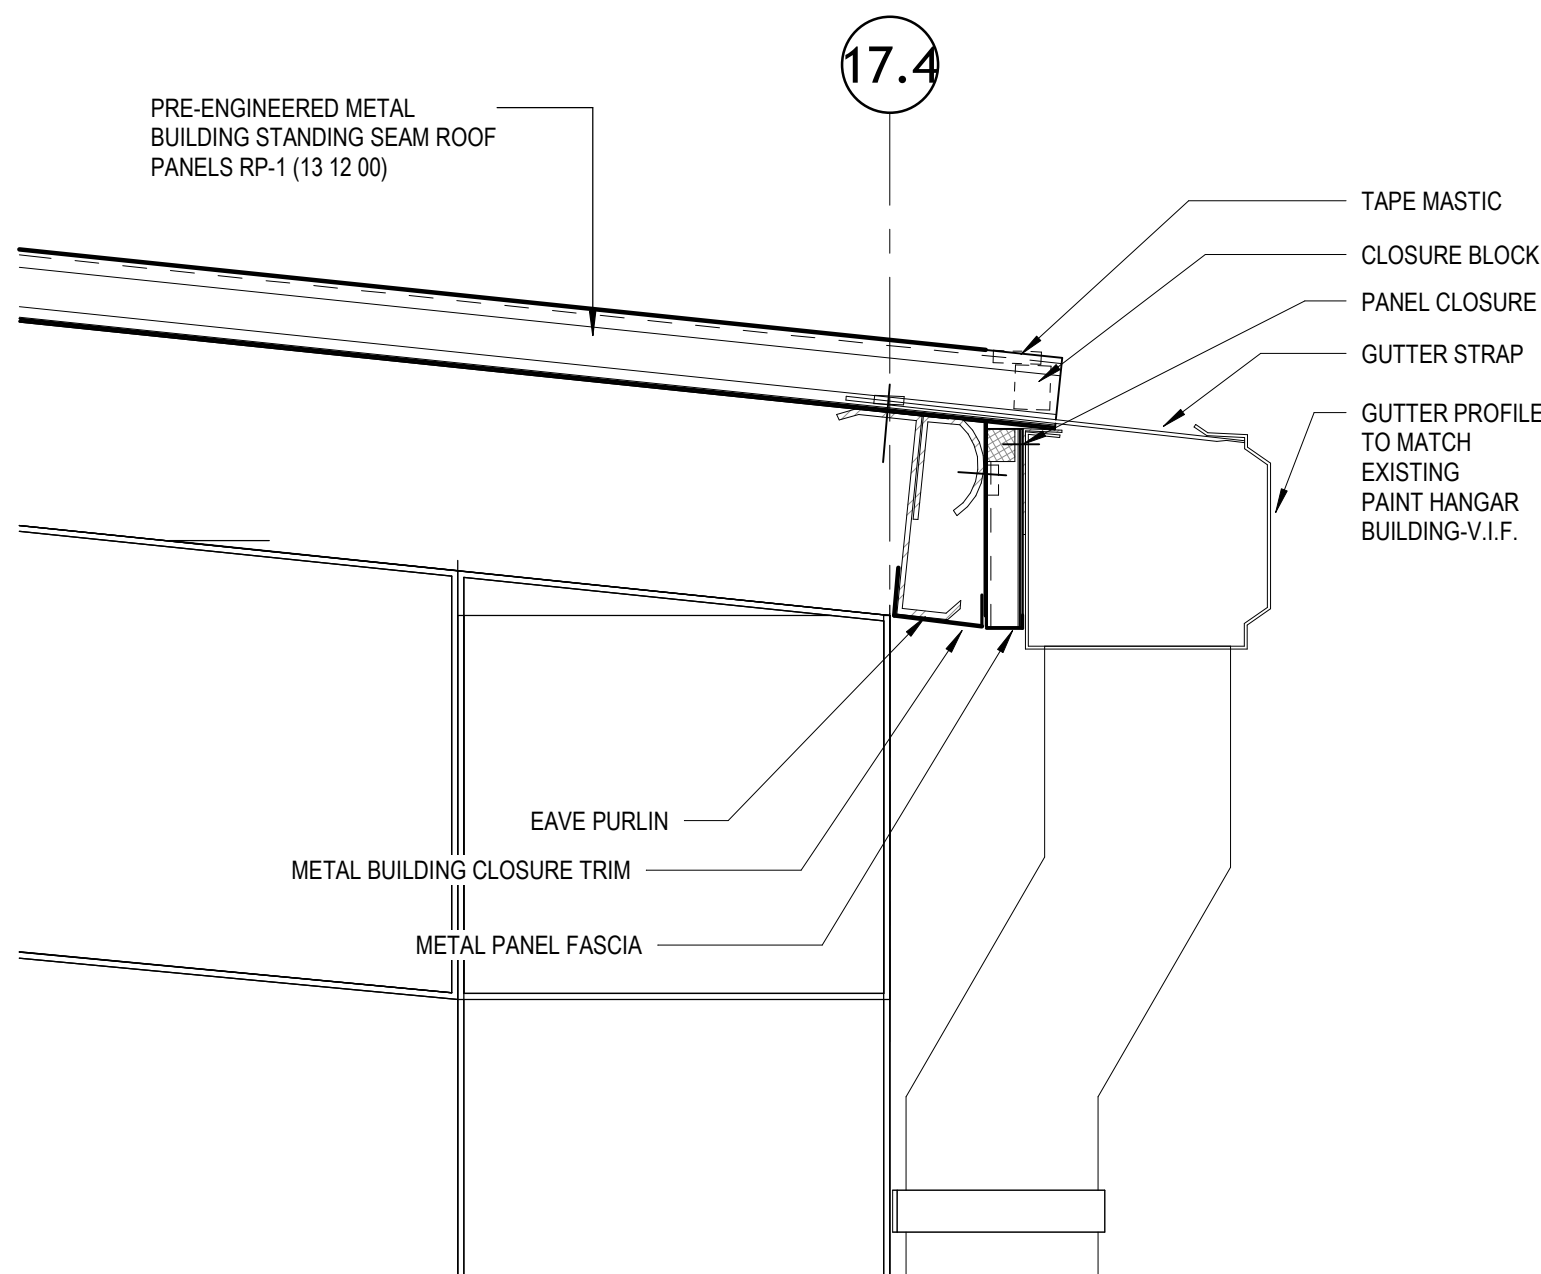

3 | CANOPY ROOF EDGE/GUTTER DET

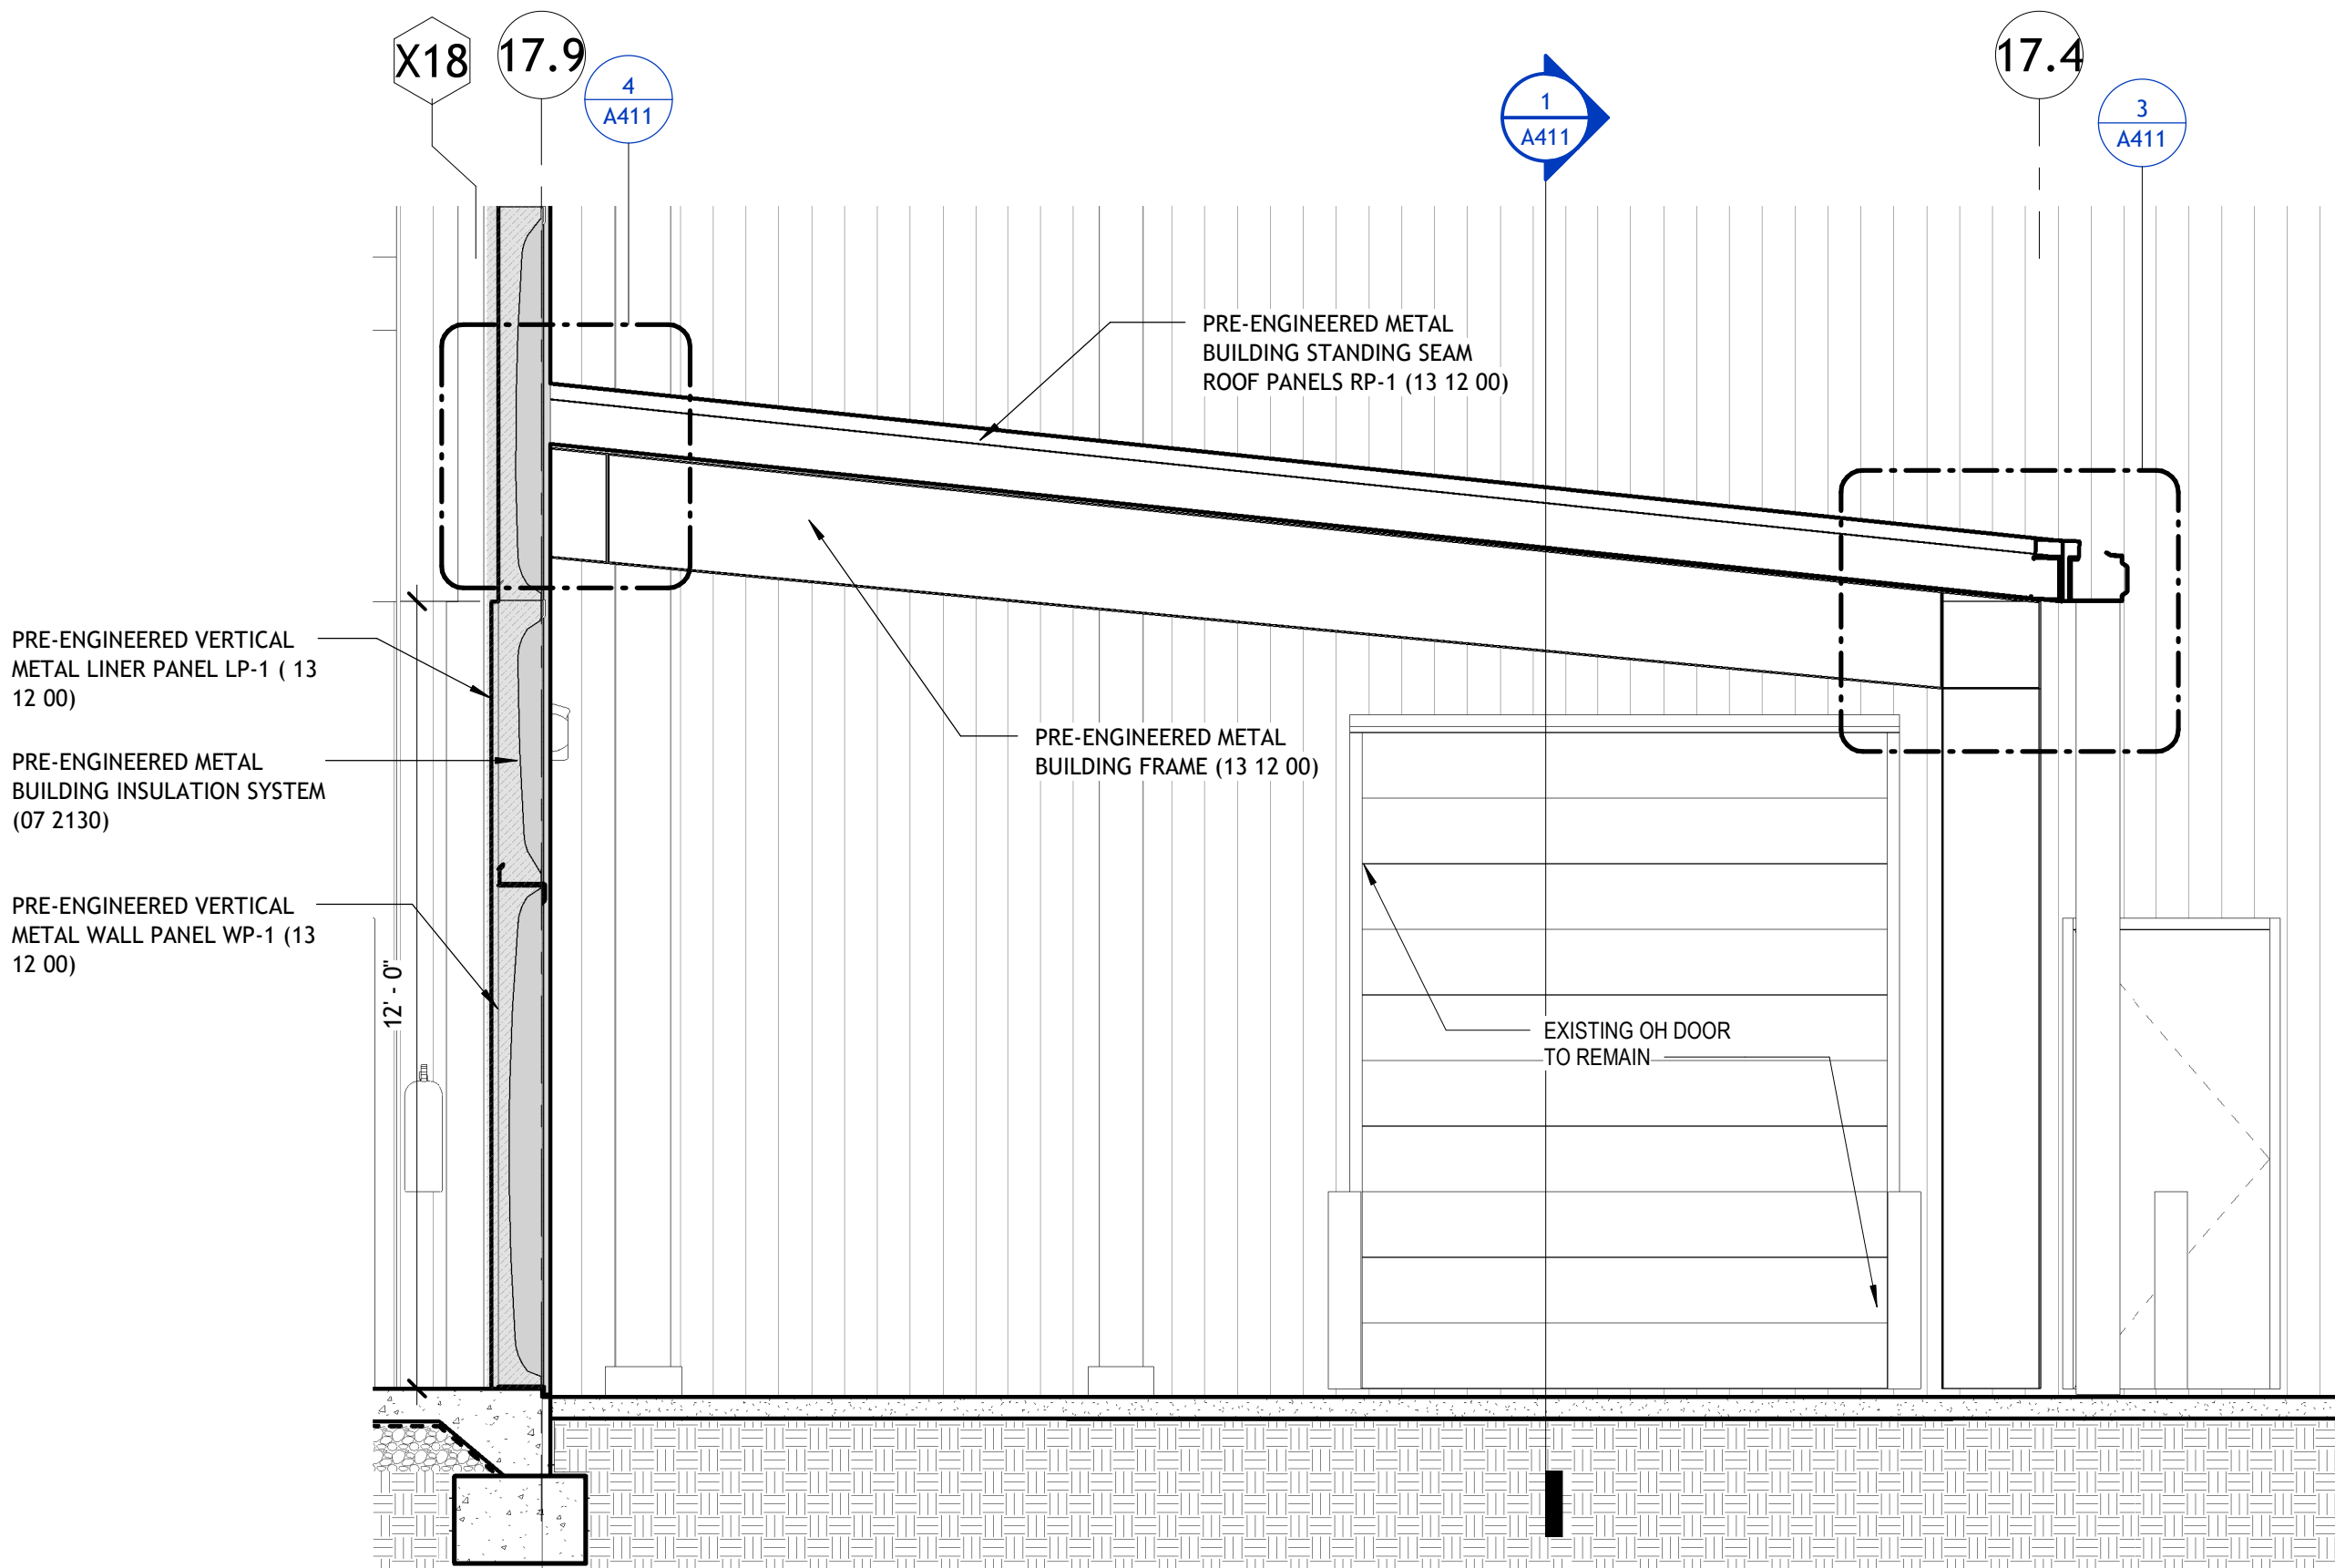

2 | CANOPY WALL SECTION

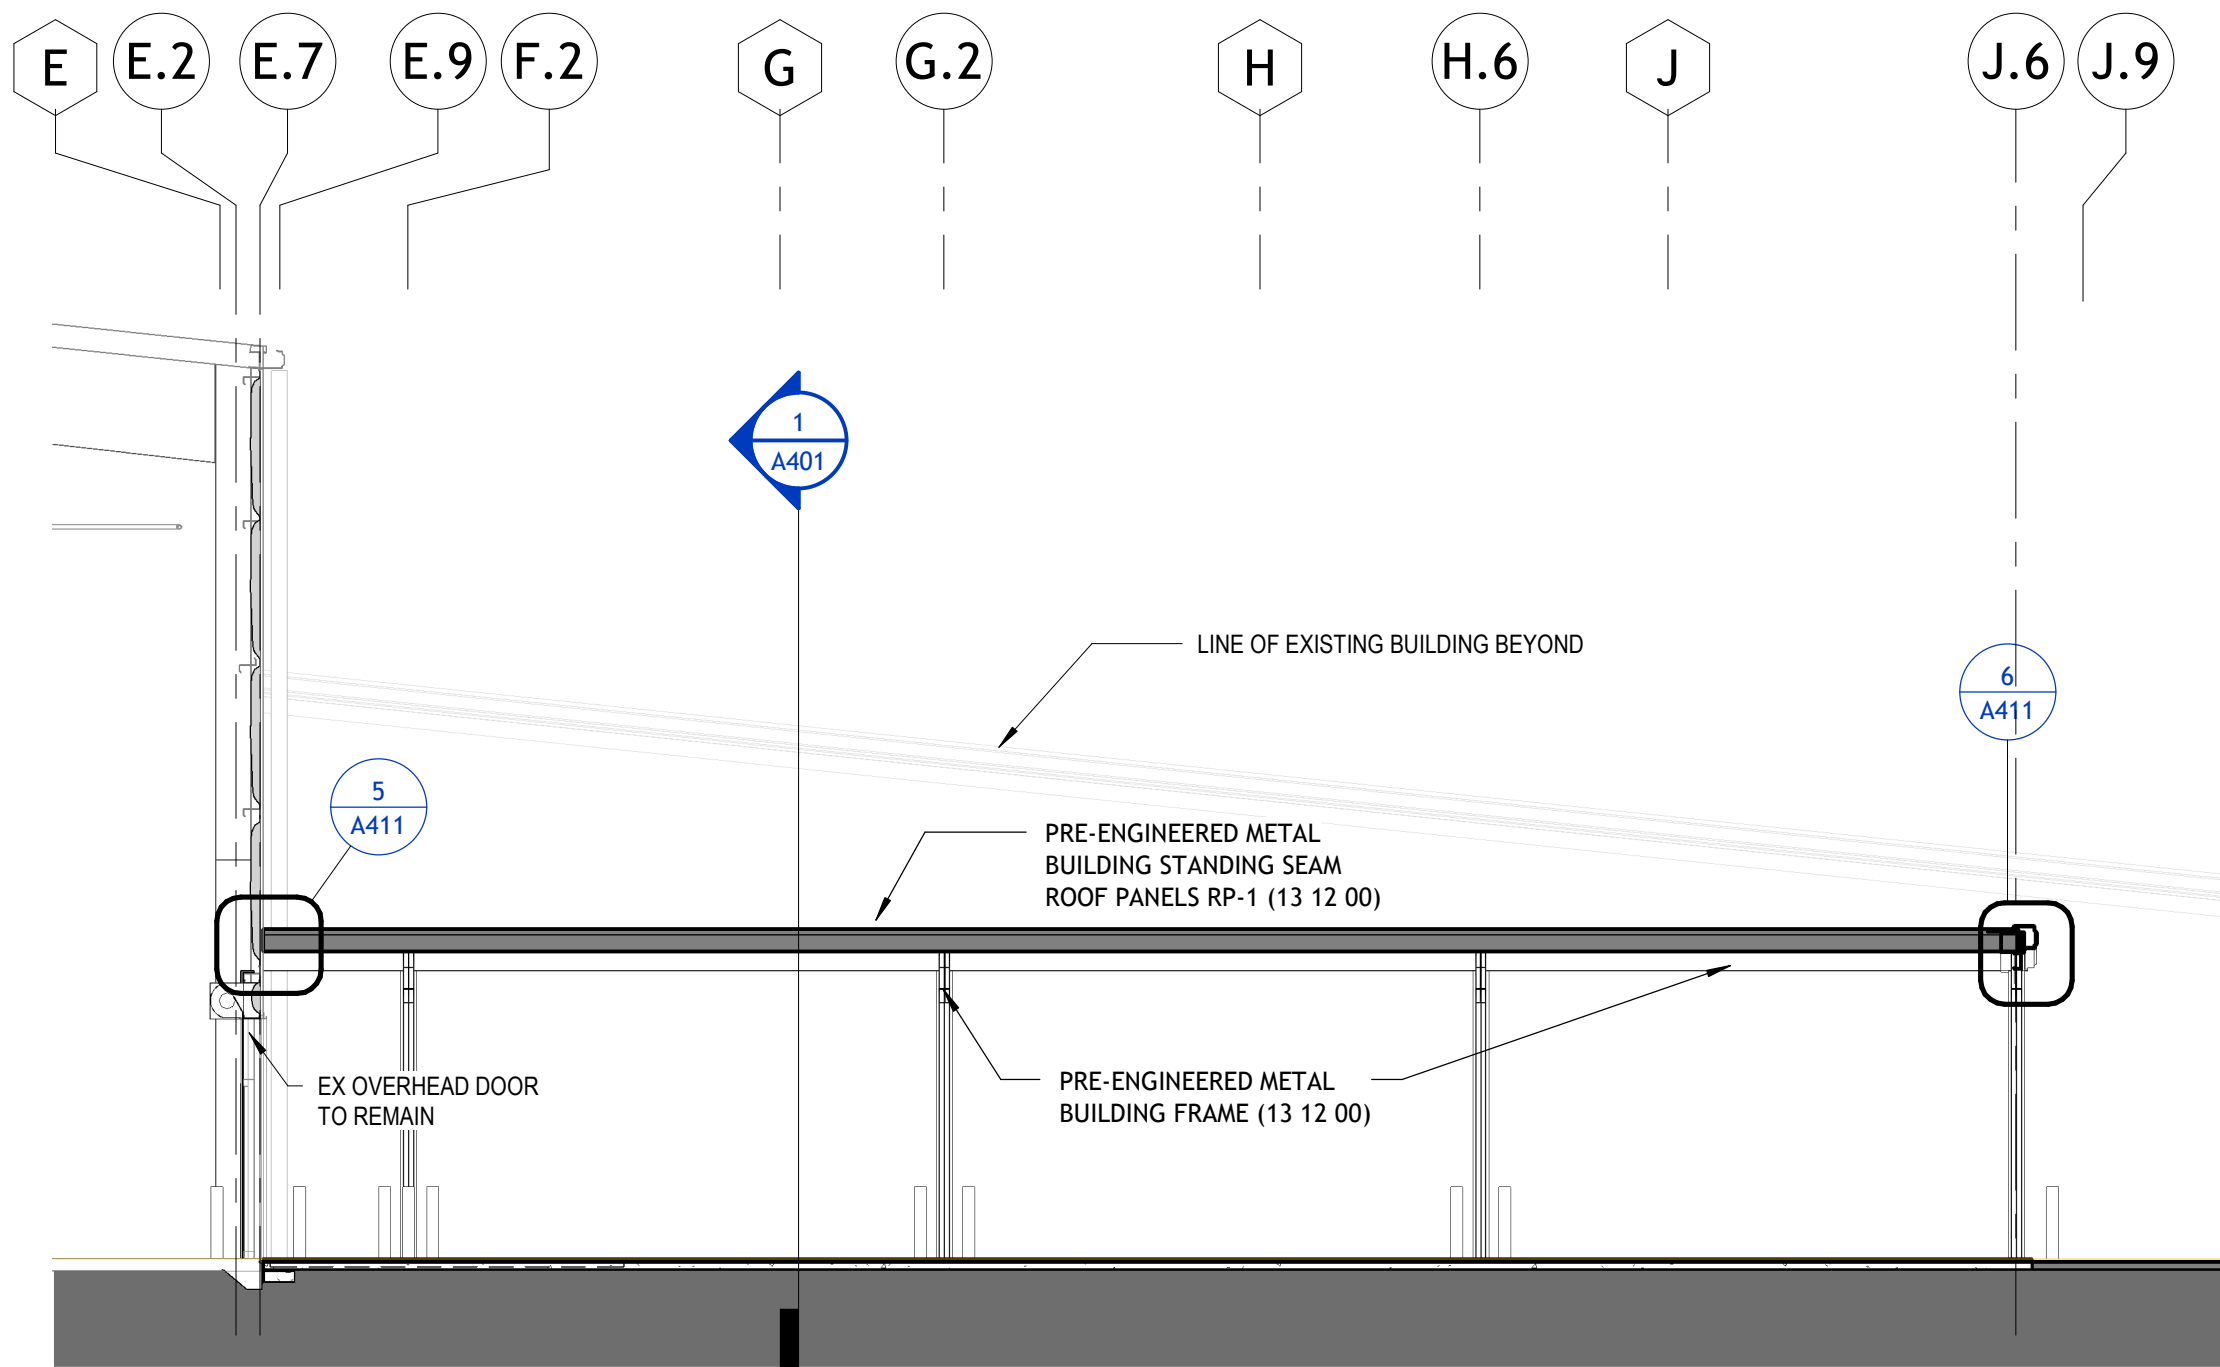

1 | CANOPY BUILDING SECTION

