




NO SILICONE SEALANT ALLOWED ON PROJECT TO ALIGN WITH REQUIREMENTS OF INTERNATIONAL FIRE CODE SECTION, 2404.3.2.1

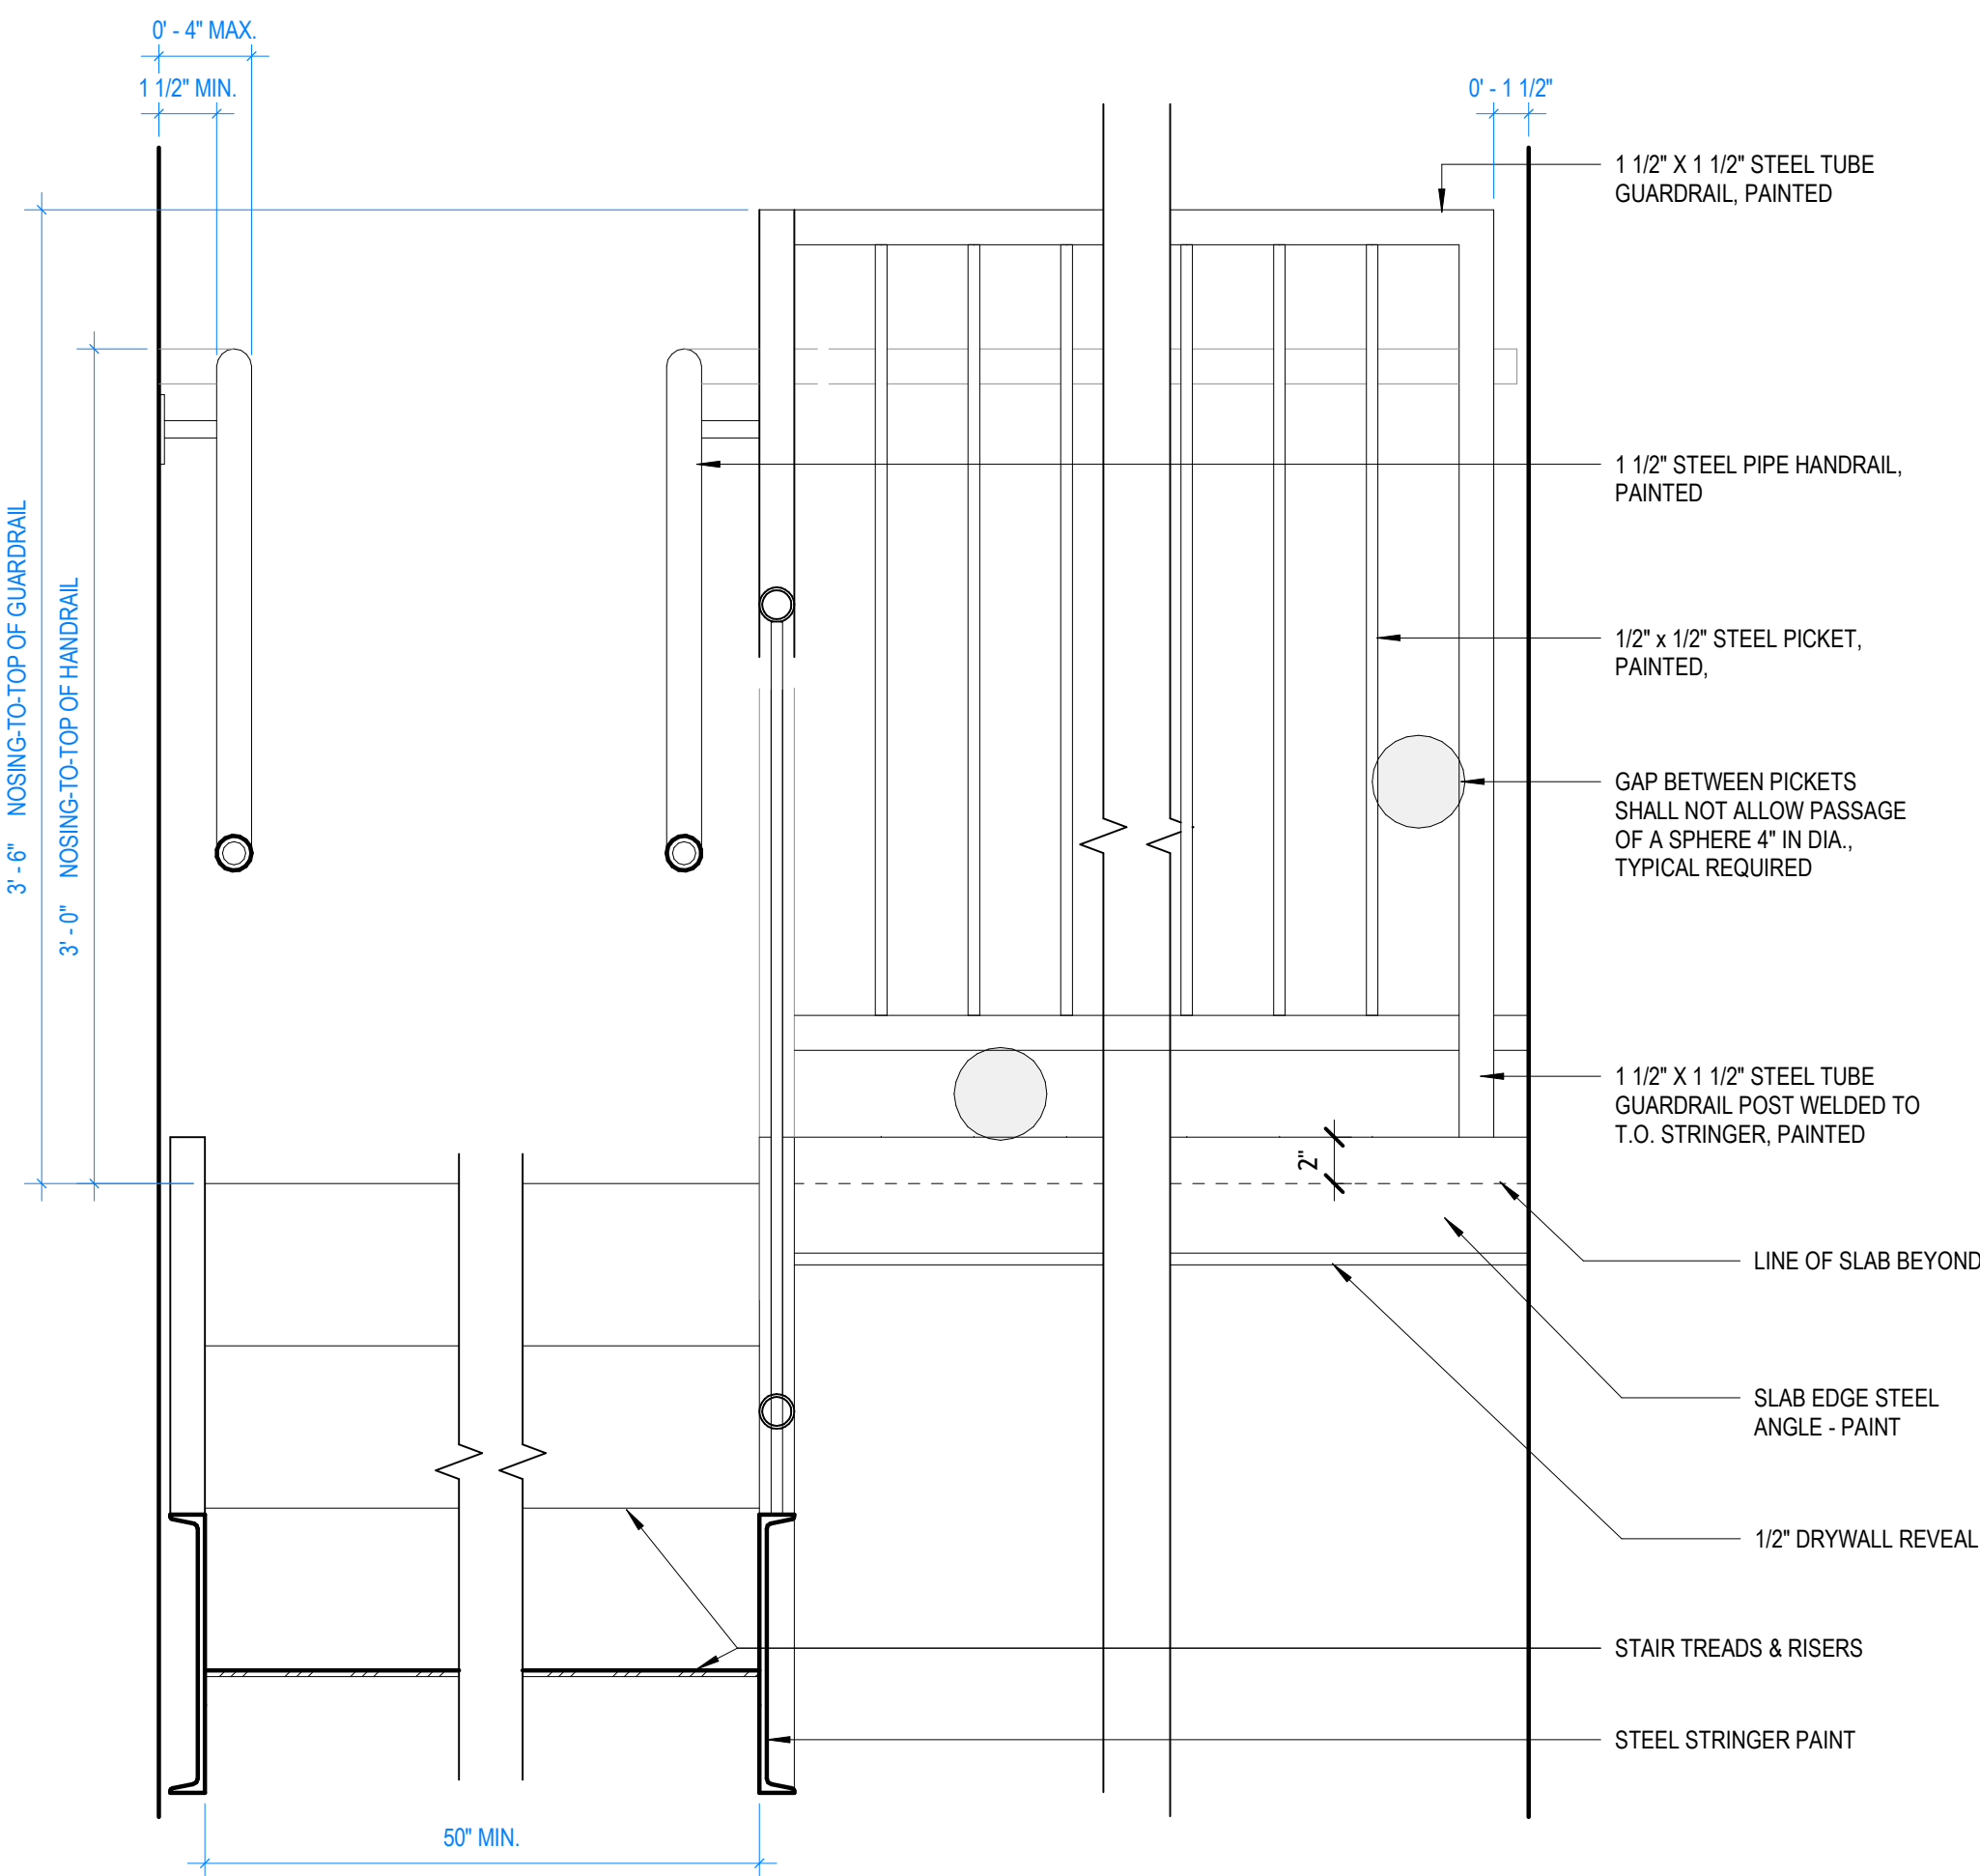


8 HAND/GUARDRAIL - VERT. PICKET GUARD & STEEL PAN STAIR, INT. ELEVATION - TOP LANDING
1 1/2" = 1'-0"

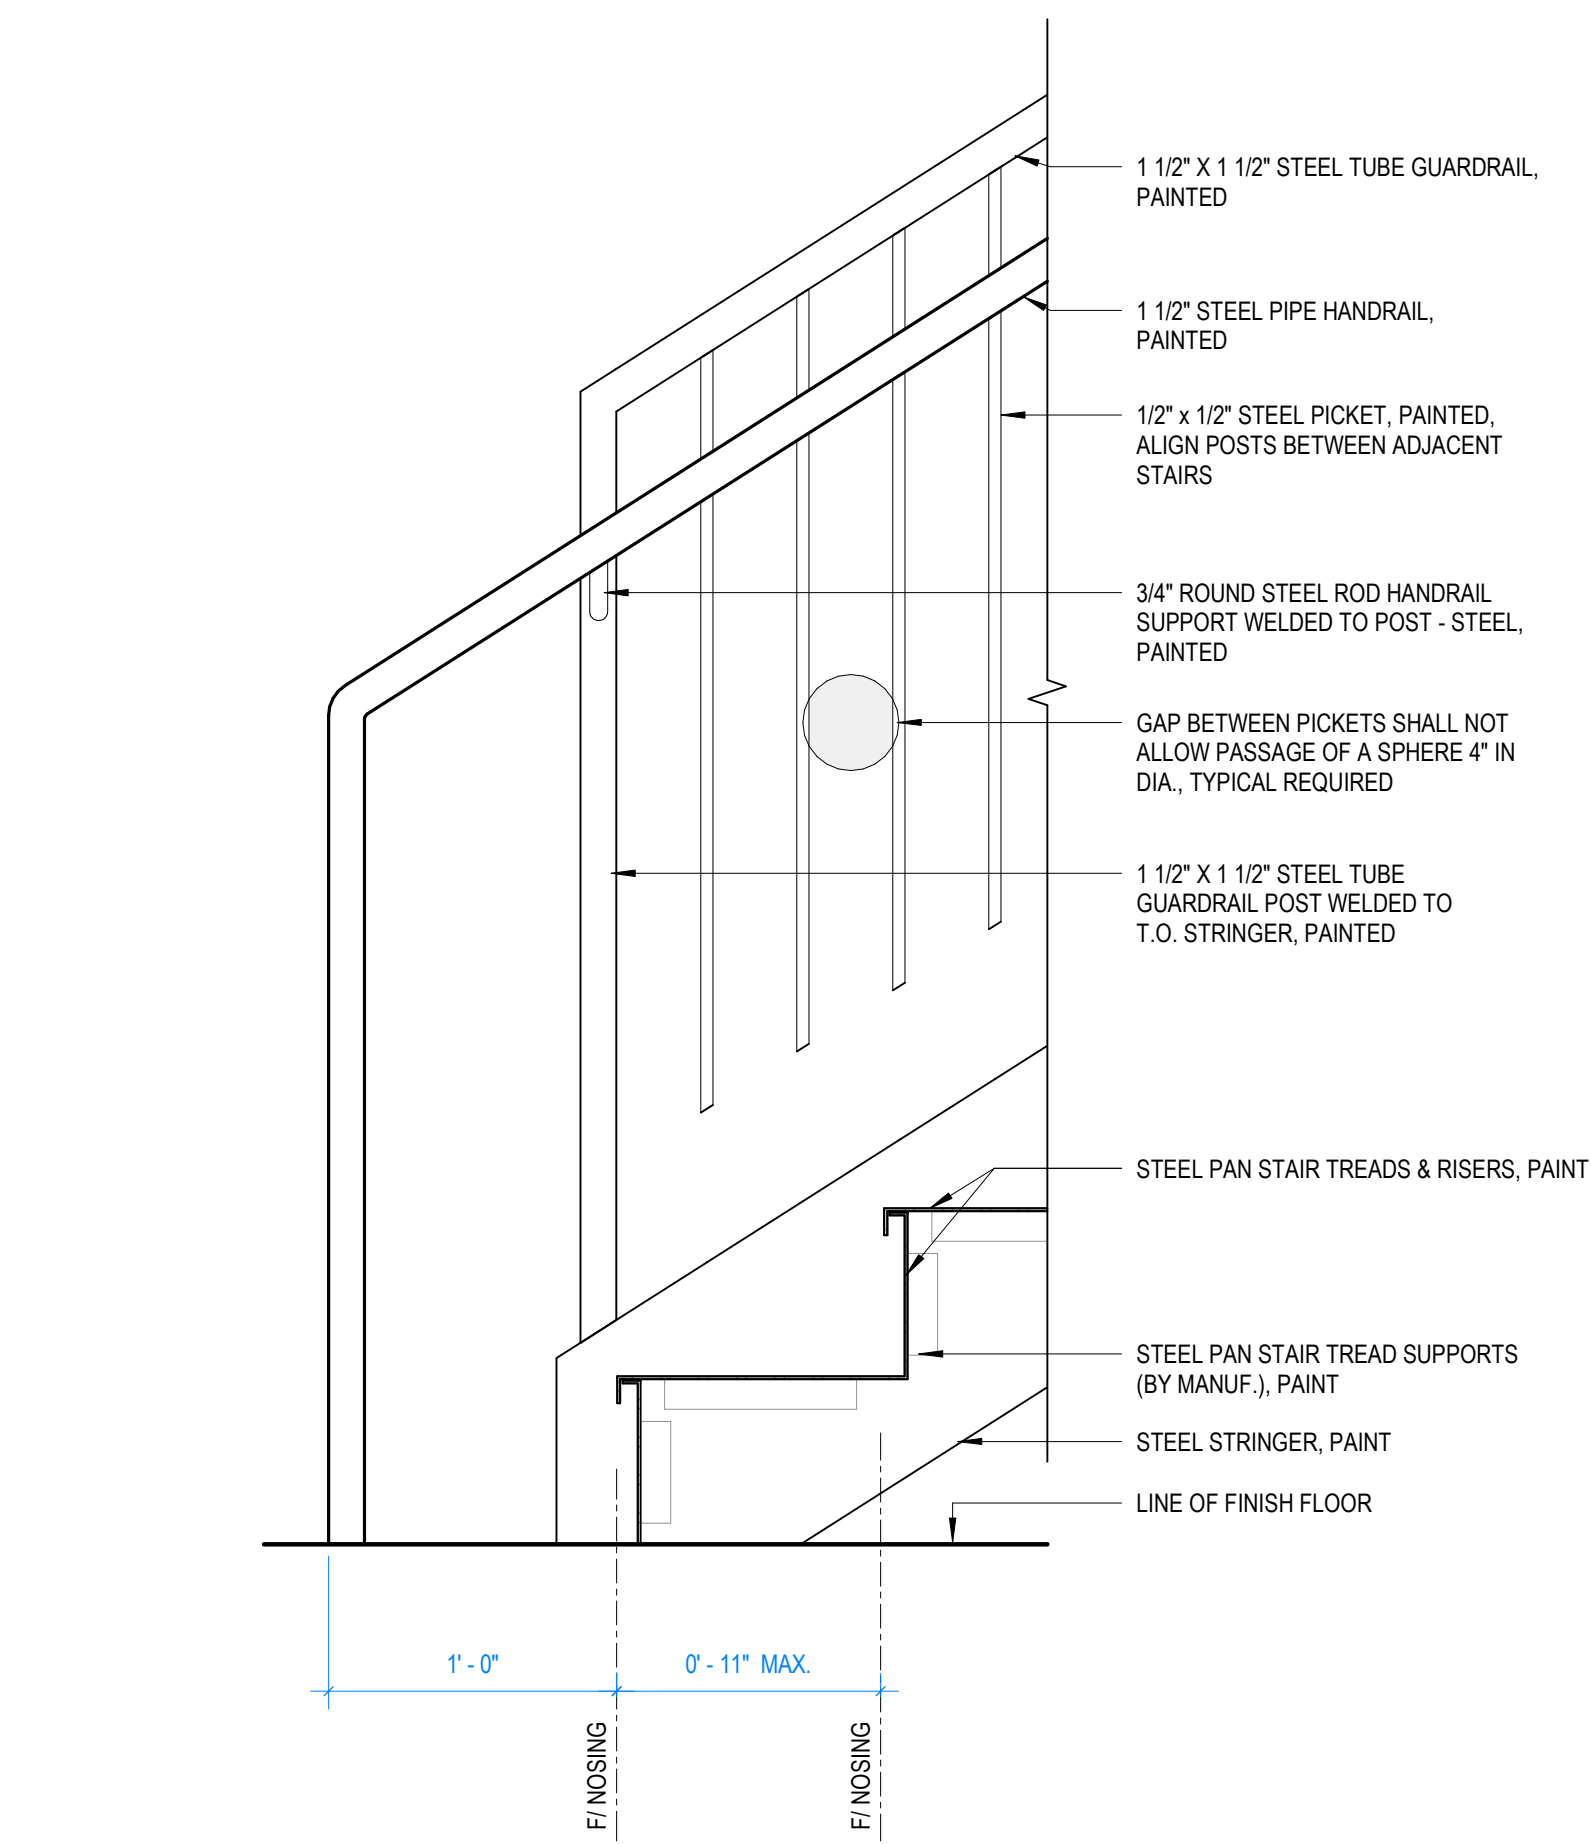

3 HAND/GUARDRAIL - VERT. PICKET, BOTTOM OF STAIR
1 1/2" = 1'-0"

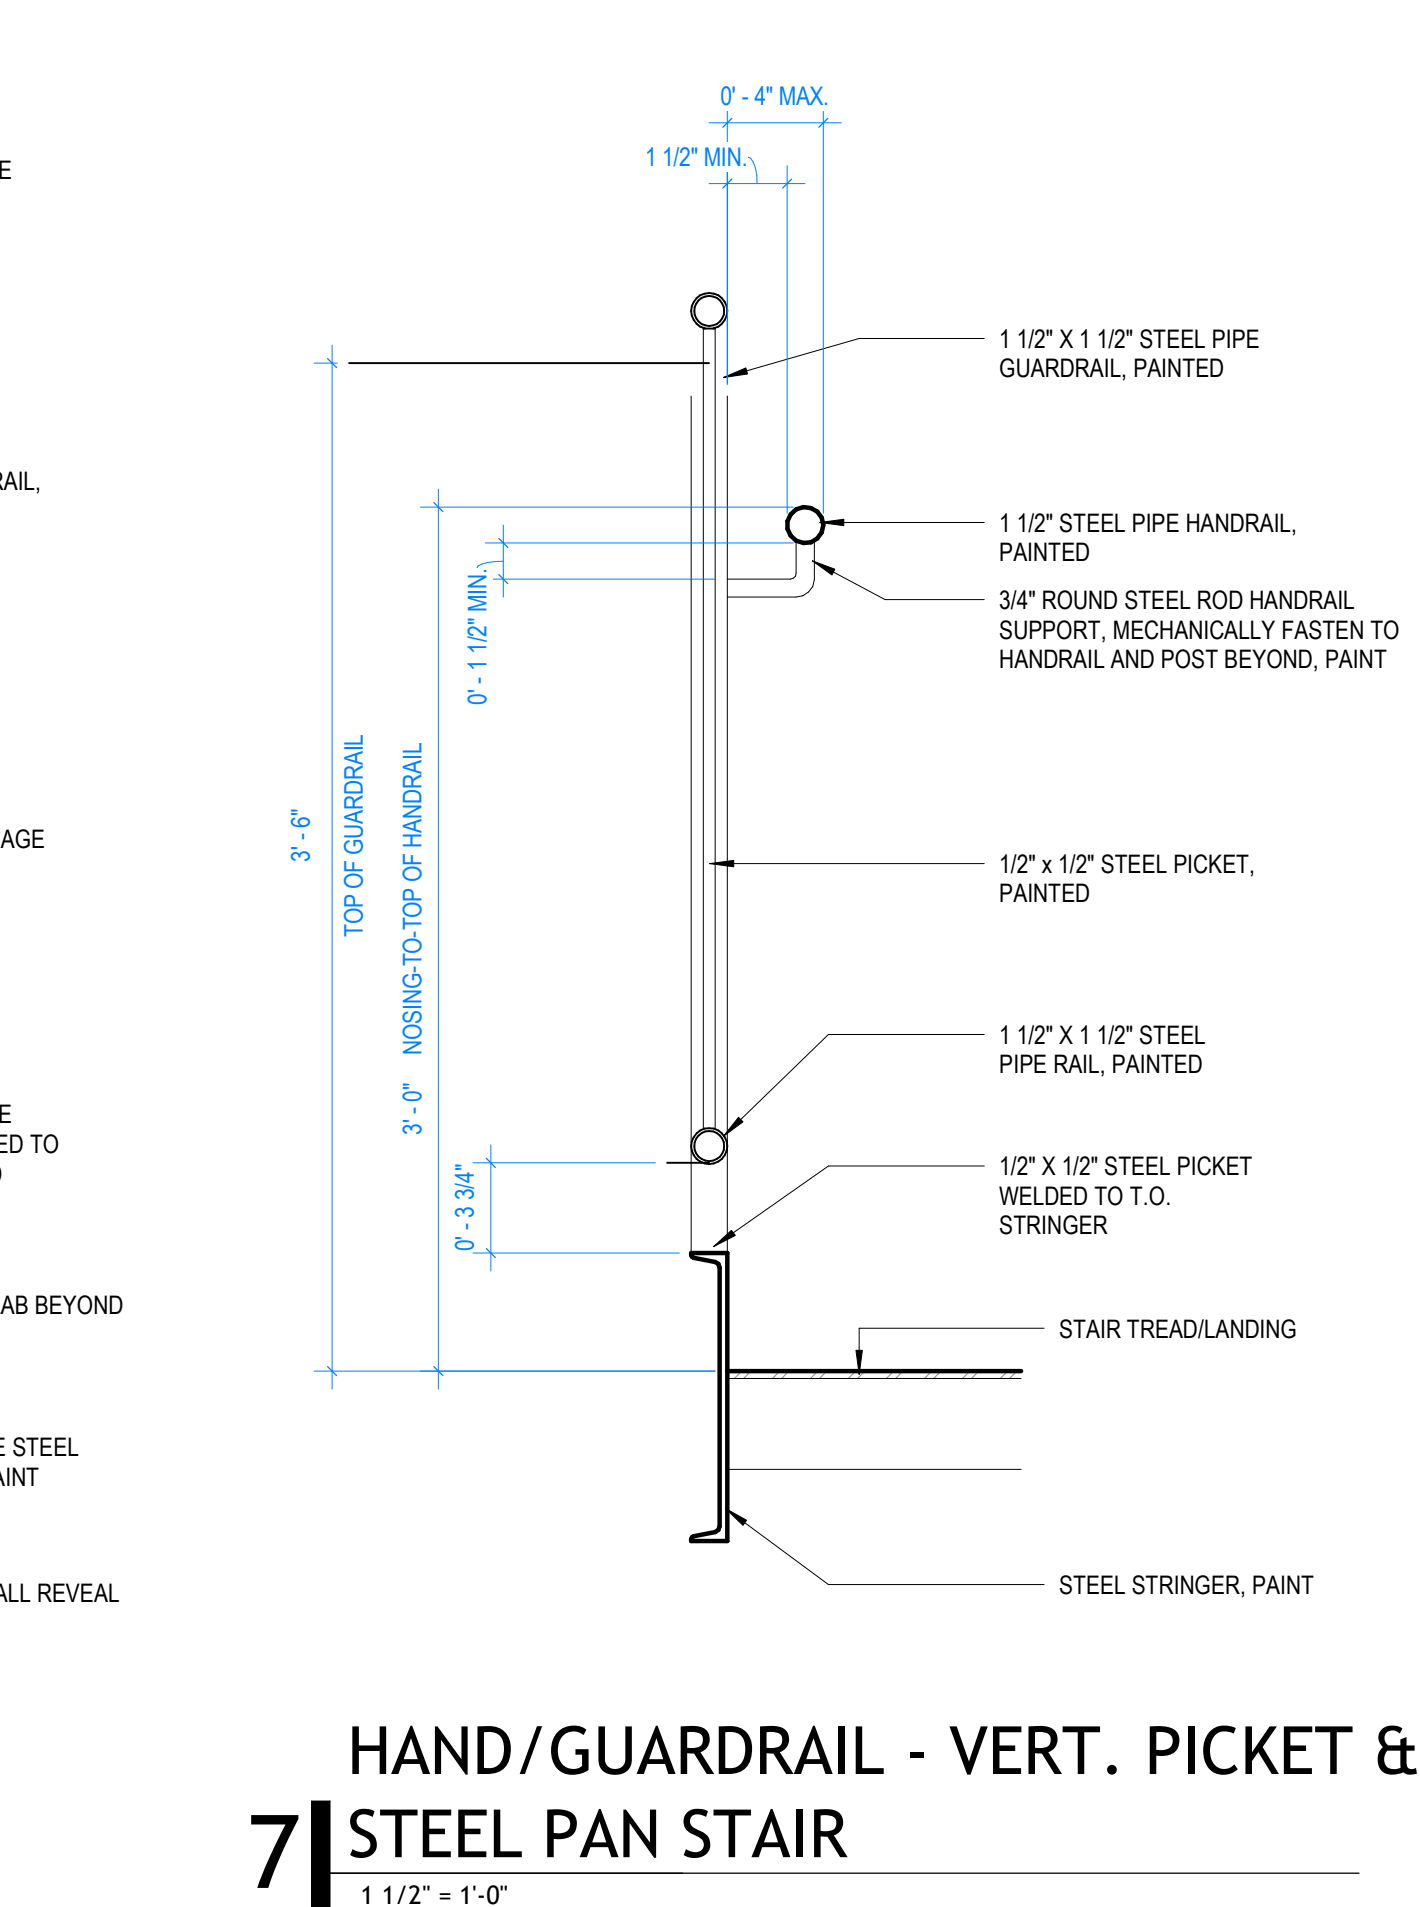


2 HAND/GUARDRAIL - VERT. - INTERMEDIATE POST
1 1/2" = 1'-0"



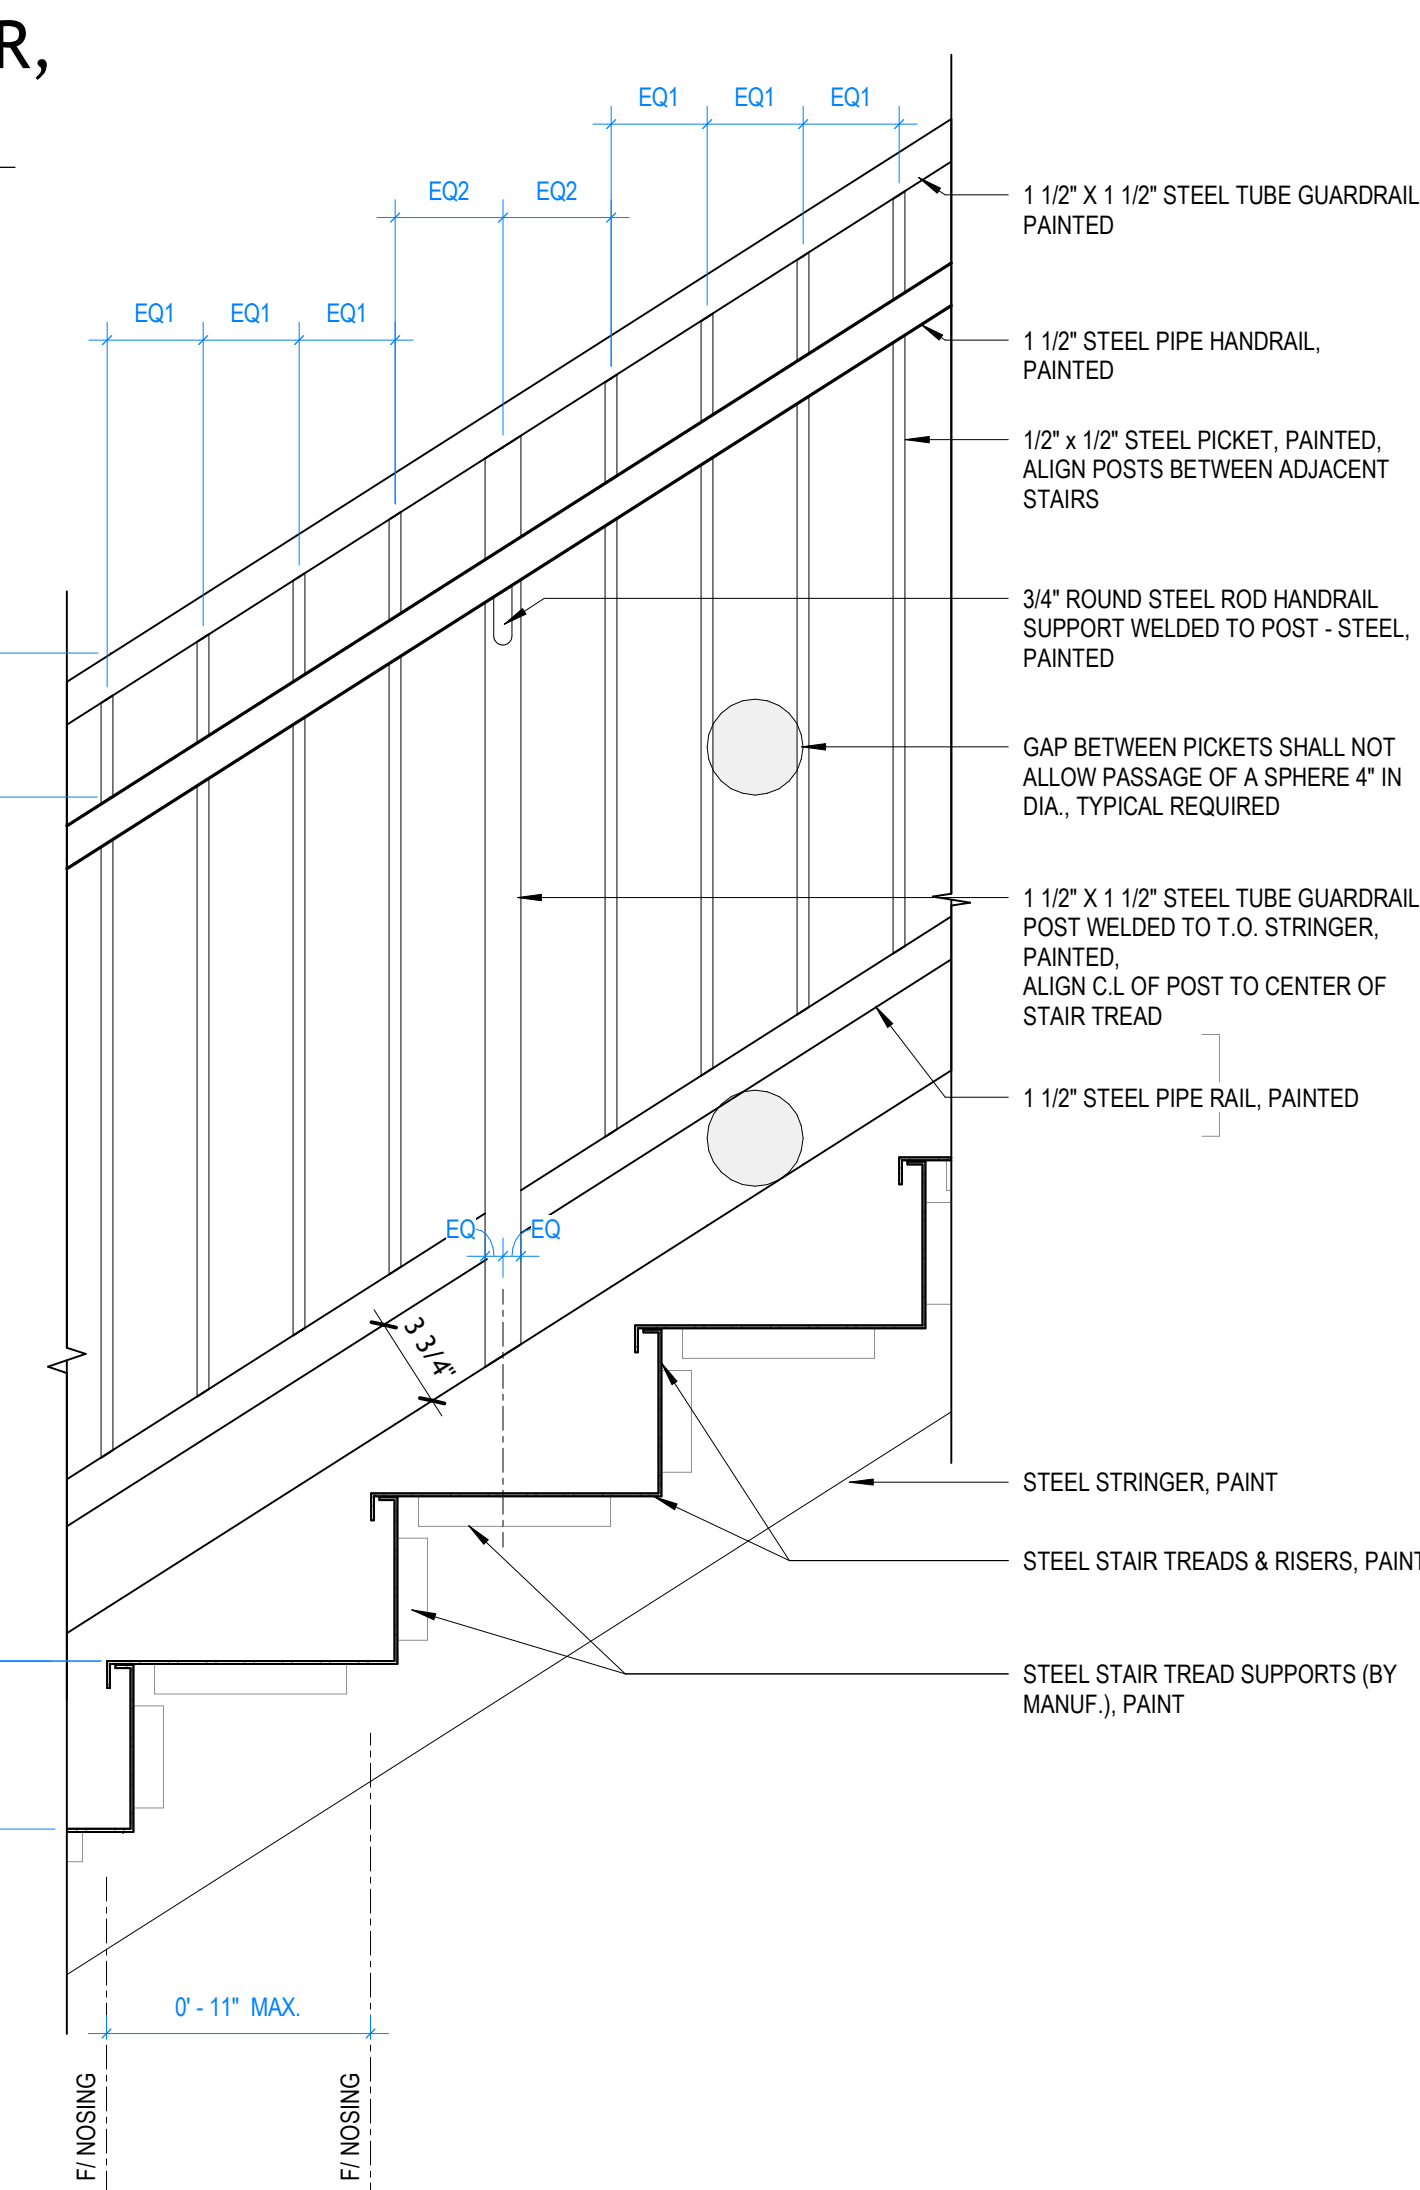


11 HANDRAIL - WALL MOUNTED, 1 1/2" DIA. SECTION DTL.
1 1/2" = 1'-0"


10 HANDRAIL - WALL MOUNTED, 1 1/2" DIA.
1 1/2" = 1'-0"

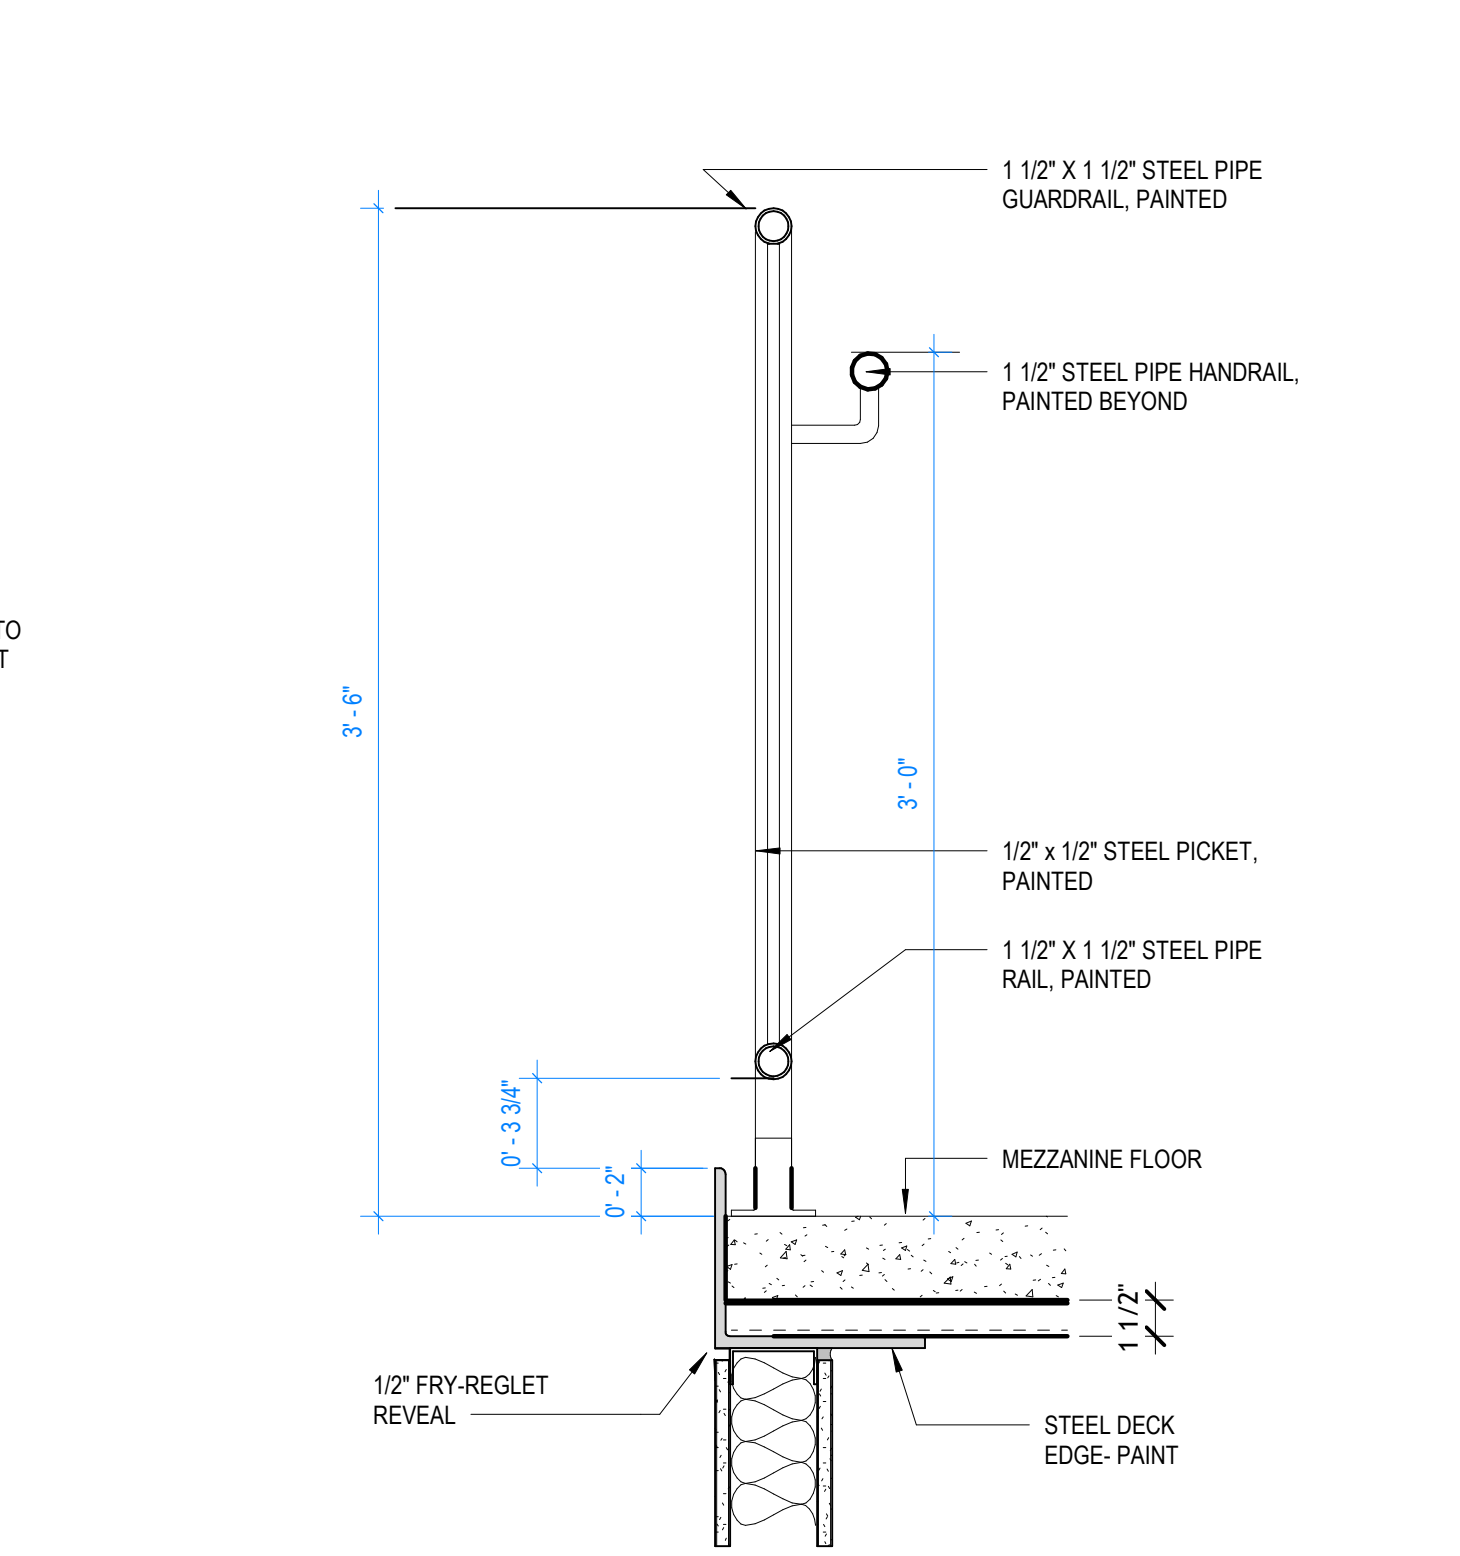


6 GUARDRAIL - VERT. PICKET, MEZZANINE
1 1/2" = 1'-0"

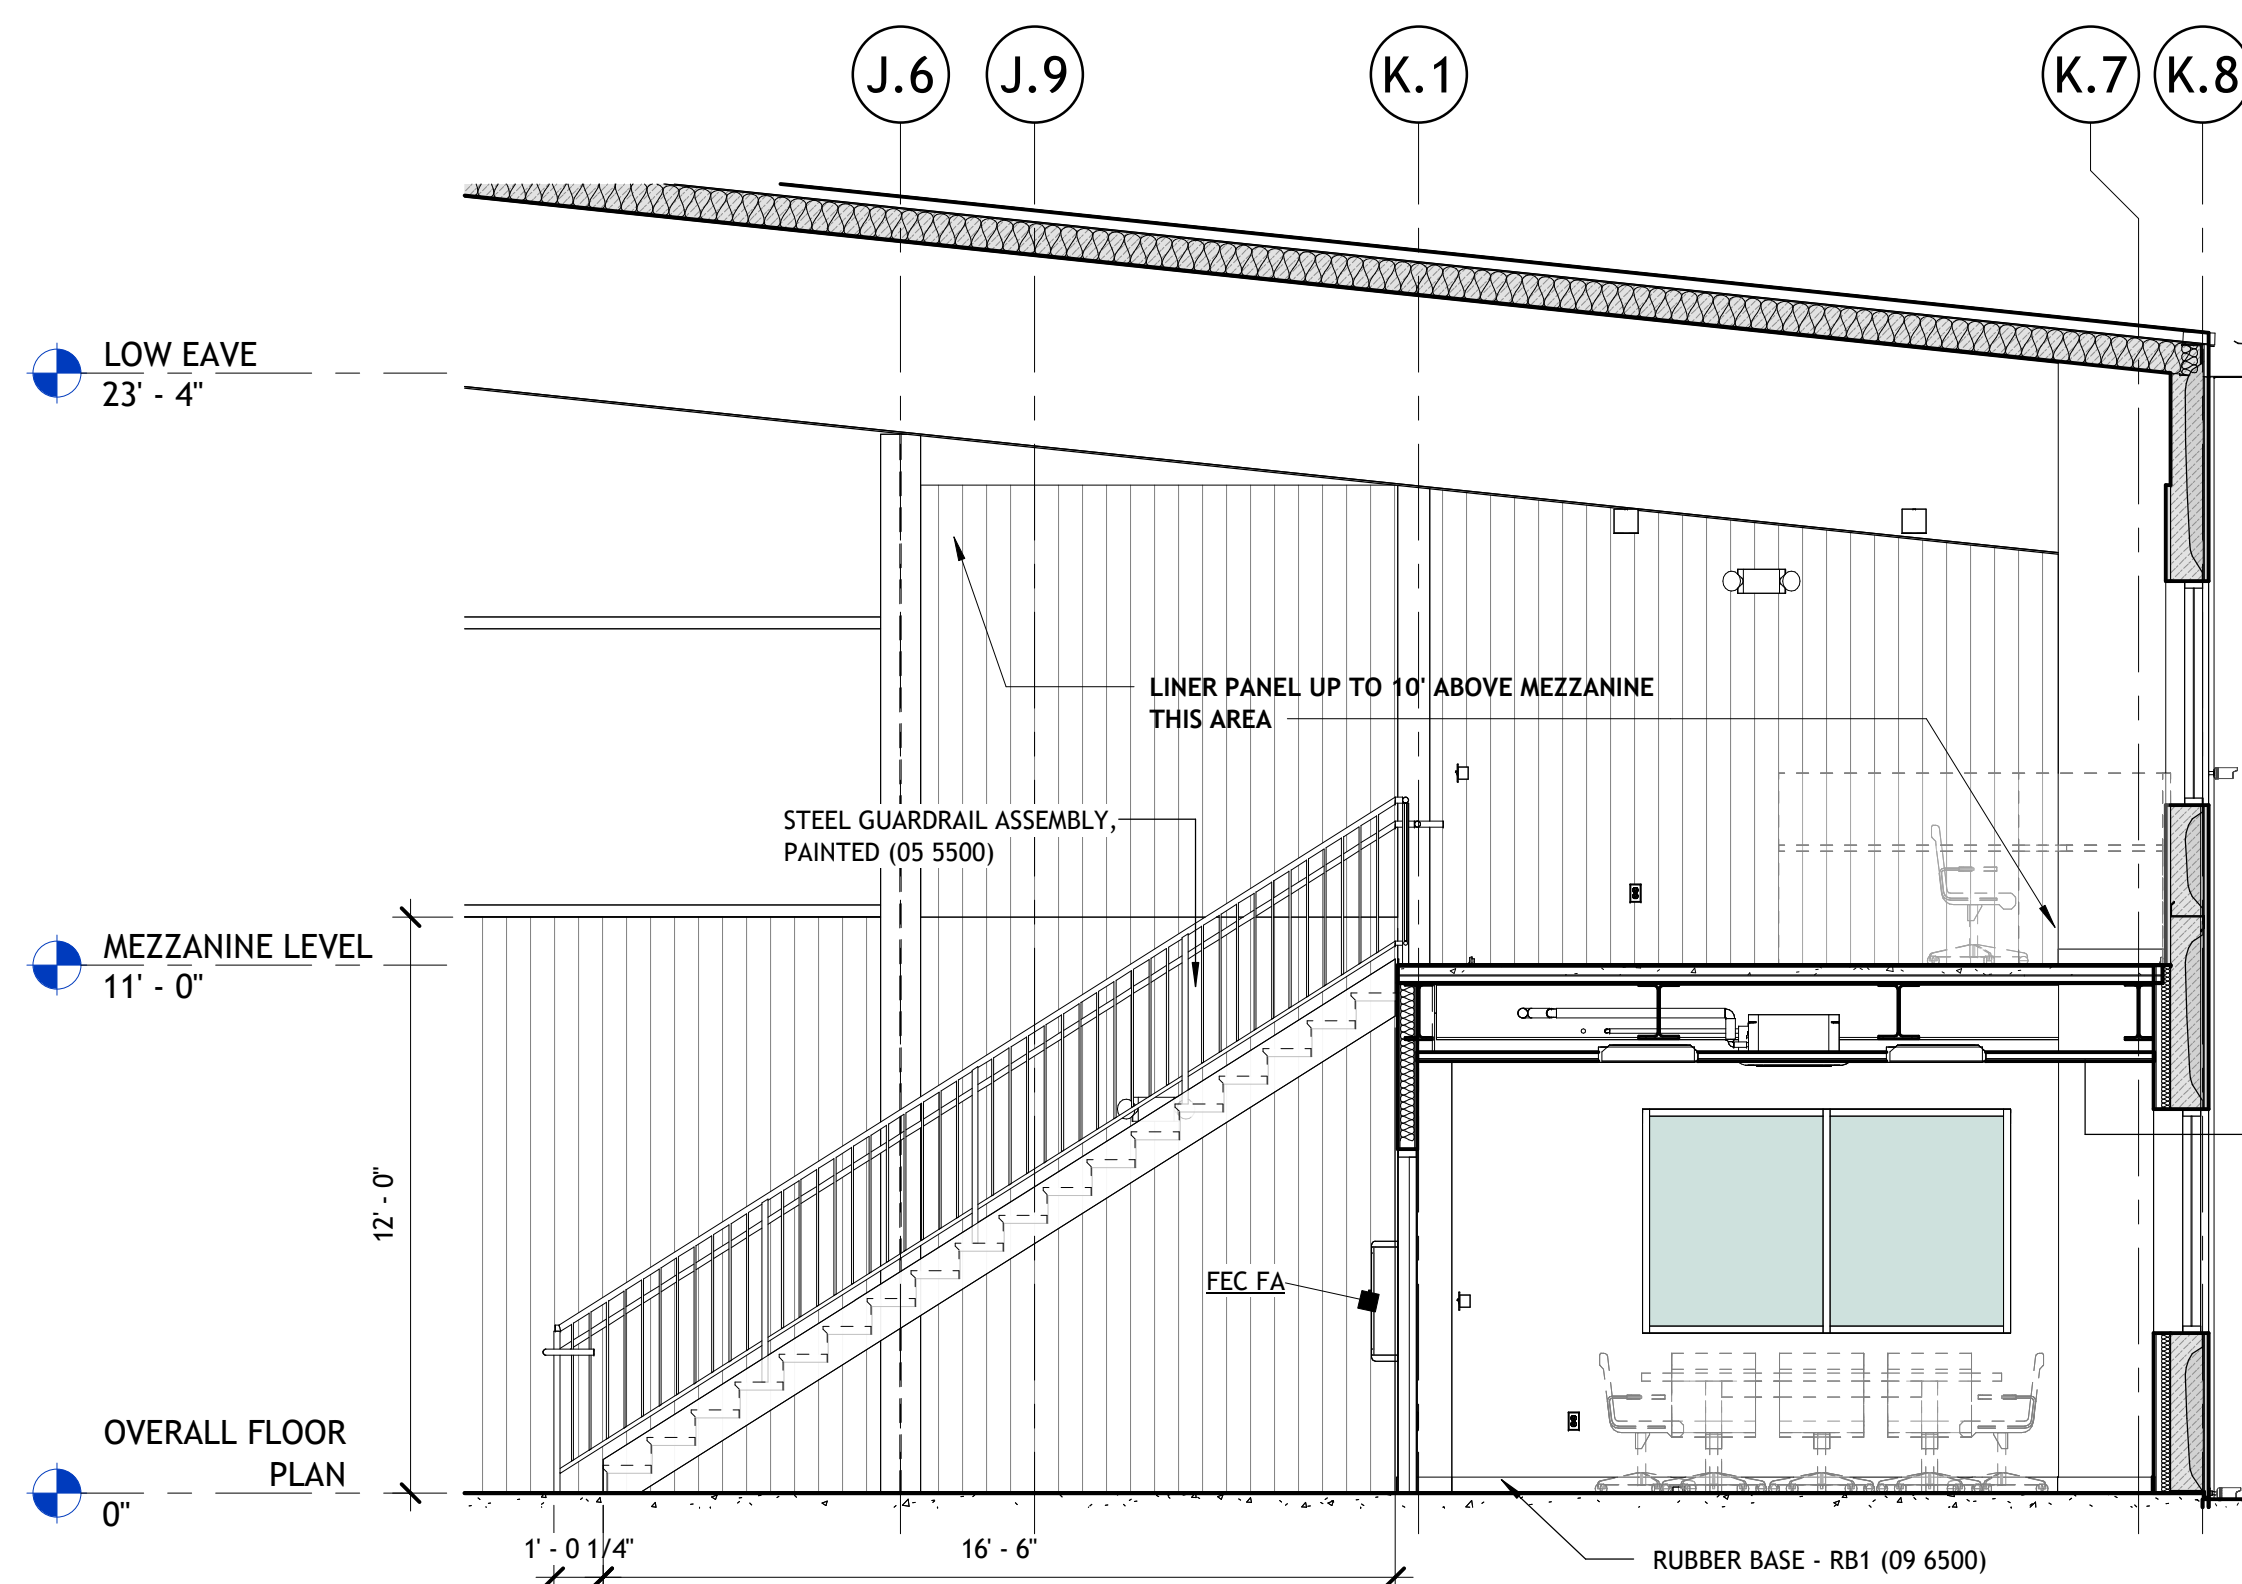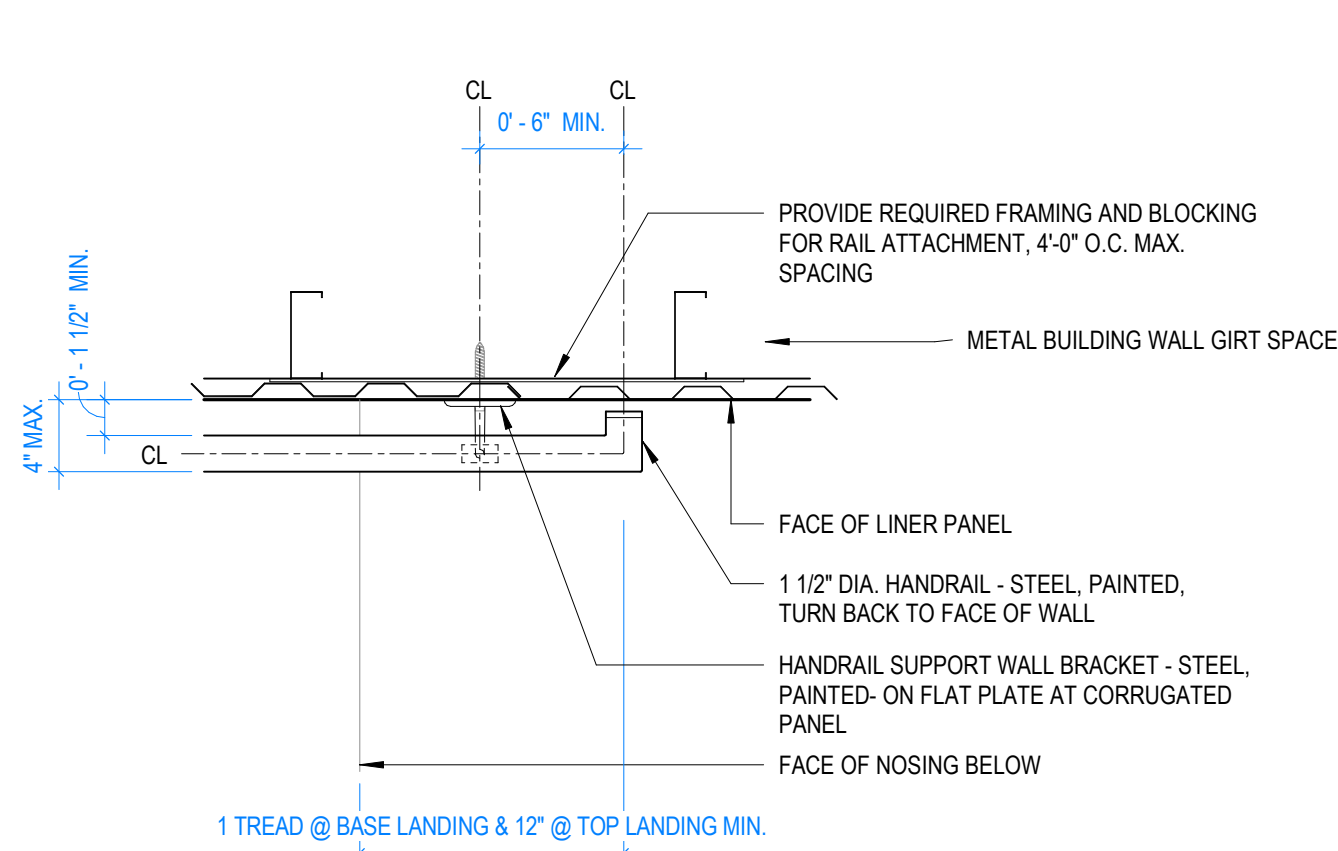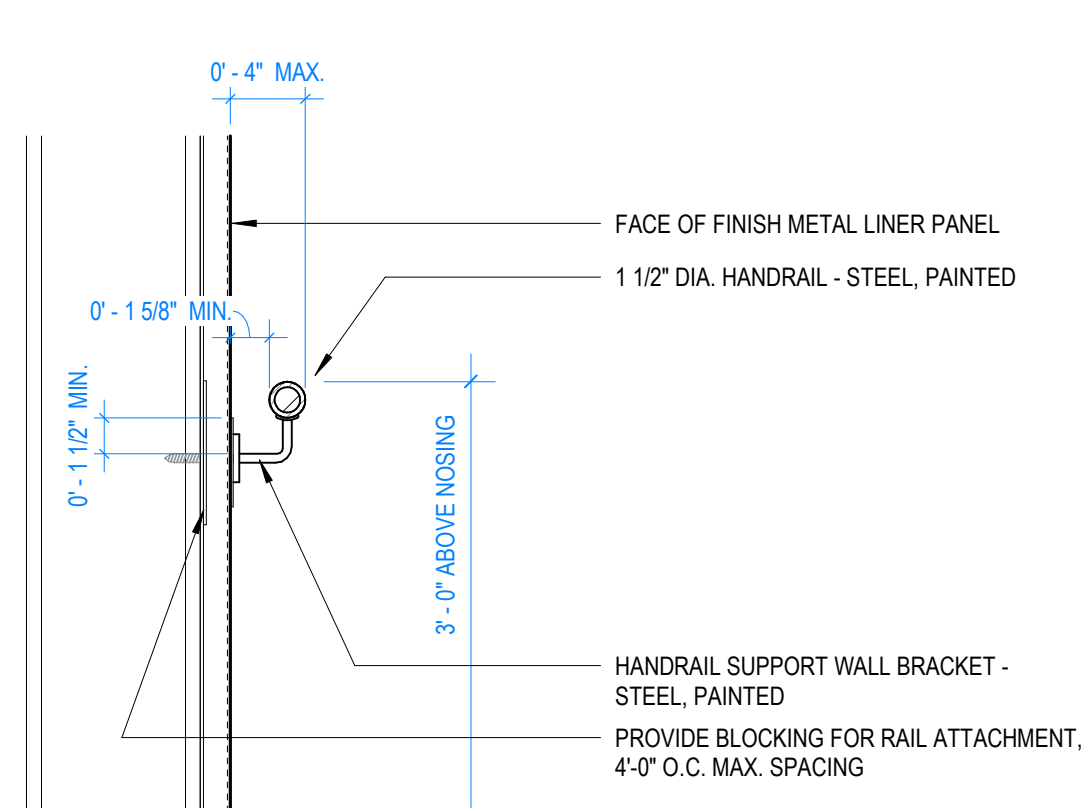


9 MEZZANINE STAIR RAILING ELEVATION
1/4" = 1'-0"

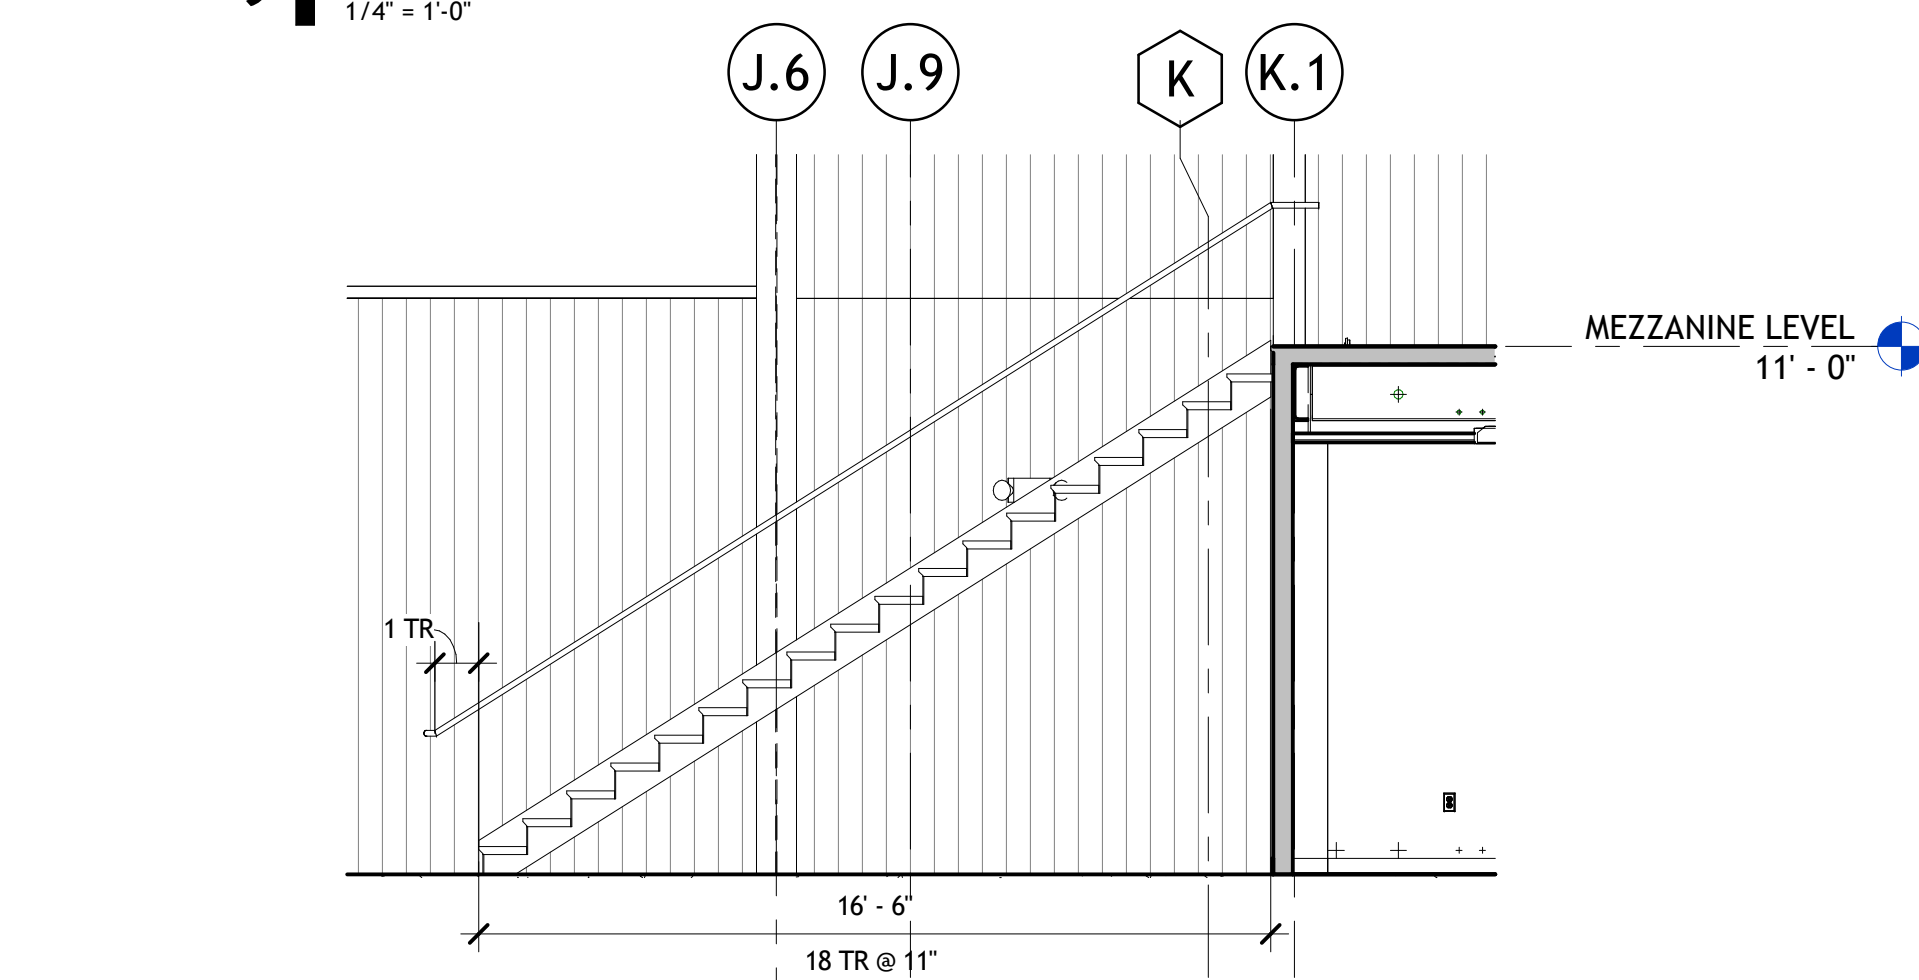

5 MEZZANINE STAIR SECTION
1/4" = 1'-0"

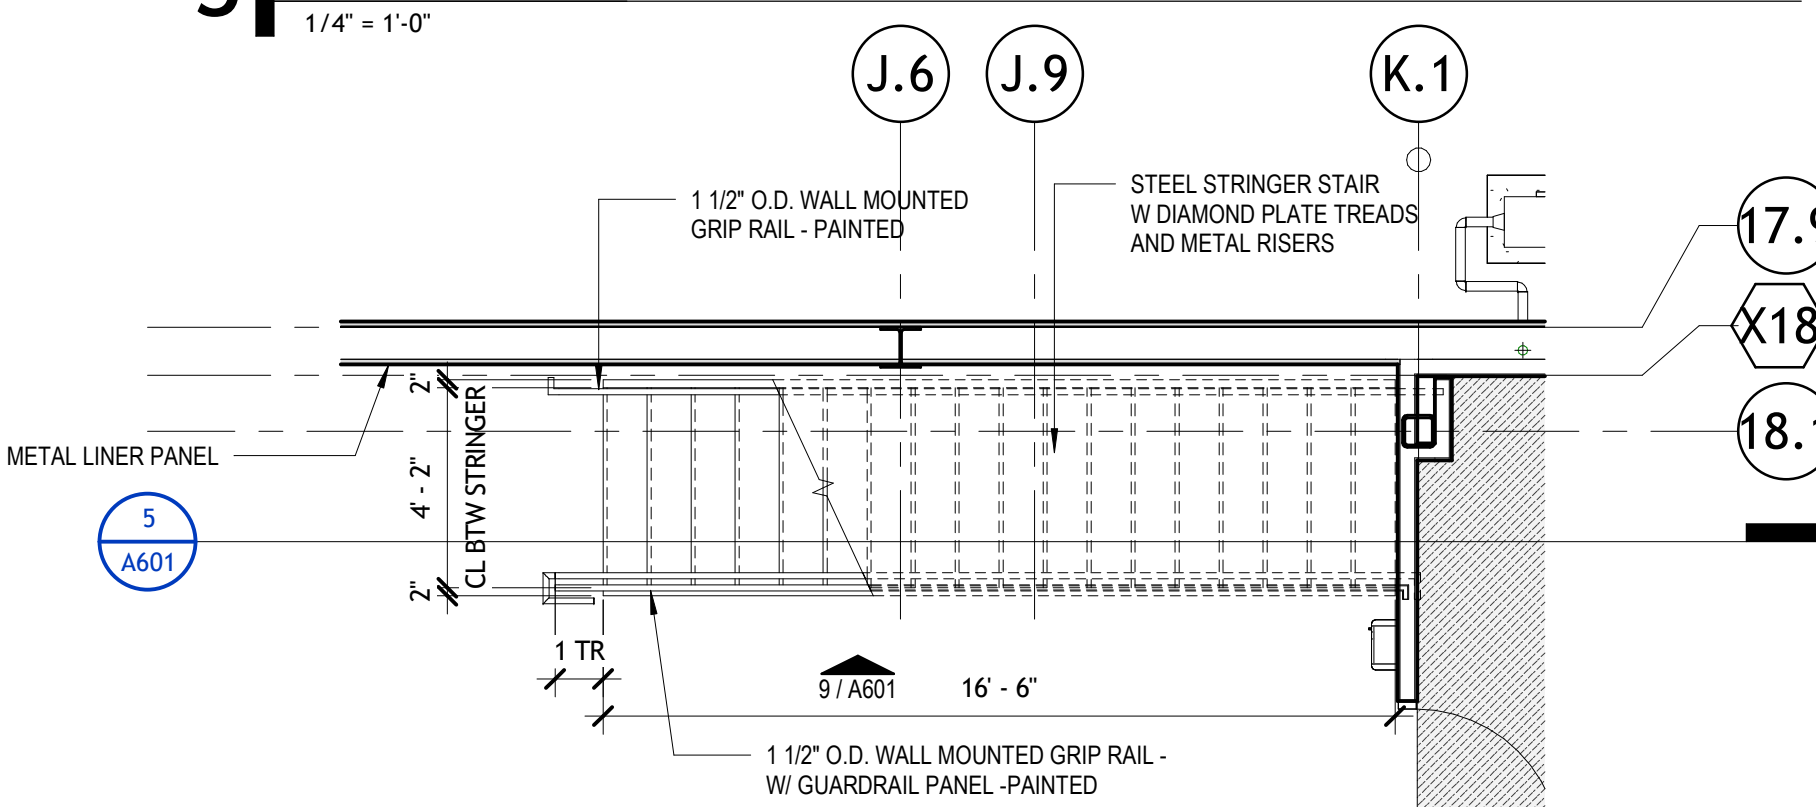

4 MEZZANINE STAIR PLAN
1/4" = 1'-0"

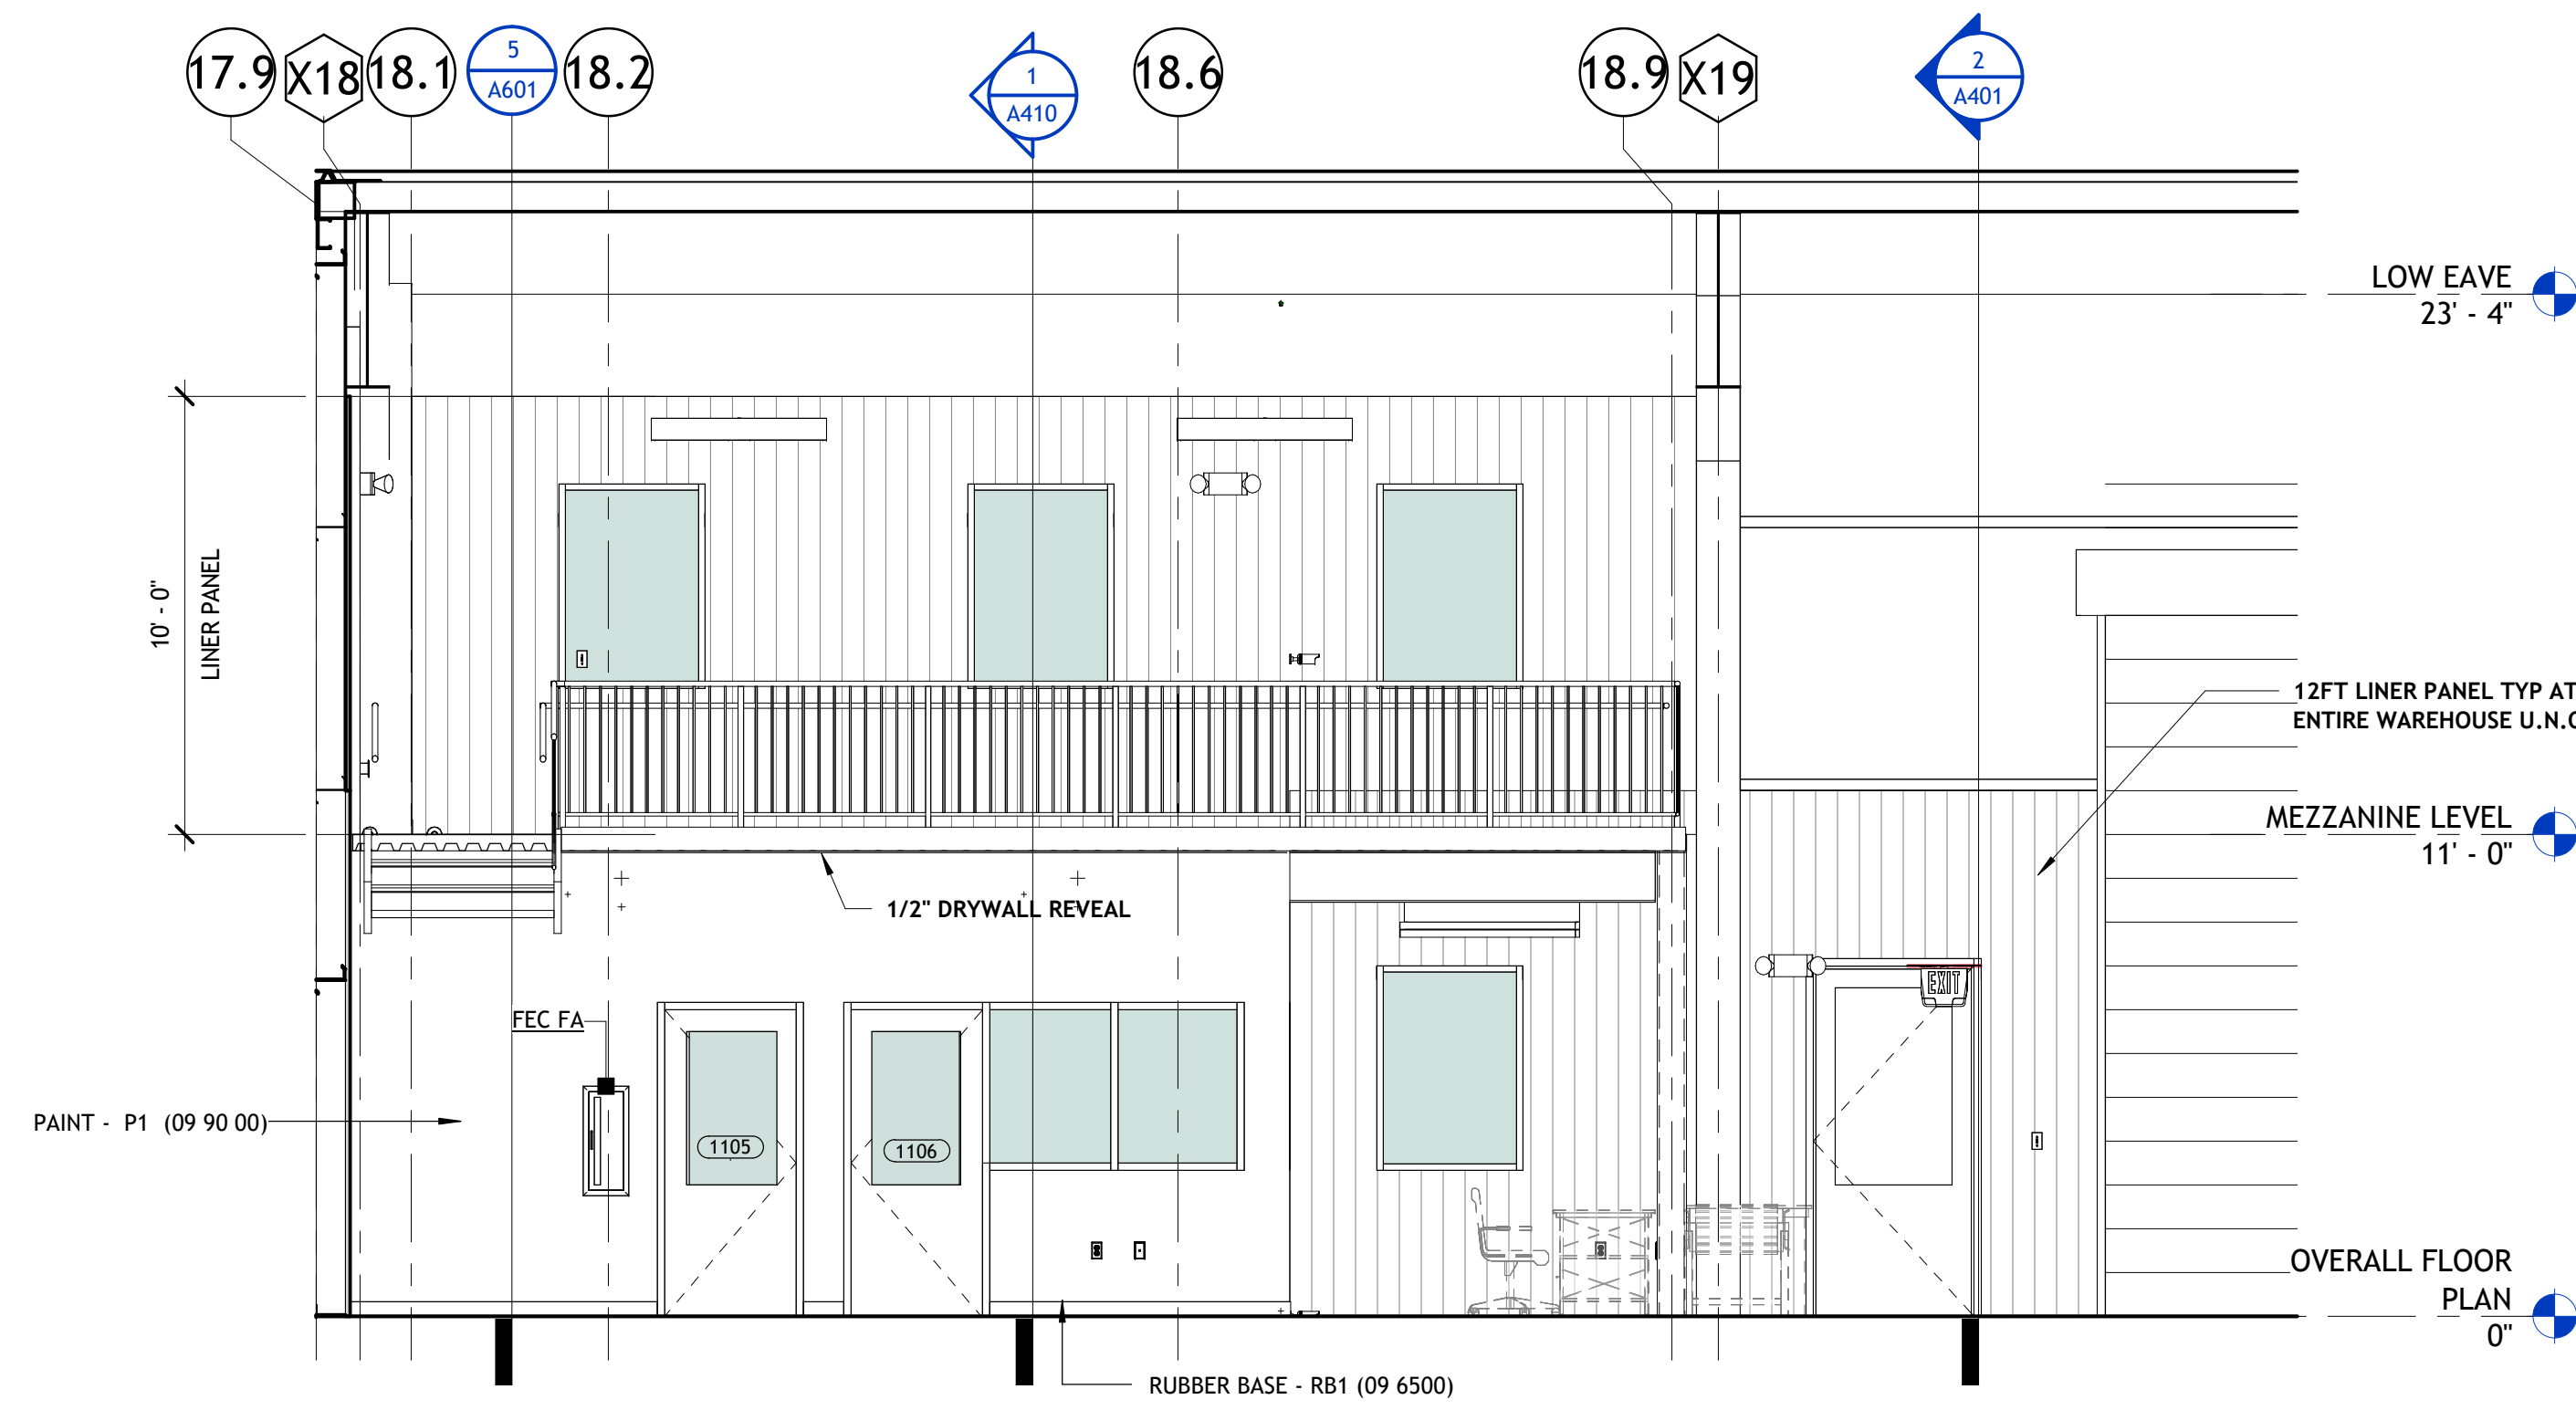

1 MEZZANINE ELEVATION - NORTH WALL
1/4" = 1'-0"

POLK
STANLEY
WILCOX

801 South Spring Street
Little Rock, AR 72201
501.378.0878 office
509 W. Spring St., Suite 150
Fayetteville, AR 72701
479.444.0473 office
polkstanleywilcox.com

CIVIL
OLSSON
3 INWOOD CIRCLE, STE 220
LITTLE ROCK, AR 72211
PH: 501.225.7779

STRUCTURAL
ENGINEERING CONSULTANTS, INC.
401 WEST CAPITOL AVENUE, STE. 30
LITTLE ROCK, AR., 72201
PH: 501.376.3752

M.E.P.P.
INSIGHT ENGINEERING
Address
City, State Zip



PSW Job Number:
699H

SERVICE
CENTER
WAREHOUSE
ADDITION
LITTLE ROCK, ARKANSAS

PERMIT AND BID ISSUE
Issue Date:
9/24/2026

REVISIONS
NUMBER DATE DESCRIPTION

Contents:
ENLARGED
MEZZANINE STAIR
PLANS & DETAILS

THIS PAGE IS BEST
VIEWED IN COLOR

A601