

NO SILICONE SEALANT ALLOWED ON PROJECT TO ALIGN WITH REQUIREMENTS OF INTERNATIONAL FIRE CODE SECTION, 2404.3.2.1



PSW Job Number:
699H

SERVICE
CENTER
WAREHOUSE
ADDITION
LITTLE ROCK , ARKANSAS


PERMIT AND BID ISSUE
Issue Date:
9/24/2026

REVISIONS		
NUMBER	DATE	DESCRIPTION


Contents:
LIFE SAFETY SITE
PLAN AND
DIAGRAMS

THIS PAGE IS BEST
VIEWED IN COLOR

ALS 01

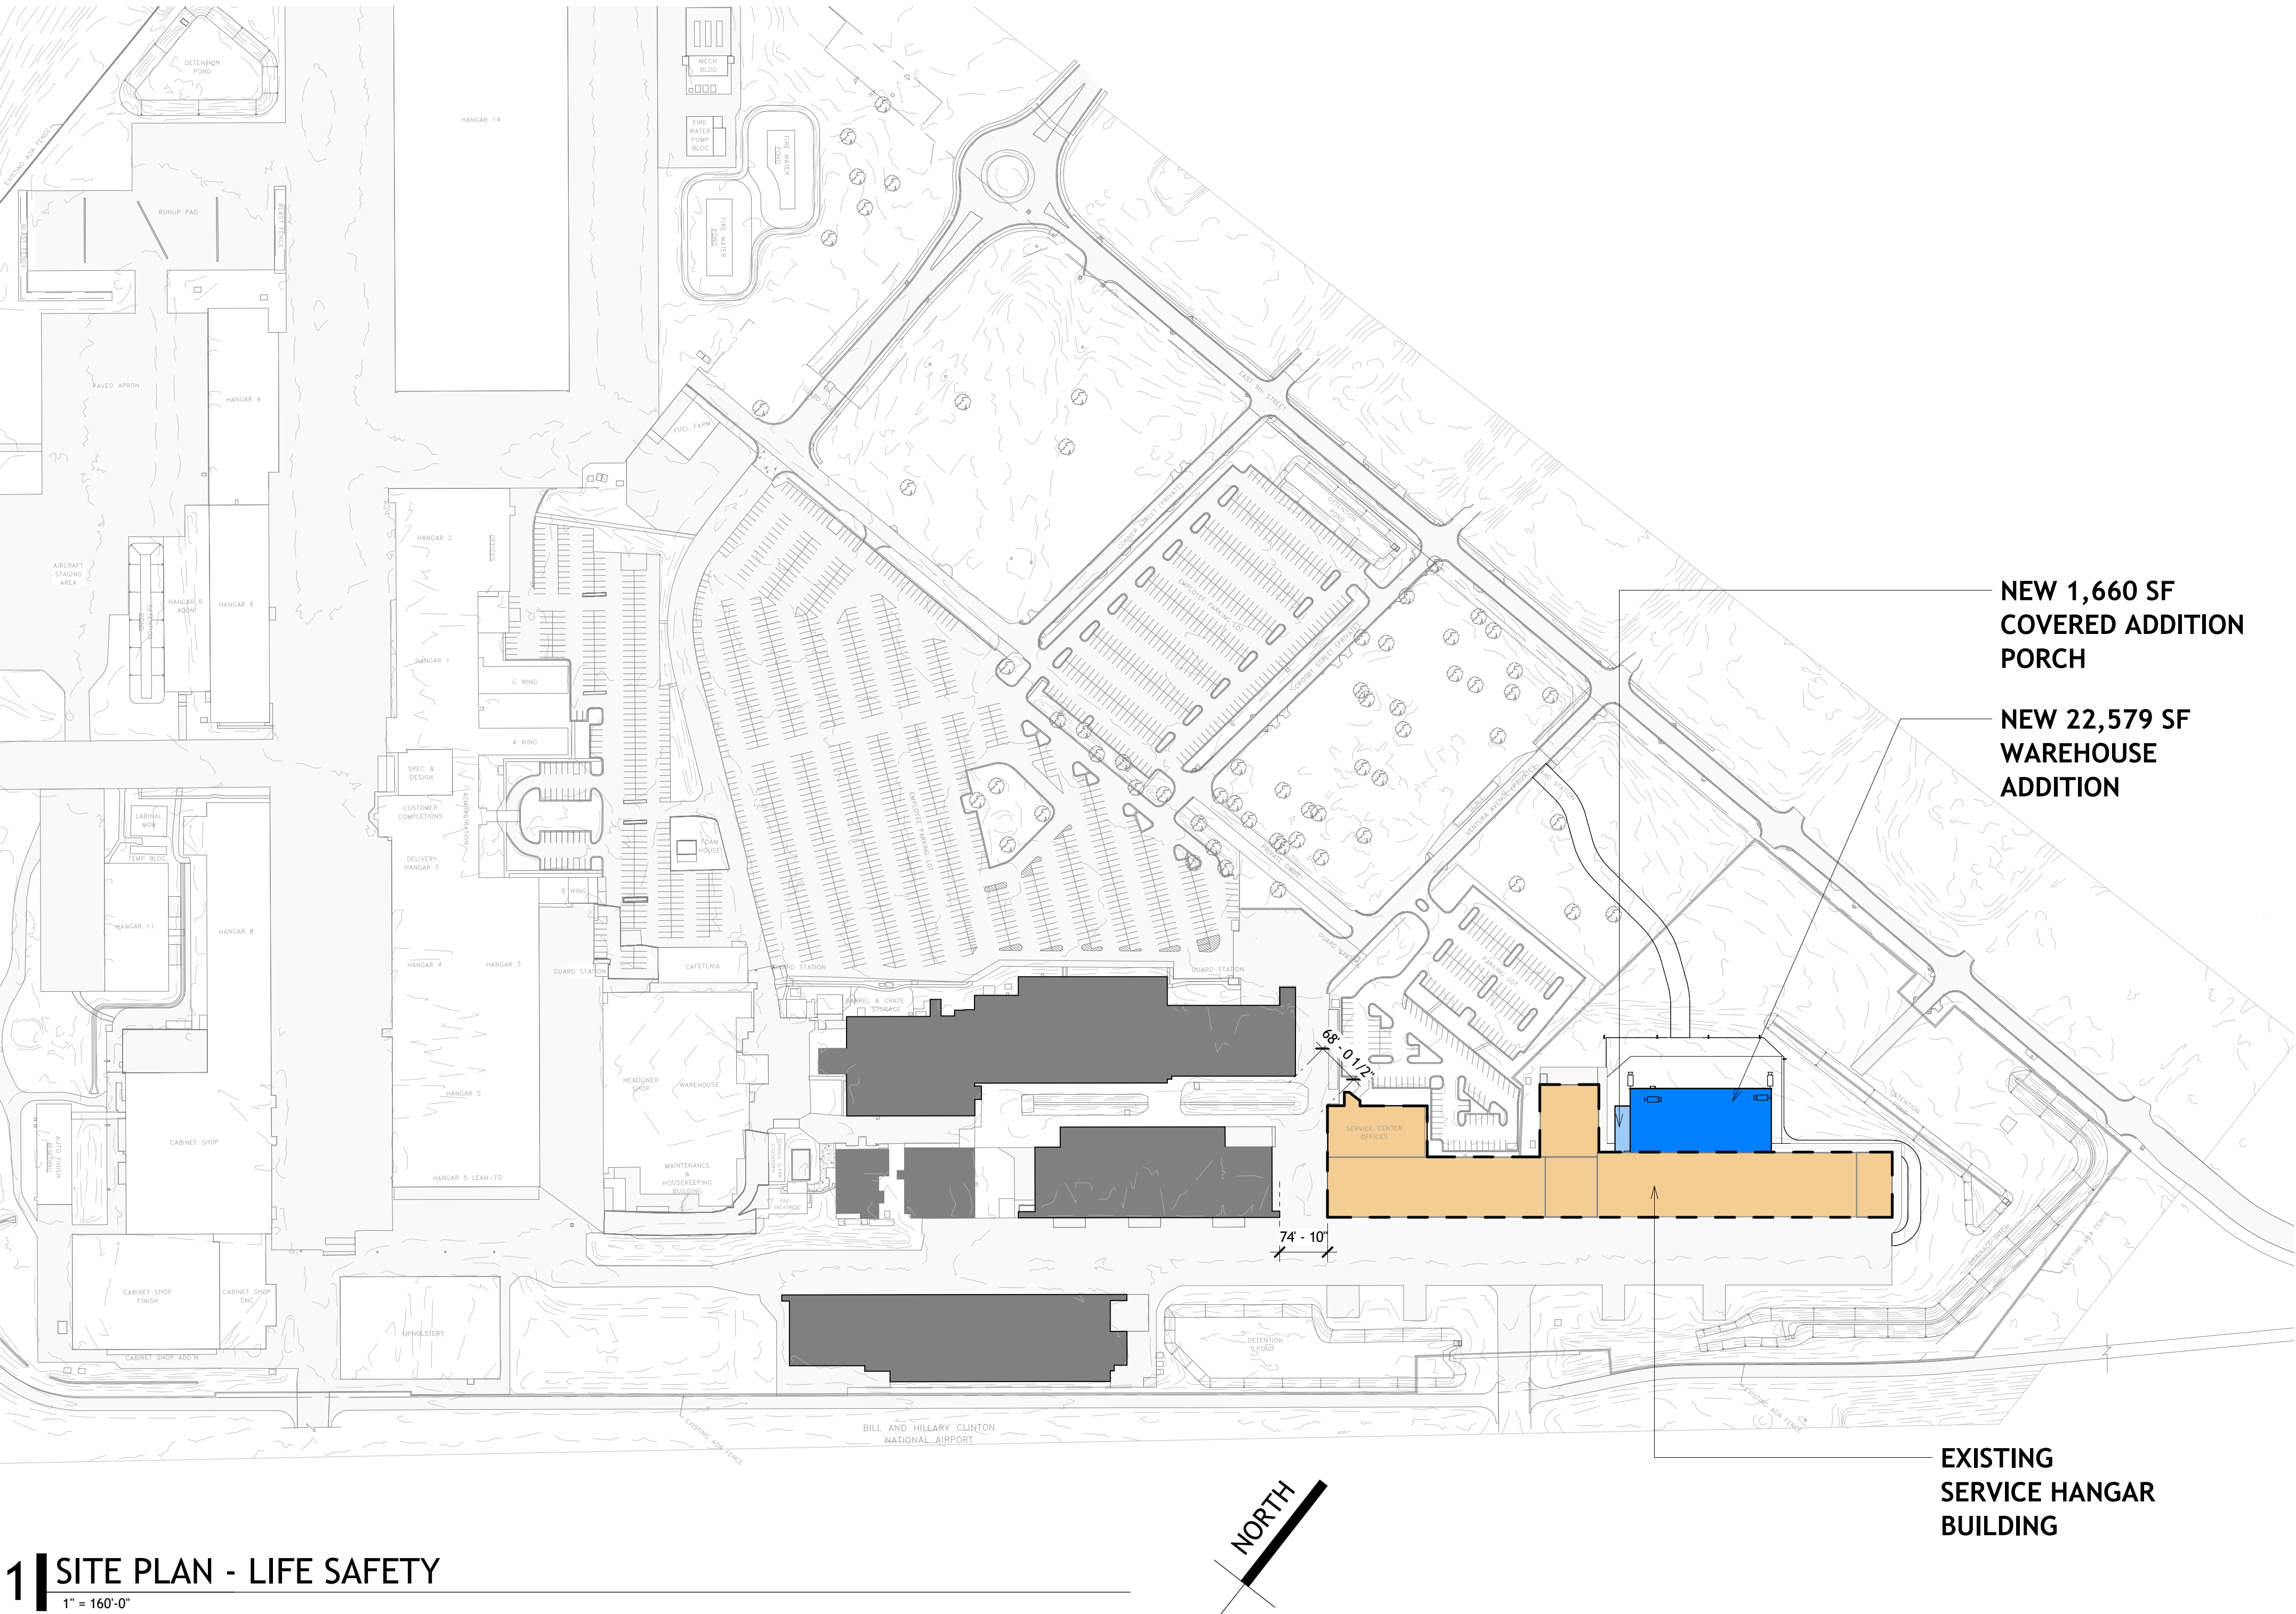


1 SITE PLAN - LIFE SAFETY
1" = 160'-0"

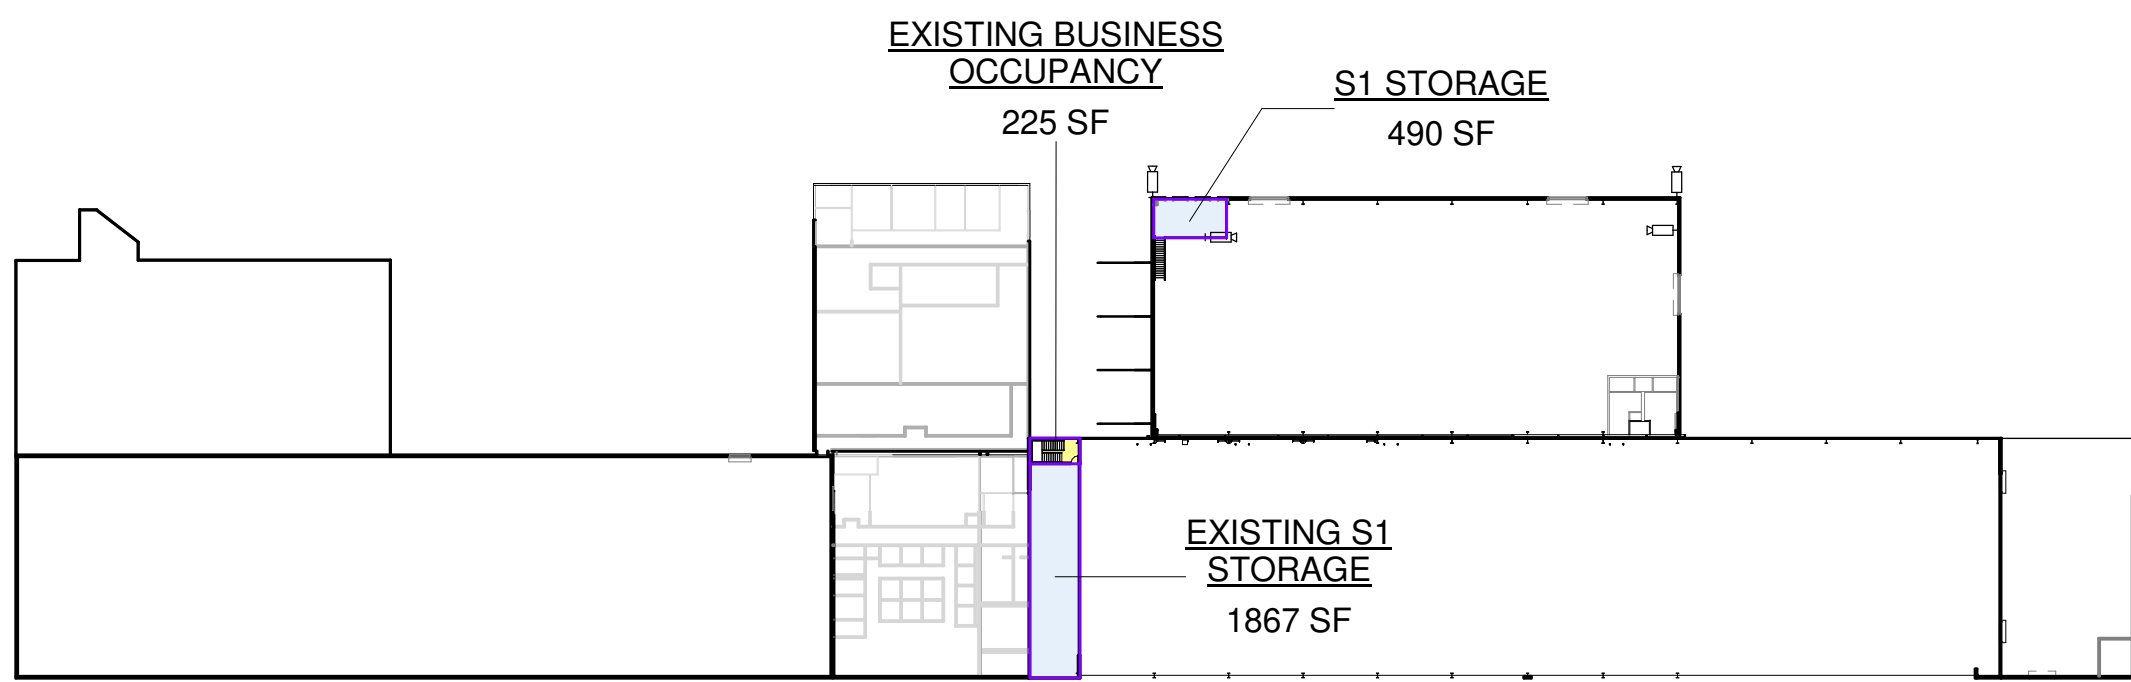

3 MEZZANINE LEVEL
1" = 80'-0"

CHAPTER 3 OCCUPANCY

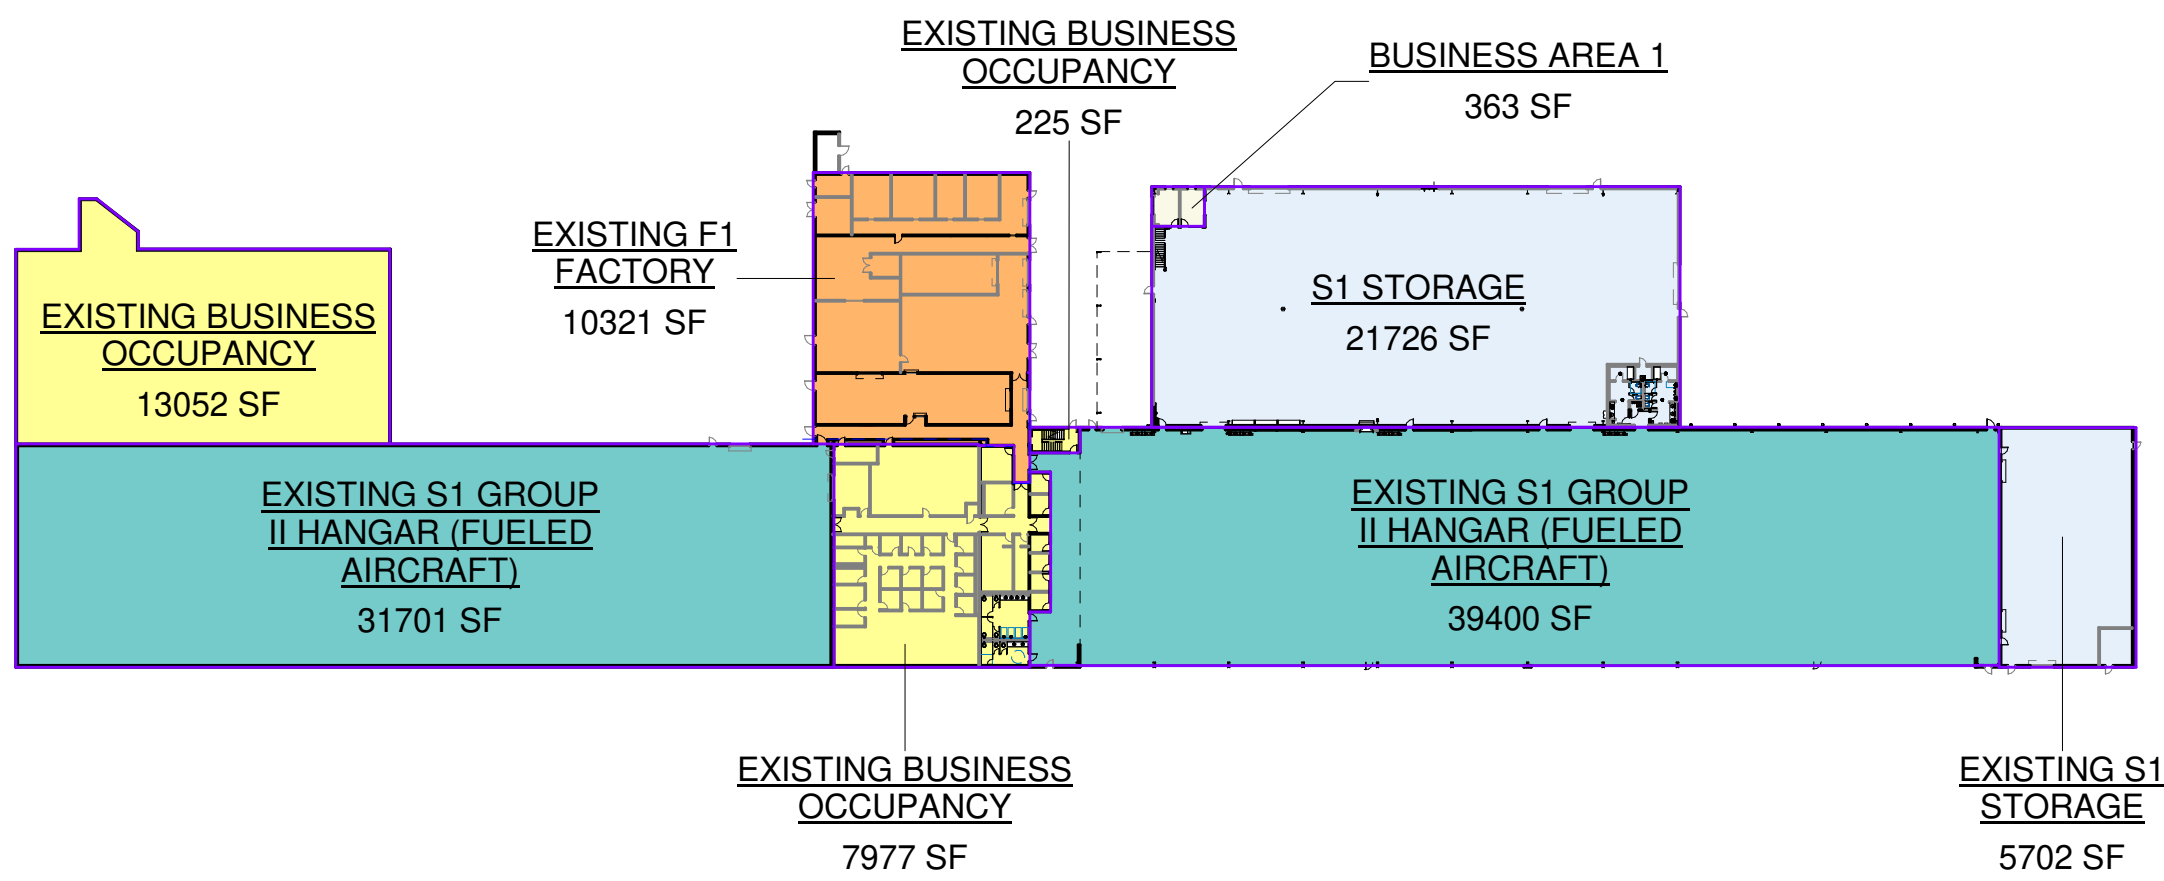

2 1ST FLOOR OCCUPANCY CLASSIFICATION DIAGRAM
1" = 80'-0"

CHAPTER 3 OCCUPANCY

AREA SCHEDULE BY OCCUPANCY EXISTING BUILDING	
OCCUPANCY TYPE	Area
1ST FLOOR OCCUPANCY CLASSIFICATION DIAGRAM	
EXISTING BUSINESS OCCUPANCY	7977 SF
EXISTING S1 GROUP II HANGAR (FUELED AIRCRAFT)	39400 SF
EXISTING S1 STORAGE	5702 SF
EXISTING F1 FACTORY	10321 SF
EXISTING S1 GROUP II HANGAR (FUELED AIRCRAFT)	31701 SF
EXISTING BUSINESS OCCUPANCY	13052 SF
EXISTING BUSINESS OCCUPANCY	225 SF
MEZZANINE LEVEL	
EXISTING S1 STORAGE	1867 SF
EXISTING BUSINESS OCCUPANCY	225 SF
Grand total	110470 SF

AREA SCHEDULE BY OCCUPANCY ADDITION	
OCCUPANCY TYPE	Area
1ST FLOOR OCCUPANCY CLASSIFICATION DIAGRAM	
S1 STORAGE	21726 SF
BUSINESS AREA 1	363 SF
MEZZANINE LEVEL	
S1 STORAGE	490 SF
Grand total	22579 SF

TOTAL BUILDING AREA 110,470 (EXISTING) + 22,579 (ADDITION) = 133,049 GSF