


POLK
STANLEY
WILCOX

CIVIL
OLSSON
3 INNWOOD CIRCLE, STE 220
LITTLE ROCK ARE 72211
PH: 501.225.7779

M.E.P.FP.
INSIGHT ENGINEERING
Address
City, State Zip
PH:

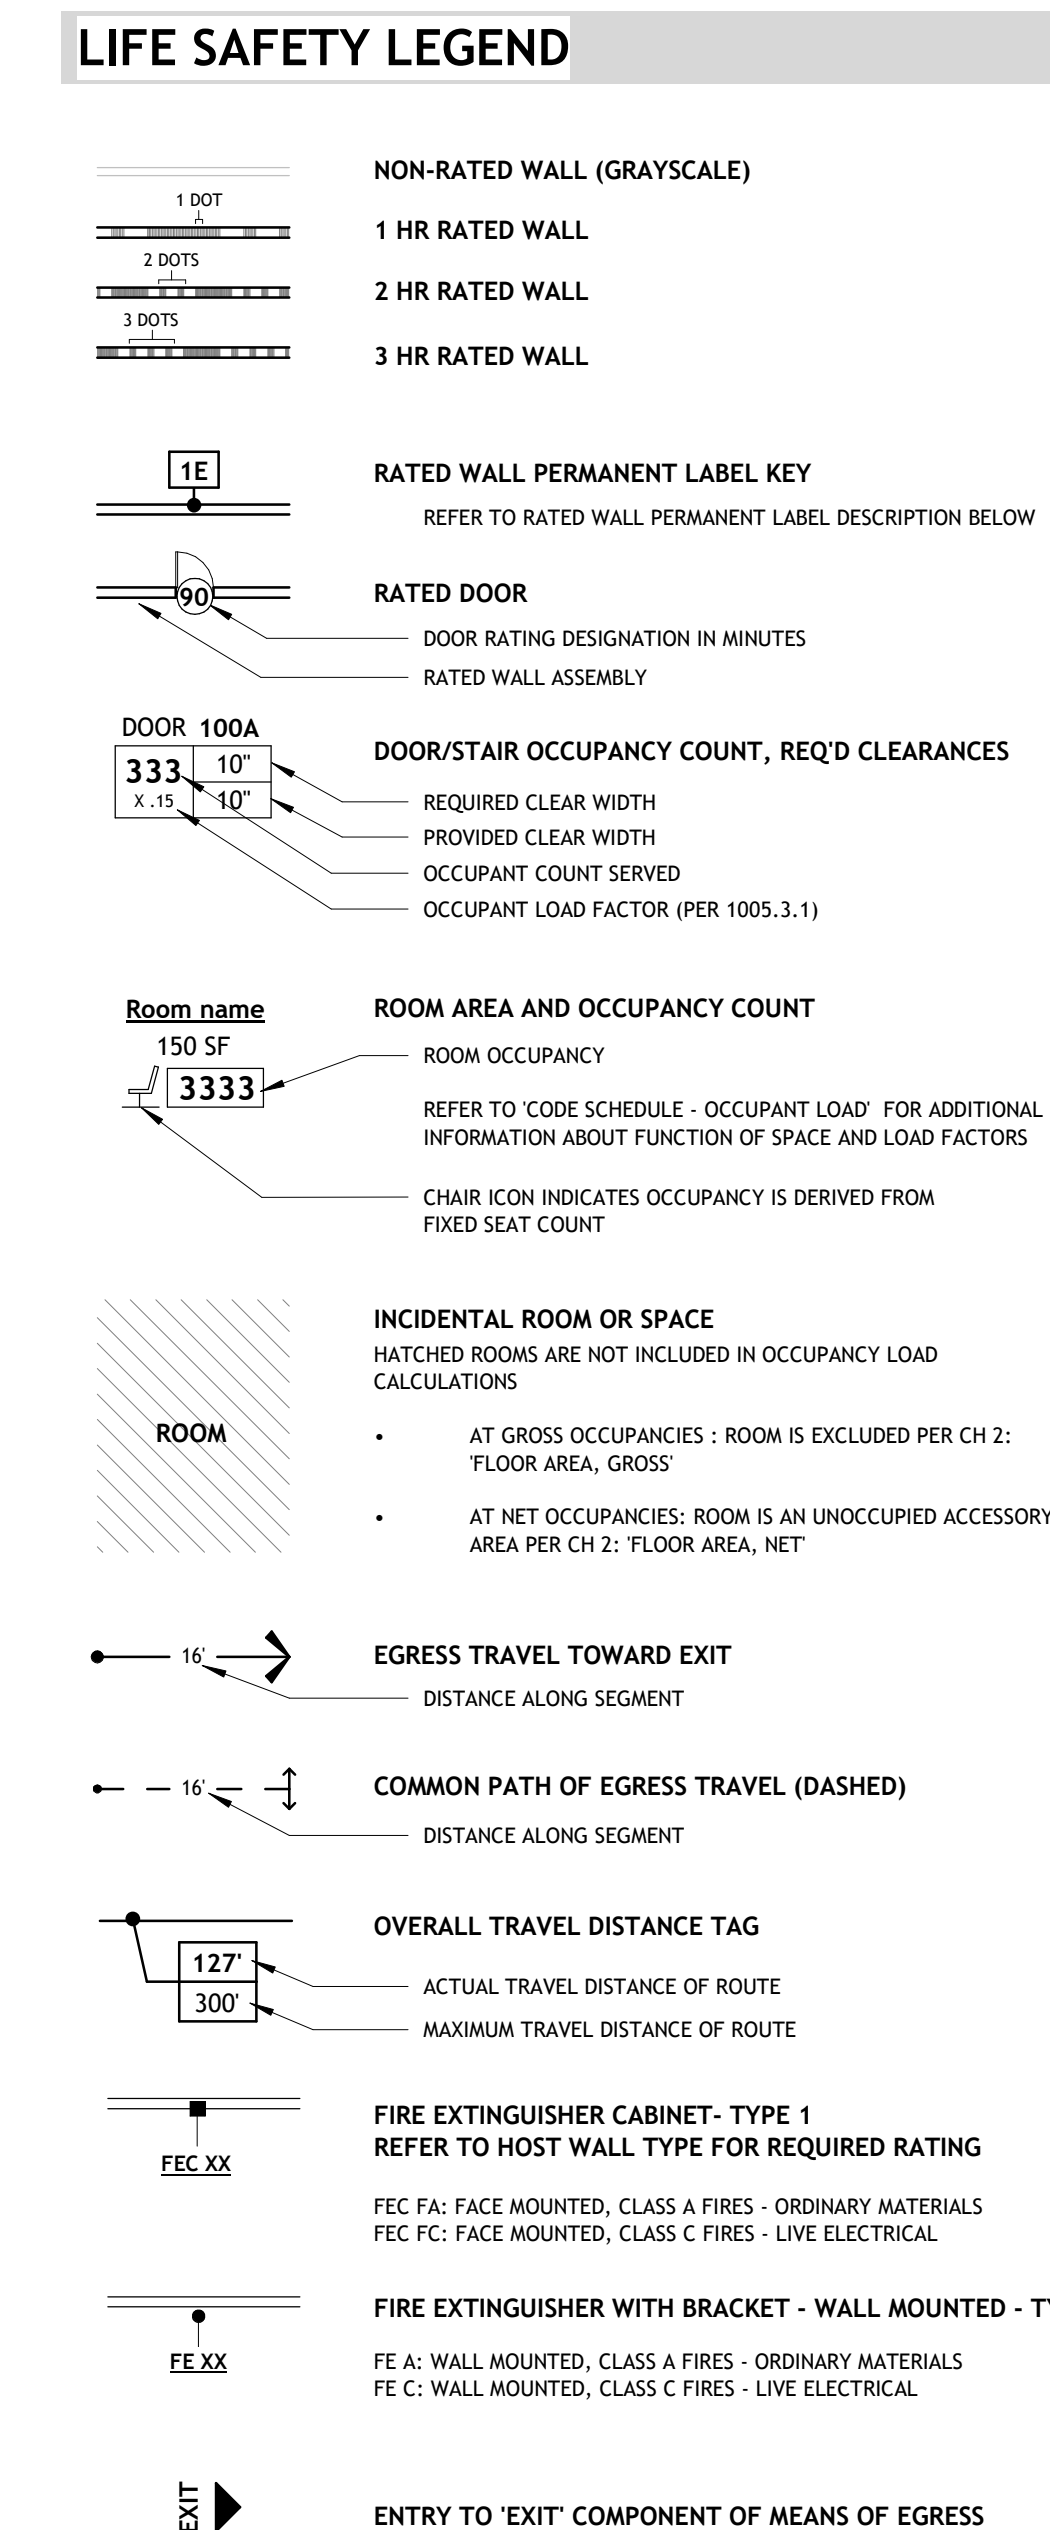

**SERVICE
CENTER
WAREHOUSE
ADDITION**
LITTLE ROCK , ARKANSAS

1. PROJECT WILL COMPLY WITH ICE 117.1 STANDARDS (ICC) AND CHAPTER 11 (ACCESSIBILITY) OF THE 2012 ARKANSAS FIRE PREVENTION CODE (APFC), VOL. II FOR BUILDINGS.
2. WHERE DISCREPANCIES ARE FOUND BETWEEN THE ICE 117.1 AND 2010 ADAAG, THE MOST STRINGENT REQUIREMENT SHALL BE USED.
3. ACCESSIBLE ELEMENTS SHALL BE IDENTIFIED BY THE INTERNATIONAL SYMBOL OF ACCESSIBILITY AT THE LOCATIONS INDICATED IN AFPC SECTION 1110.
4. NO AREAS OF REFUGE ARE REQUIRED FOR THIS PROJECT (1007.3 (EX6)) HOWEVER, 30X48" WHEELCHAIR SPACES ARE PROVIDED AT ALL FLOOR LEVELINGS WITHIN STAIRS, OUTSIDE OF THE EGRESS PATH AND DOOR SWINGS. CIRCUMFERENCE CENERS ARE NOT PROVIDED IN THIS PROJECT.

PROVIDE PERMANENT SIGNS OR STENCILING IN ACCESSIBLE CONCEALED FLOOR AND FLOOR-CEILING SPACES FOR ALL RATED WALL ASSEMBLIES. LOCATE LABELS WITHIN 15 FEET OF THE END OF EACH WALL AND AT INTERVALS NOT EXCEEDING 30 FEET MEASURED HORIZONTALLY ALONG THE WALL OR PARTITION. PROVIDE LABELING ON EACH SIDE OF WALL.

REFER TO UNDERLINED PORTIONS OF EXPLANATIONS BELOW FOR LABEL TEXT
REQUIRED. REFER TO LIFE SAFETY PLANS FOR LOCATIONS OF EACH TYPE.

- 1S** **1 HR FIRE BARRIER- PROTECT ALL OPENINGS**
SHAFT OR EGRESS CIRCULATION CONNECTING LESS THAN 4 STORIES
(AFPC/IBC SECTION 713.4/1022.2)
- 2S** **2 HR FIRE BARRIER- PROTECT ALL OPENINGS**
SHAFT OR EGRESS CIRCULATION CONNECTING 4 OR MORE STORIES
(AFPC/IBC SECTION 713.4/1022.2)

Contents:

LIFE SAFETY
PLANS GROUND
AND MEZZANINE

THIS PAGE IS BEST
VIEWED IN COLOR

ALS 02

Postcode: Doos: 669H DFJ Hanger 12 Service Center Warehouse Add P24/669H SERVICE CENTER ADDITION APRCH 2024.MT