




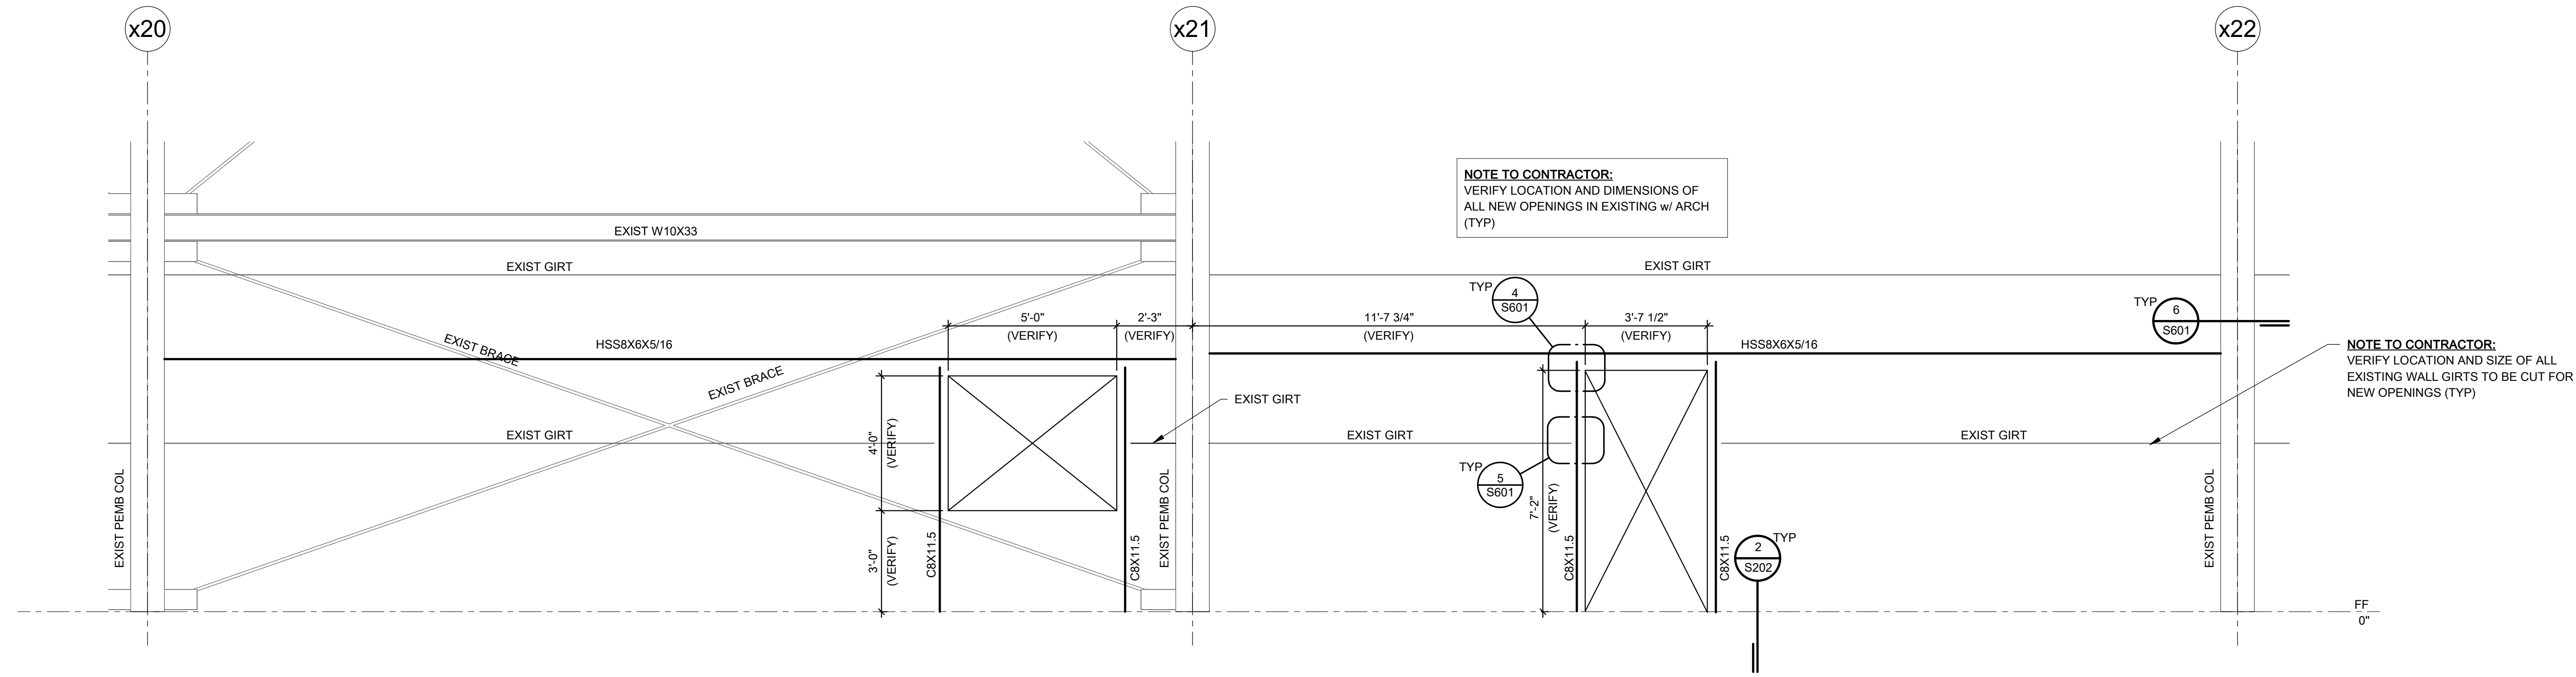

1 NEW OPENING @ EXISTING ELEVATION
3/8" = 1'-0"

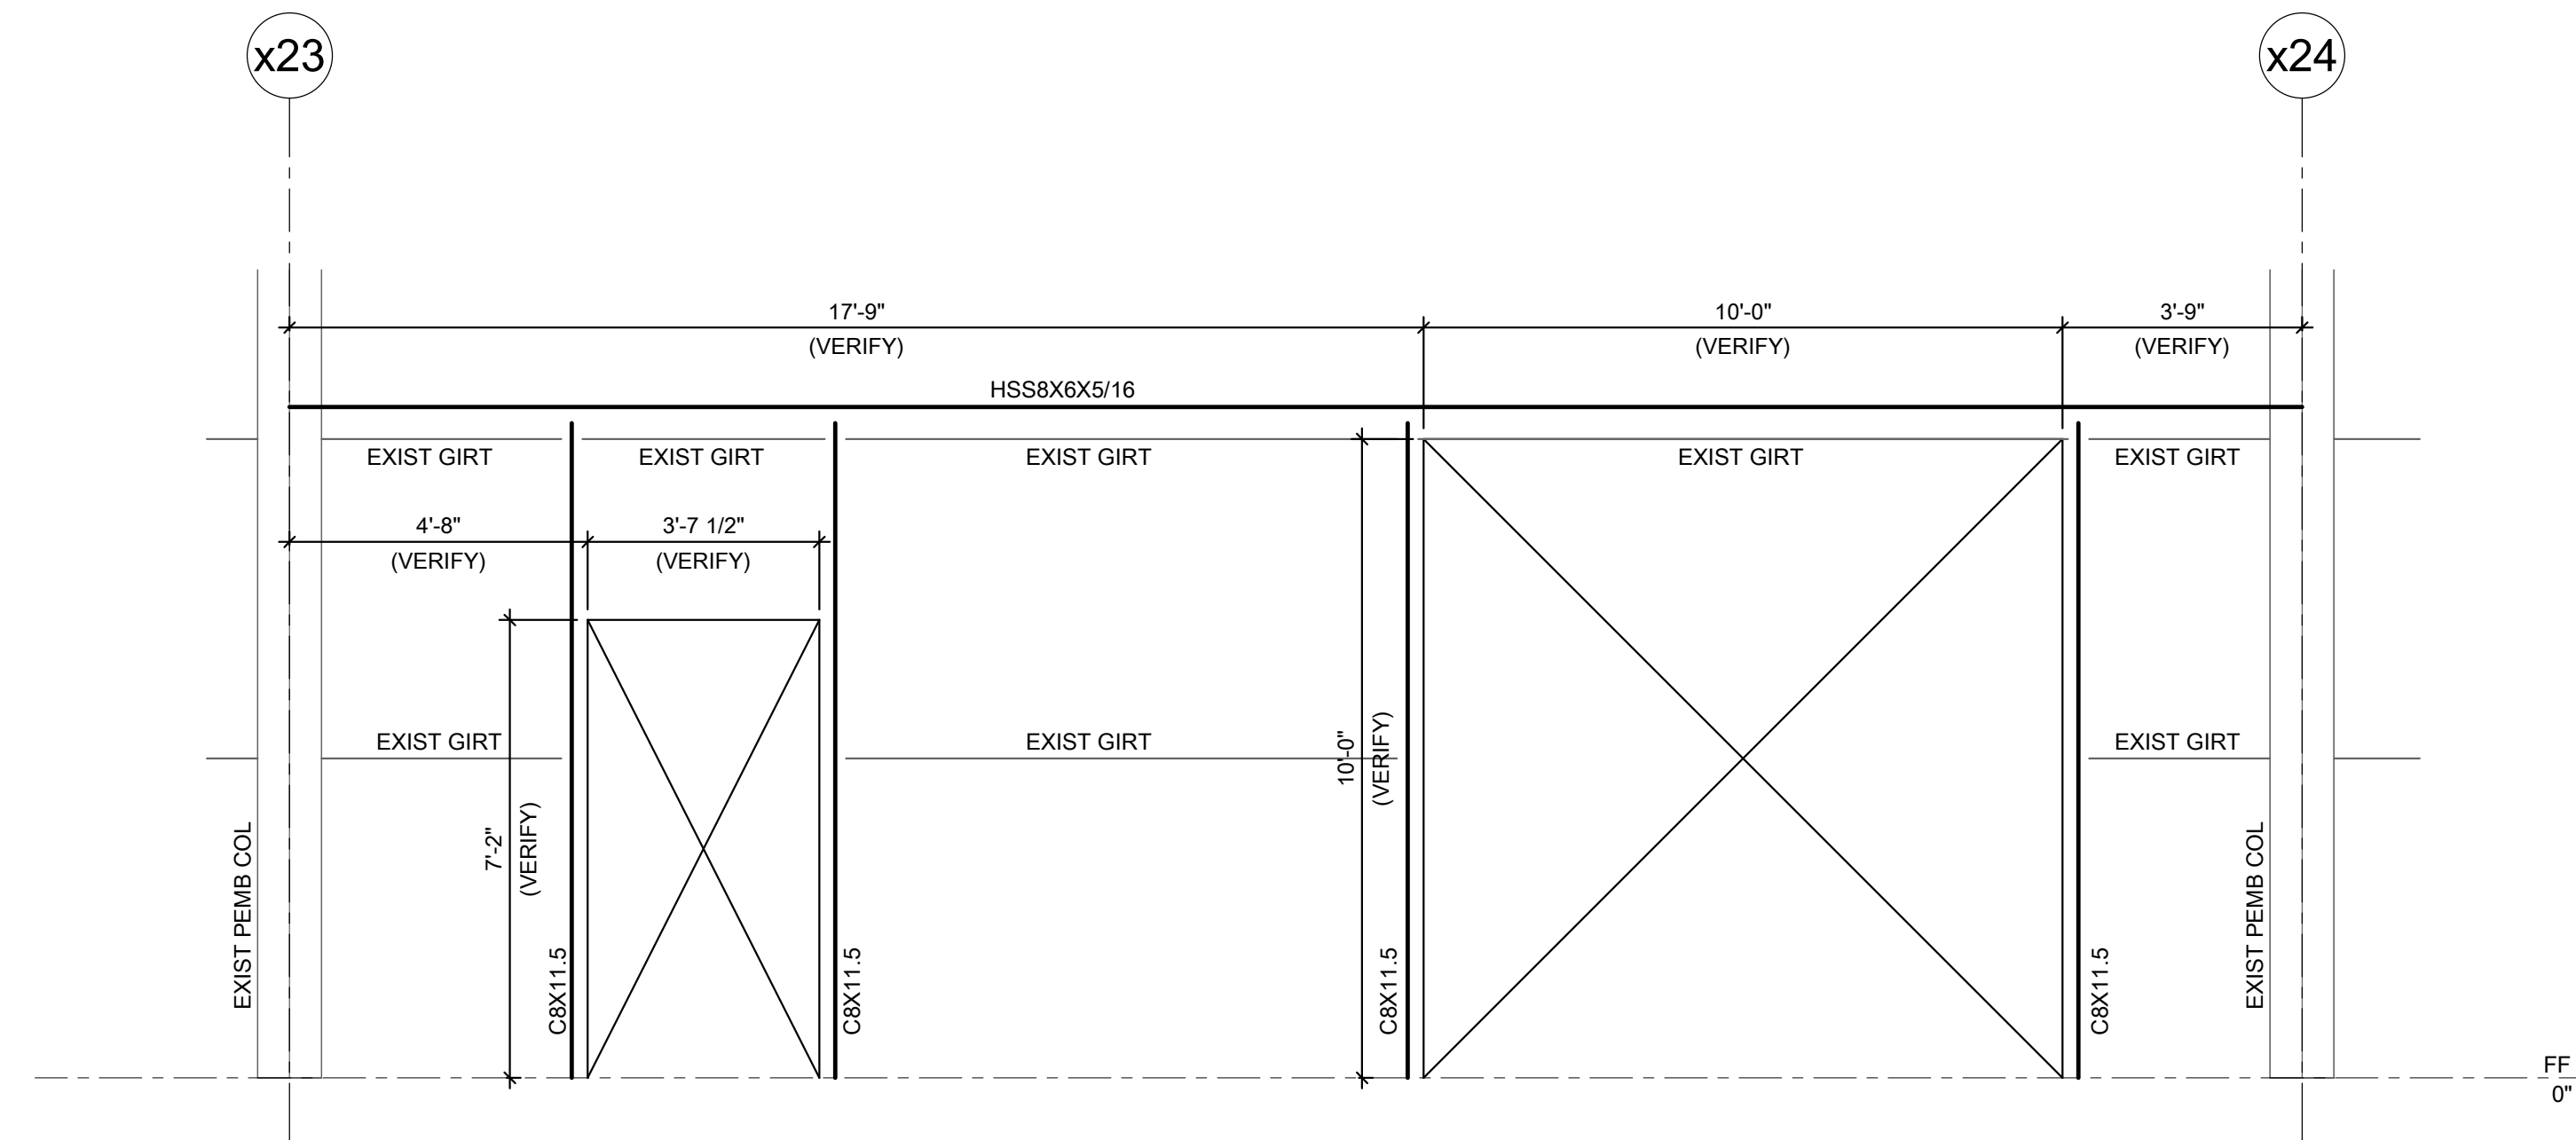

2 NEW OPENING @ EXISTING ELEVATION
3/8" = 1'-0"

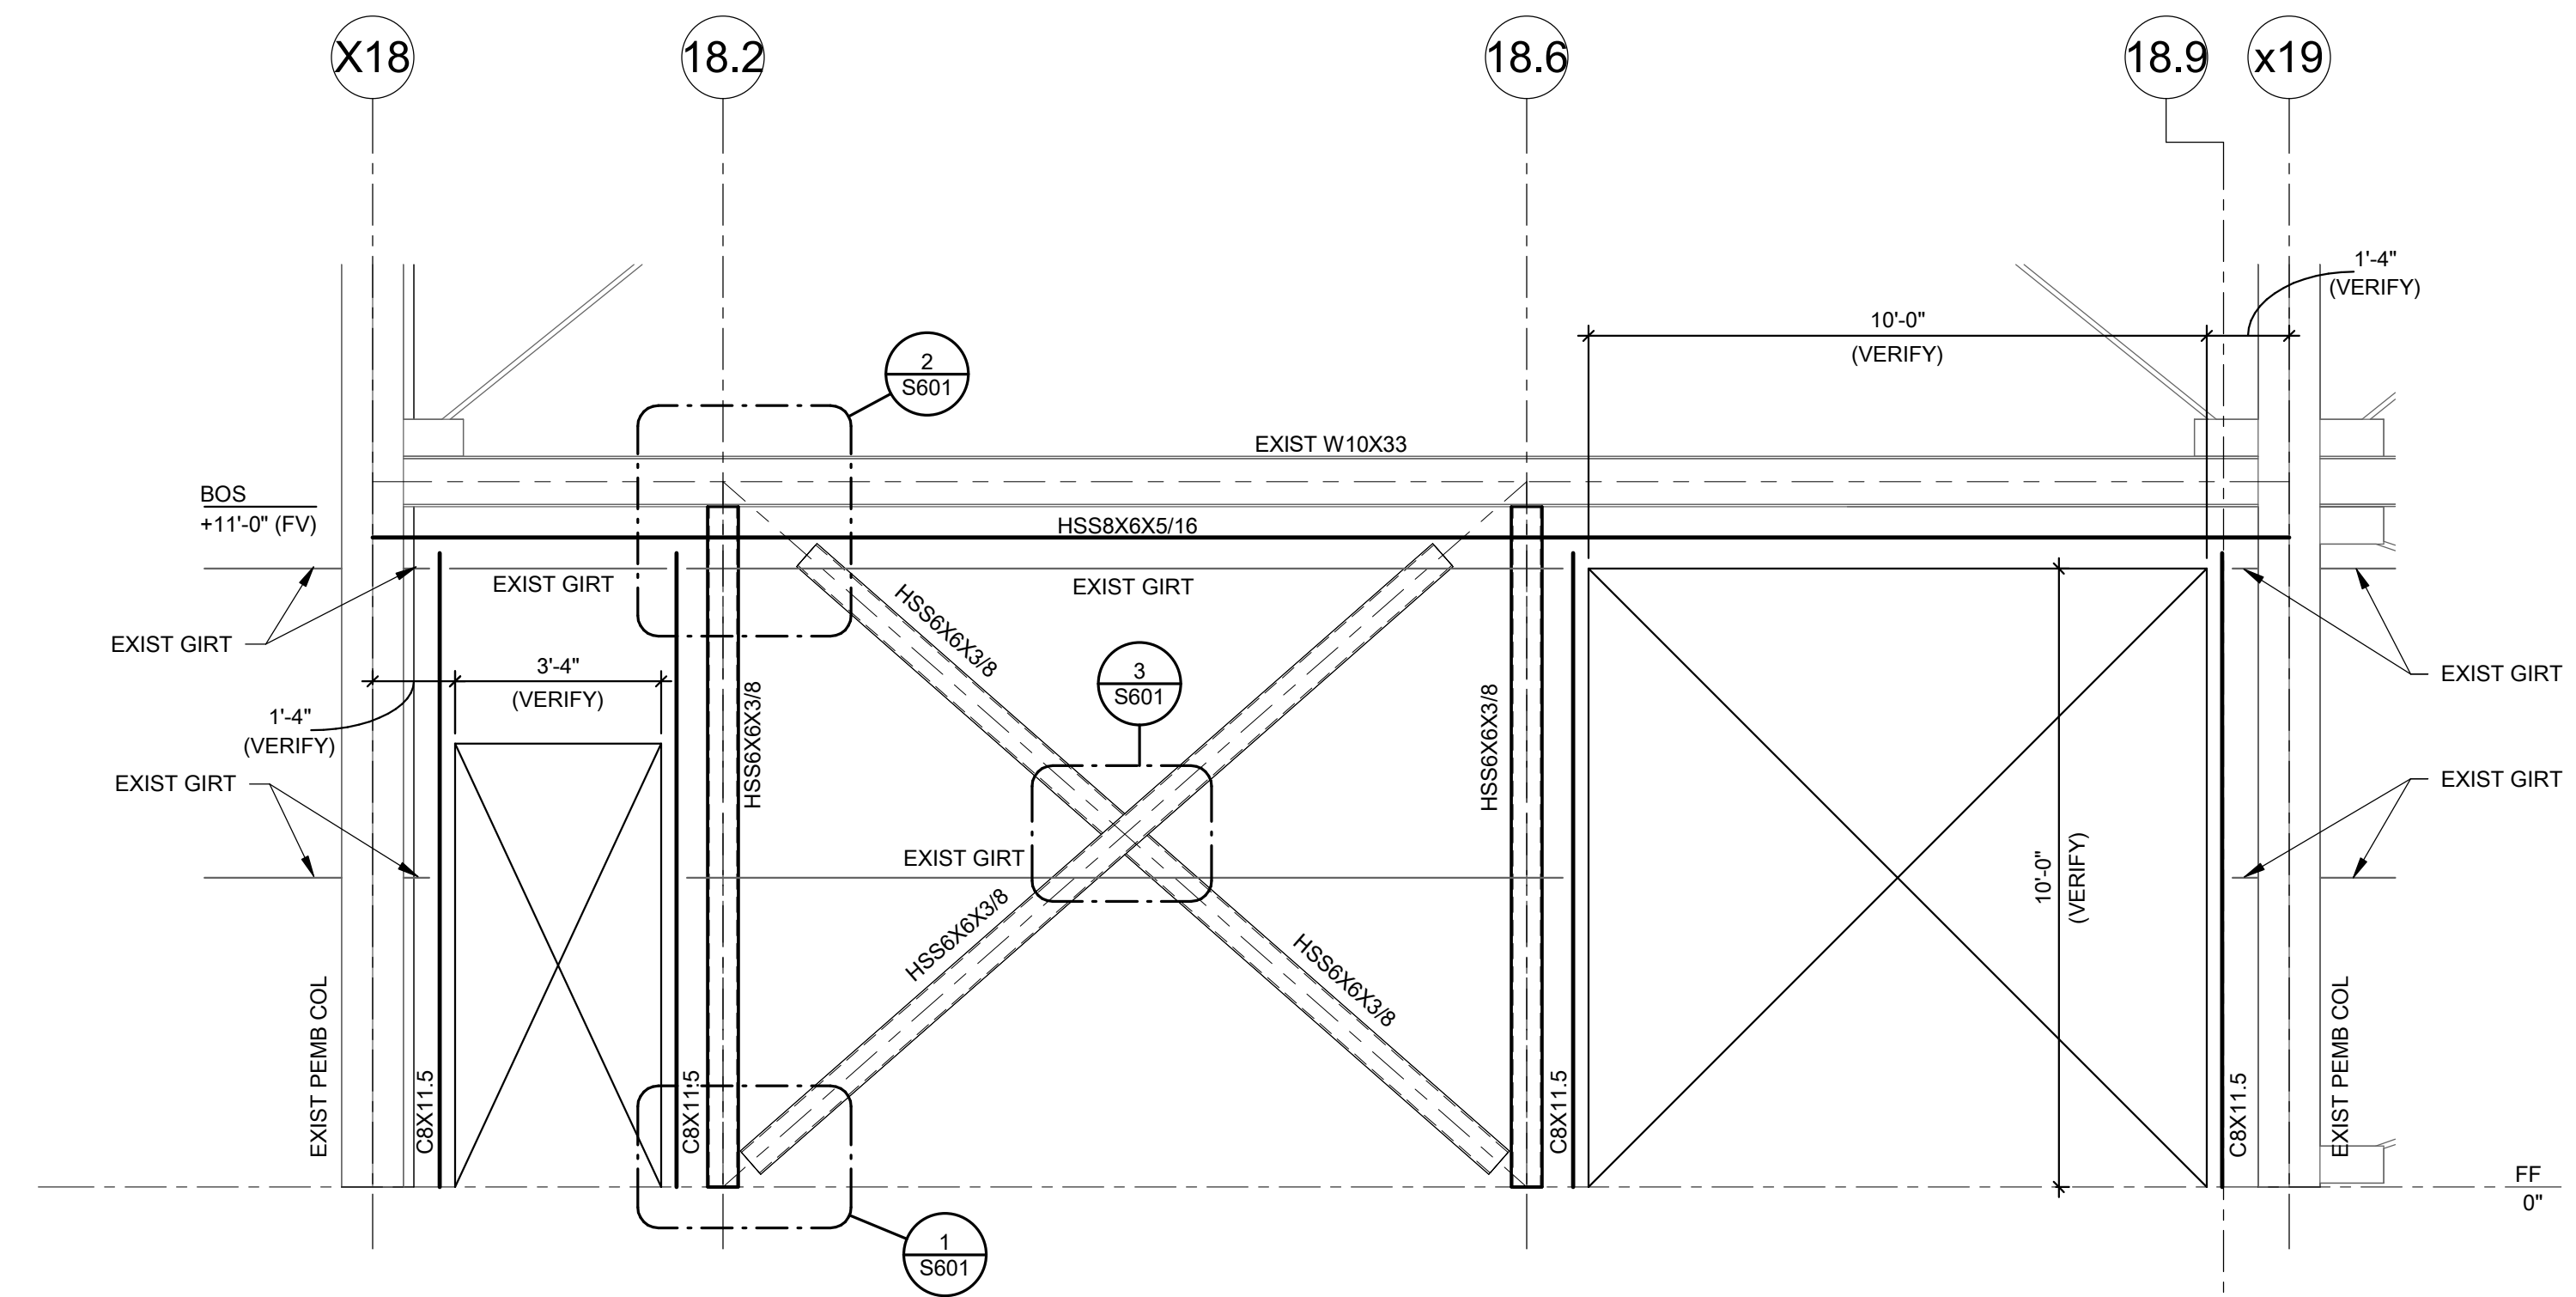

3 NEW OPENING @ EXISTING ELEVATION
3/8" = 1'-0"

W Job Number:
99D

**SERVICE
CENTER
WAREHOUSE
ADDITION**
LITTLE ROCK , ARKANSAS

PERMIT AND BID ISSUE
 Issue Date:
 1/24/2026

REVISIONS		
NUMBER	DATE	DESCRIPTION

CONTENTS