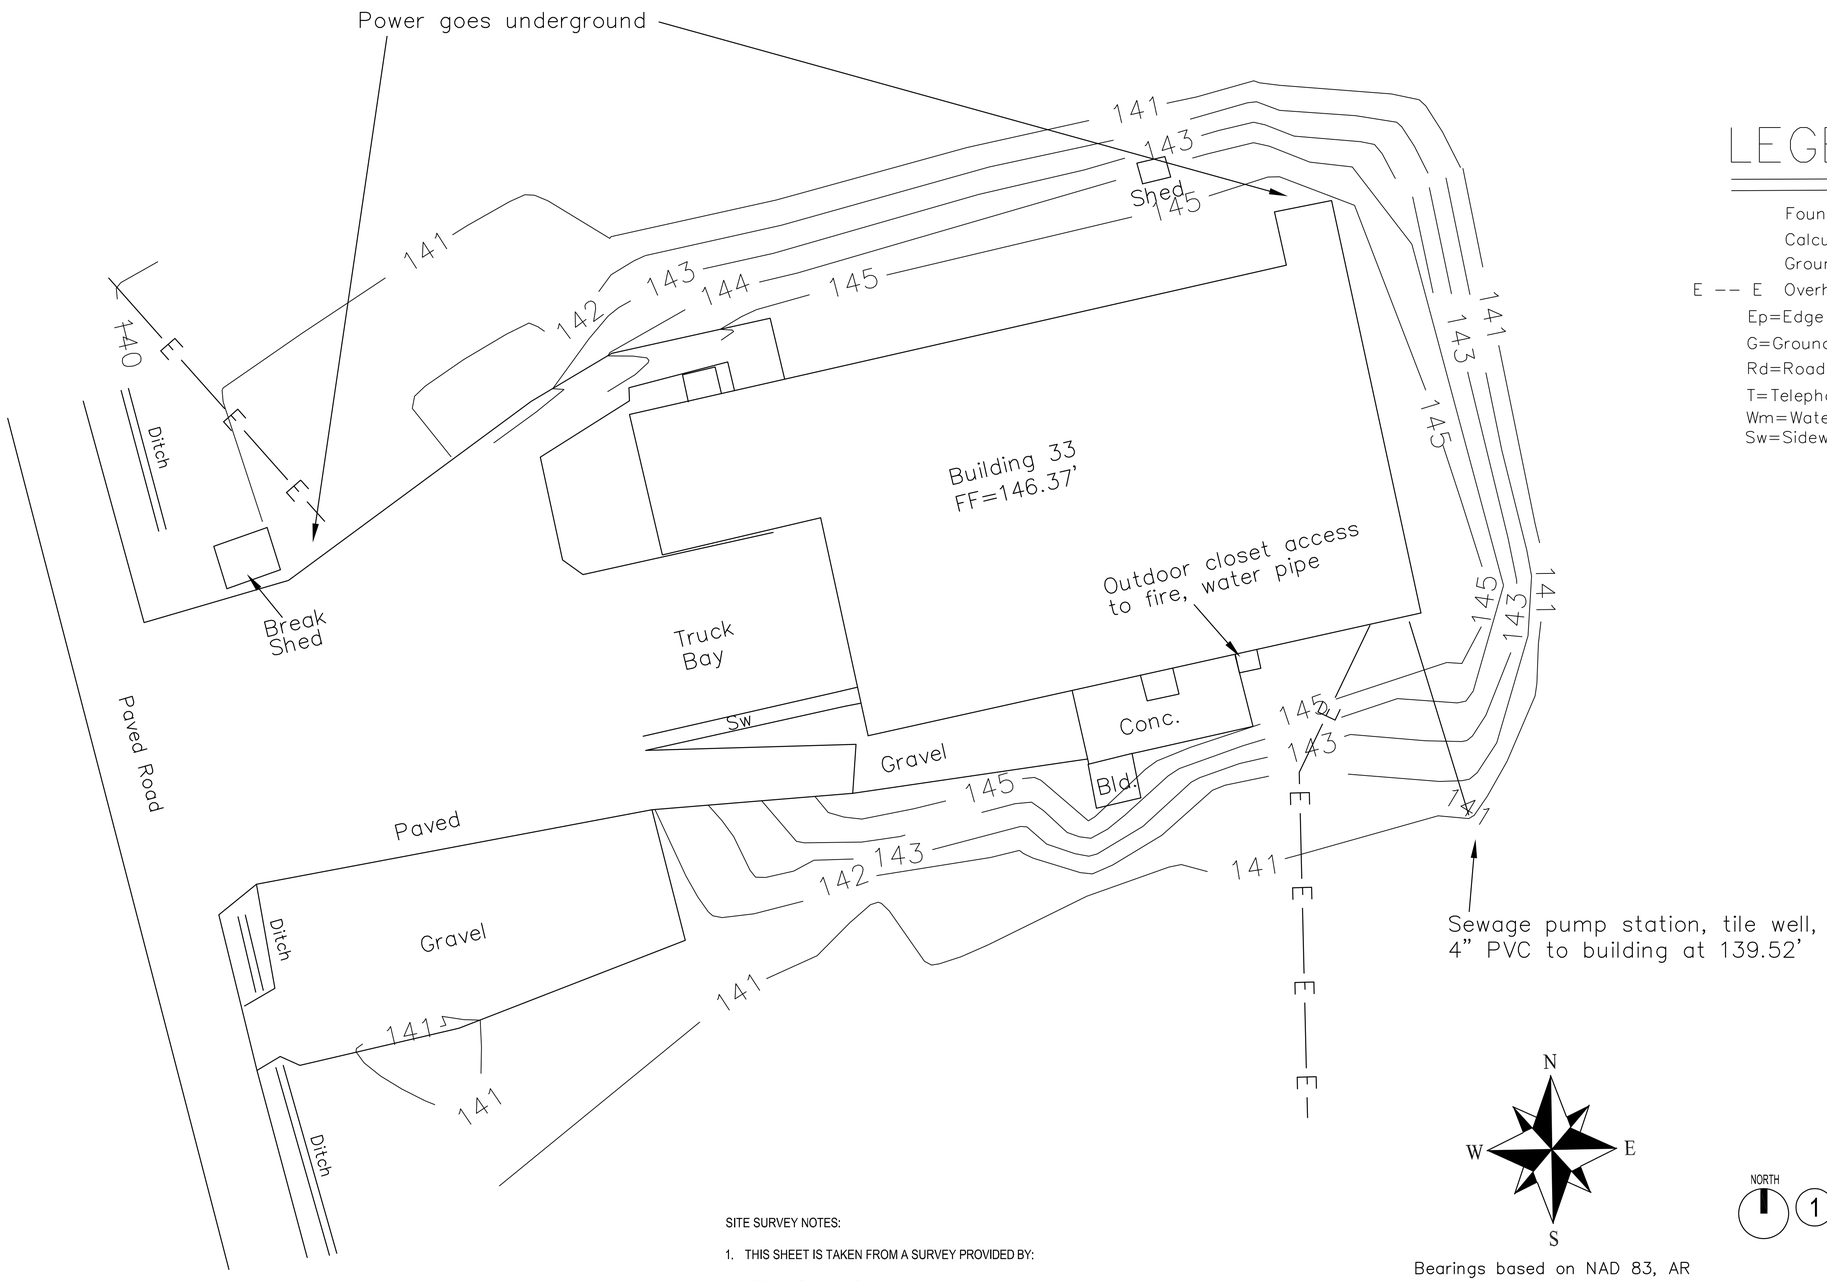

LEGEND

Found Monument
Calculated Point
Ground Shots
E -- E Overhead Electric
Ep=Edge of pavement
G=Ground shot
Rd=Road
T=Telephone
Wm=Water meter
Sw=Sidewalk

N
W E
S

Bearings based on NAD 83, AR South zone state pln, GPS obs.

NORTH

1 SITE SURVEY

0 10' 20' 40'

SCALE:1"=20'

SITE SURVEY NOTES:

1. THIS SHEET IS TAKEN FROM A SURVEY PROVIDED BY:

   JOSH NIX SURVEYING
   PO BOX 175
   HAMPTON, AR 71744
   1-870-918-5918

2. THIS SHEET IS A PRESENTATION DRAWING FOR INFORMATION ONLY TO SHOW THE EXISTING CONDITIONS OF THE SITE .

3. THE ORIGINAL FULL SURVEY WAS STAMPED AND SEALED BY JOSH NIX (AR, PLS 1628) ON 4 OCT, 2024.

811 Know what's below. 811 before you dig.

CROMWELL
1300 East 6th Street Little Rock, AR 72202
501.372.2900 cromwell.com

Project

AEROJET BUILDING E33
OFFICE EXPANSION
EAST CAMDEN,
ARKANSAS

Design Phase

CONSTRUCTION DOCUMENTS

Revisions

No.	Date	Description

Stamp

CERTIFICATE OF AUTHORIZATION
CROMWELL ARCHITECTS/ ENGINEERS #5
ARKANSAS-ENGINEER

STATE OF ARKANSAS
REGISTERED PROFESSIONAL ENGINEER
No. 10649
JOHN T. PETERSON
12-19-2024

Notes

1. **CROMWELL ARCHITECTS ENGINEERS, INC. ALL RIGHTS RESERVED**
2. **THIS SHEET DESIGNED FOR COLOR PRINTING. CRITICAL INFORMATION MAY BE LOST WITH BLACK AND WHITE PRINTING.**

Project Number **2024-134**

Issue Date **12-19-2024**

Sheet Title

SITE SURVEY

Sheet Number

VF101