CROMWELL
1300 East 6th Street Little Rock, AR 72202
501.372.2900 cromwell.com

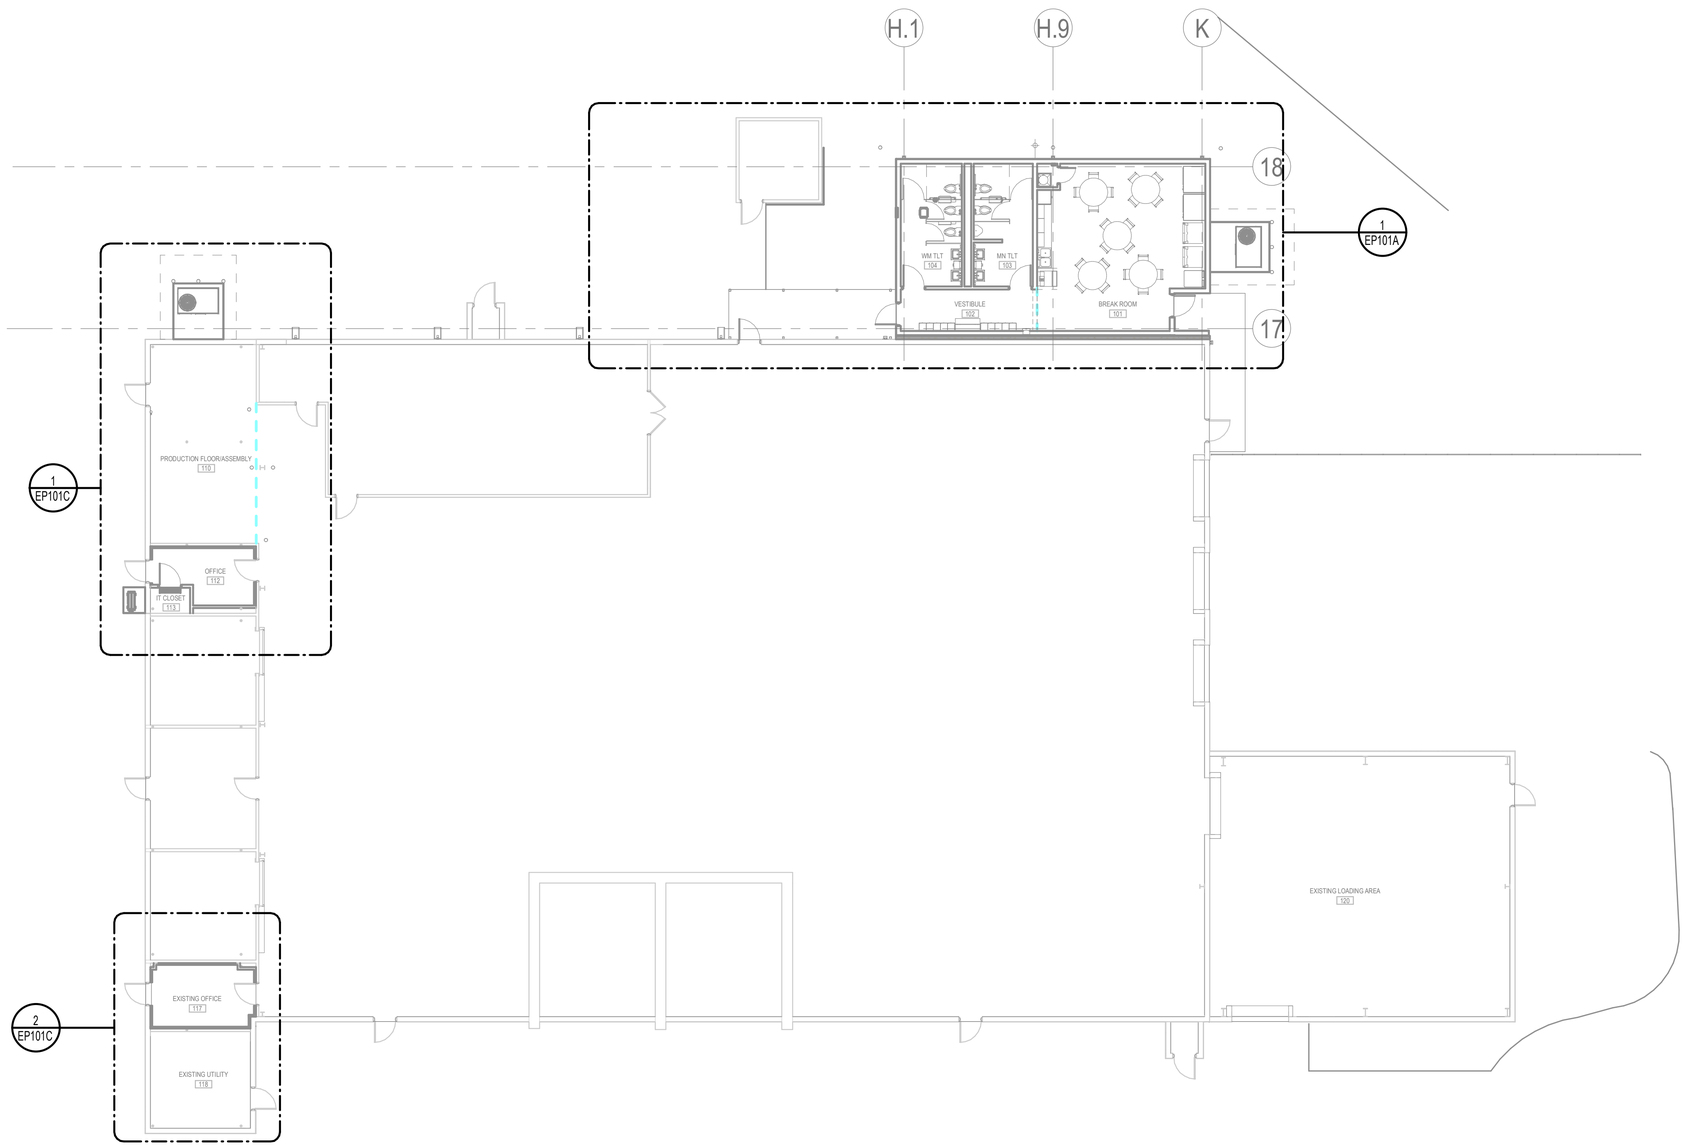

1 OVERALL POWER PLAN
3/32" = 1'-0"

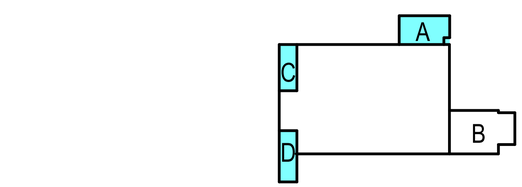

KEY PLAN

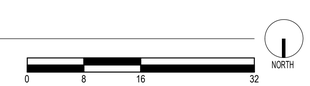

SCALE : 3/32" = 1'-0"

Project

AEROJET BUILDING E33
OFFICE EXPANSION
EAST CAMDEN,
ARKANSAS

Design Phase

CONSTRUCTION DOCUMENTS

Revisions

No.	Date	Description

Stamp

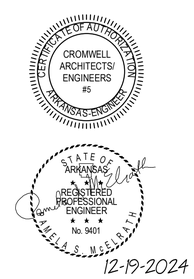

Notes

1. **CROMWELL ARCHITECTS ENGINEERS, INC. ALL RIGHTS RESERVED**
2. **THIS SHEET DESIGNED FOR COLOR PRINTING. CRITICAL INFORMATION MAY BE LOST WITH BLACK AND WHITE PRINTING.**

Project Number **2024-134**

Issue Date **12-19-2024**

Sheet Title

OVERALL POWER PLAN

Sheet Number

EP101