WILLIAM THOMAS MOORE, AIA
ARCHITECT
1300 East 6th Street
Little Rock, Arkansas 72202
501-372-2900

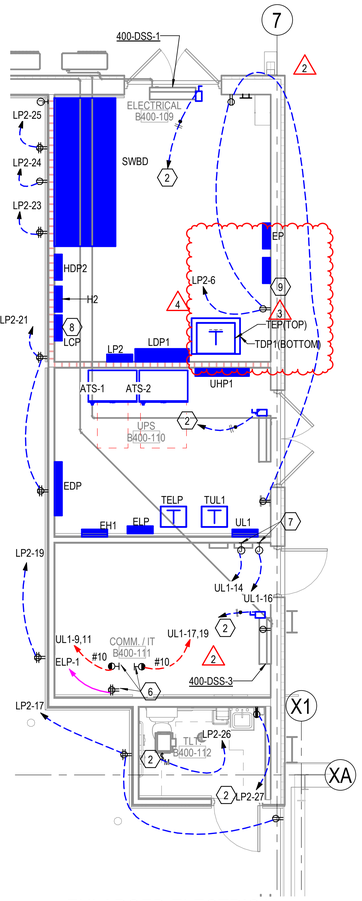


1 ENLARGED ELECTRICAL AND UPS ROOM
1/4" = 1'-0"
SCALE : 1/4" = 1'-0"

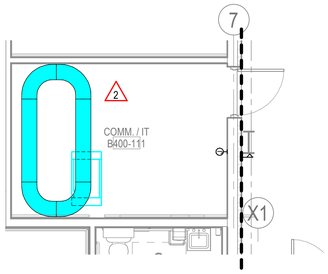


2 ENLARGED COMM ROOM
1/4" = 1'-0"
SCALE : 1/4" = 1'-0"

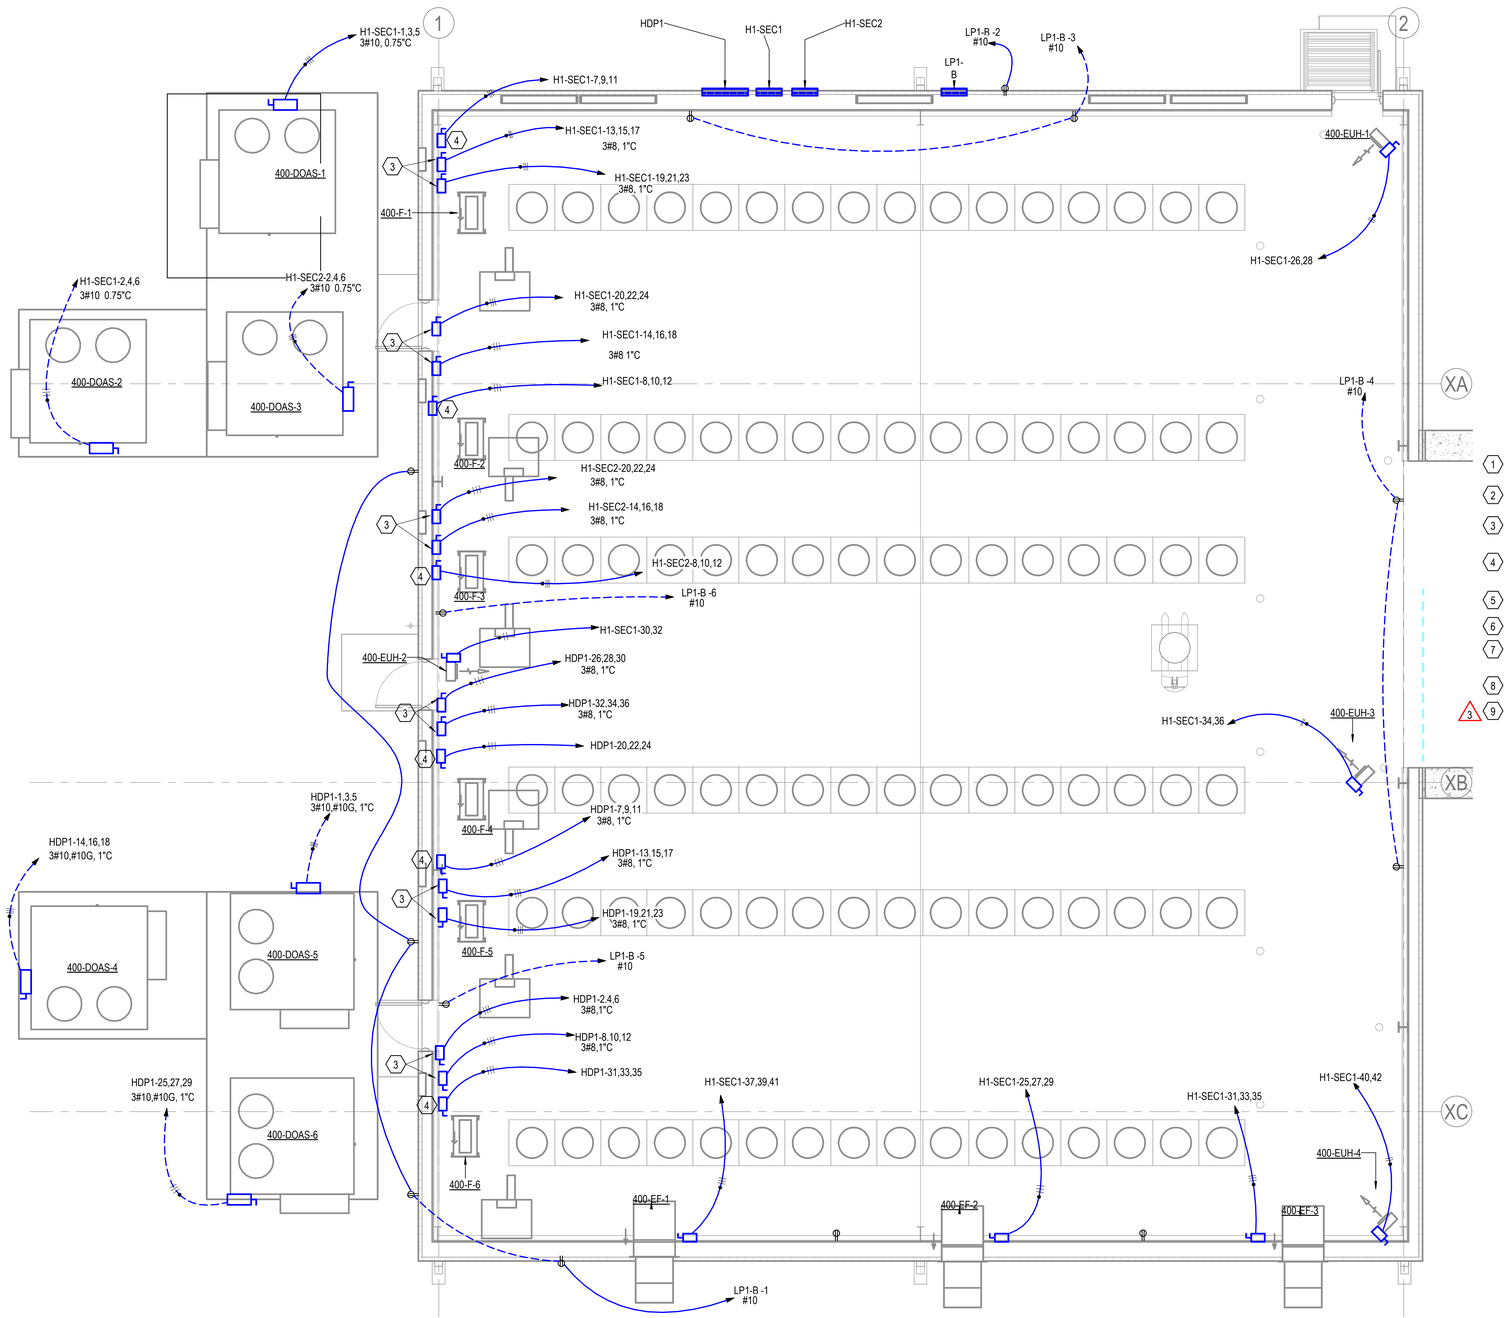


3 ENLARGED CUREBAY - ROBERTO - BUILDING 400
1/4" = 1'-0"
SCALE : 1/4" = 1'-0"

## GENERAL NOTES:

A. PROVIDE UL LISTED FIRE RETARDANT PLY WOOD AROUND THE PERIMETER OF THE COMMUNICATIONS ROOM. ENSURE UL STICKER IS VISABLE FOR INSPECTION.

B. PROVIDE TWO 42 U RACK CABINETS AND WIRE MANAGERS FOR DATA NEEDS.

C. ALL ELECTRICAL INSTALLATIONS SHALL ADHERE TO LATEST ADOPTED NFPA 70, ALL LOCAL CODES AND STANDARDS AND REGULATIONS.

D. COORDINATE ALL EQUIPMENT LOCATIONS WITH EQUIPMENT INSTALLER.

E. POWER INDICATED ON PLANS IS BASED ON BASIS OF DESIGN. IF DIFFERENT EQUIPMENT IS USED CONTRACTOR SHALL PROVIDE POWER PER MANUFACTURER'S RECOMMENDATIONS AT NO EXTRA CHARGE.

F. ALL EXTERIOR RECEPTACLES SHALL BE GFI TYPE WITH HEAVY DUTY IN USE COVER.

## KEYED NOTES:

1. TELECOMMUNICATIONS MAIN GROUND BUSBAR.
2. INDOOR UNIT POWERED FROM ASSOCIATED OUTDOOR UNIT. COORDINATE WITH INSTALLER ON EXACT LOCATIONS.
3. DISCONNECT POWERS DUCT HEATER. COORDINATE WITH INSTALLER ON EXACT LOCATION.
4. DISCONNECT POWERS DUCTHEATER FAN. COORDINATE LOCATIONS WITH INSTALLER.
5. PARTIAL CIRCUIT, REFER TO E-401 FOR CONTINUATION.
6. MOUNT RECEPTACLES ON CABLE TRAY ABOVE TWO POST RACK.
7. JUNCTION BOX POWERS FACP. COORDINATE EXACT LOCATION WITH INSTALLER.
8. LIGHTING CONTROL PANEL.
9. EXTERIOR LIGHTING CONTACTOR. (3)

Project

# Anduril Industries - McHenry, MS Rocket Motor Systems Additions and Renovations to Buildings 300, 301, 302, 400, and 600 - McHenry, Mississippi

Design Phase

**CONSTRUCTION DOCUMENTS**

Revisions

| No. | Date | Description |
|---|---|---|
| 1 | 11-14-2023 | ADD 001 |
| 2 | 03-18-2024 | RB 003 |
| 3 | 08-01-2024 | RB 008 |
| 4 | 11-21-2024 | RB 013 |

Stamp

Notes

1. CROMWELL ARCHITECTS ENGINEERS, INC. ALL RIGHTS RESERVED

2. THIS SHEET DESIGNED FOR COLOR PRINTING. CRITICAL INFORMATION MAY BE LOST WITH BLACK AND WHITE PRINTING.

Project Number: 2023-047

Issue Date: 10-26-2023

Sheet Title: ENLARGED ELECTRICAL PLANS - ROBERTO - BUILDING 400

Sheet Number: B400-E-401