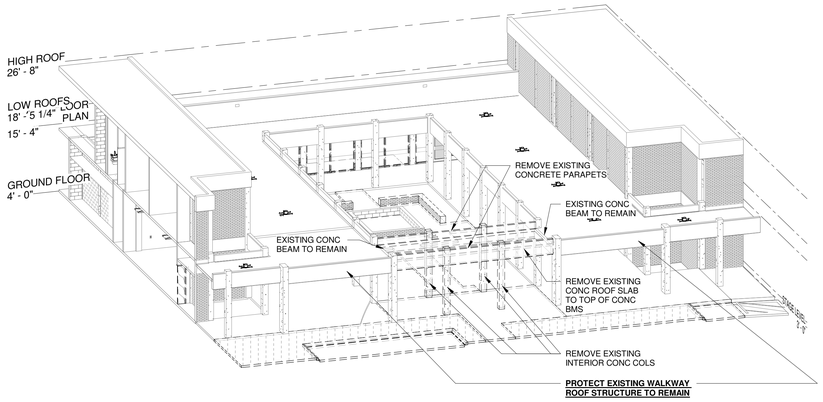

D1 3D - EXTERIOR WALKWAY DEMOLITION

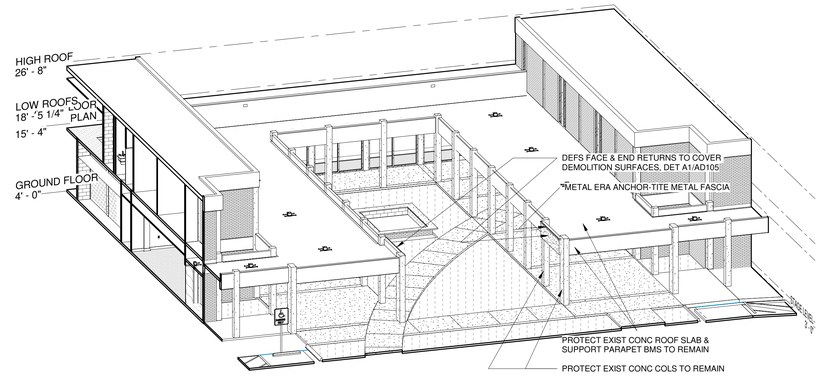

D3 3D - EXTERIOR WALKWAY RENOVATION

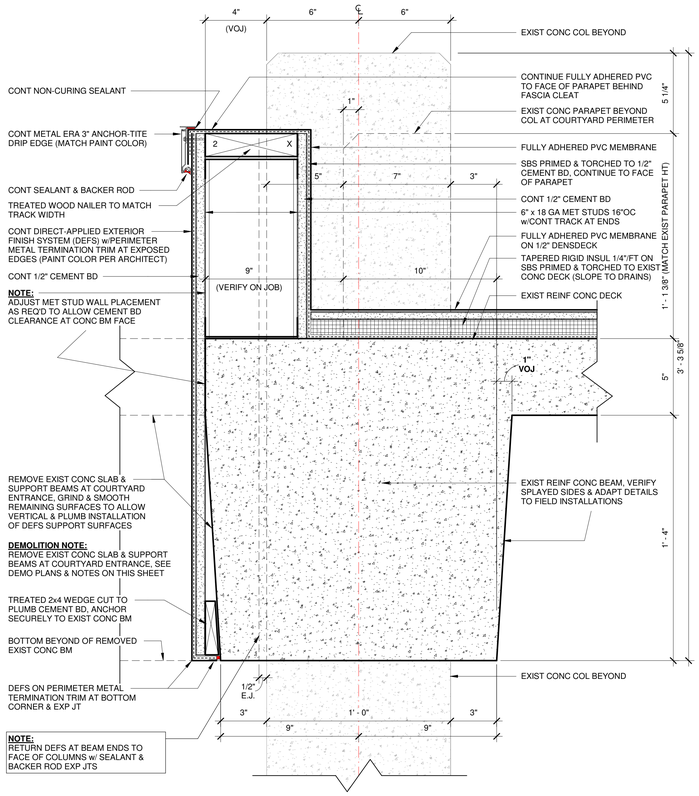

A1 DEFS ON CONC BREAKOUT SURFACES AT WALKWAY BEAMS

3" = 1'-0"

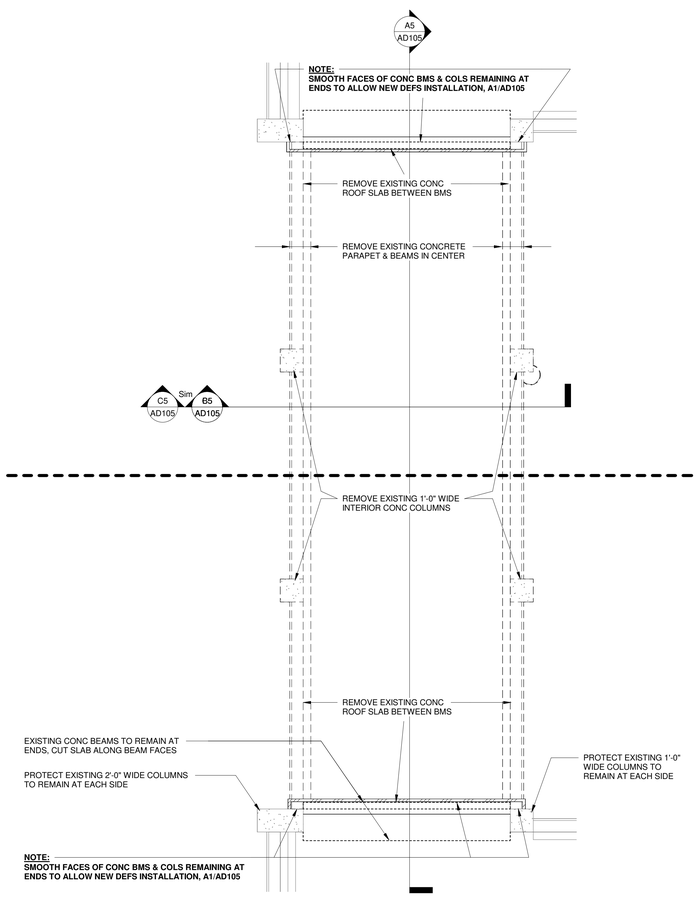

A3 COURTYARD WALKWAY ROOF REMOVAL

3/8" = 1'-0"

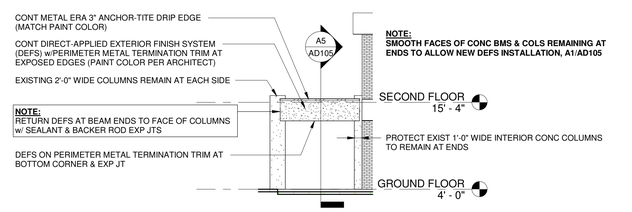

C5 SECTION - WALKWAY RENOVATION

1/8" = 1'-0"

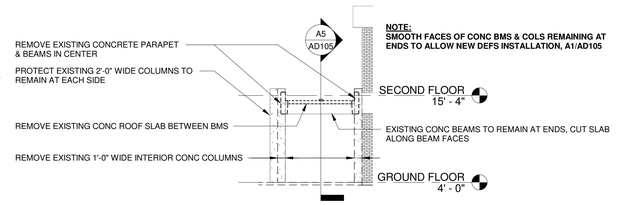

B5 SECTION - WALKWAY DEMOLITION

1/8" = 1'-0"

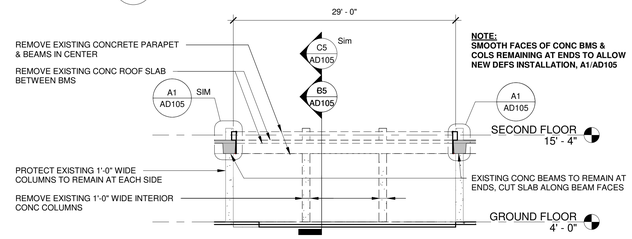

A5 SECTION - WALKWAY DEFS REPAIR

1/8" = 1'-0"

TAGGART ARCHITECTS

600 Main Street, Suite 300
North Little Rock, AR 72114
Phone: 501-758-7443
Fax: 501-753-7309
www.taggarch.com

NORTH LITTLE ROCK

NORTH LITTLE ROCK COMMUNITY CENTER RENOVATIONS

PROJECT NAME

TAGGART ARCHITECTS REGISTERED ARCHITECTS License Number C-130 ARKANSAS
05/05/2024

SEAL

REVISIONS

NO.	DESCRIPTION	DATE

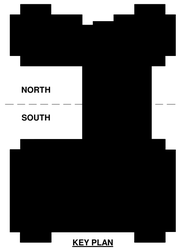

KEY PLAN

WALKWAY ROOF DEMOLITION & RENOVATION DETAILS

SHEET NAME

DATE 05/05/2024

PROJECT NUMBER 161423

SHEET NUMBER AD105