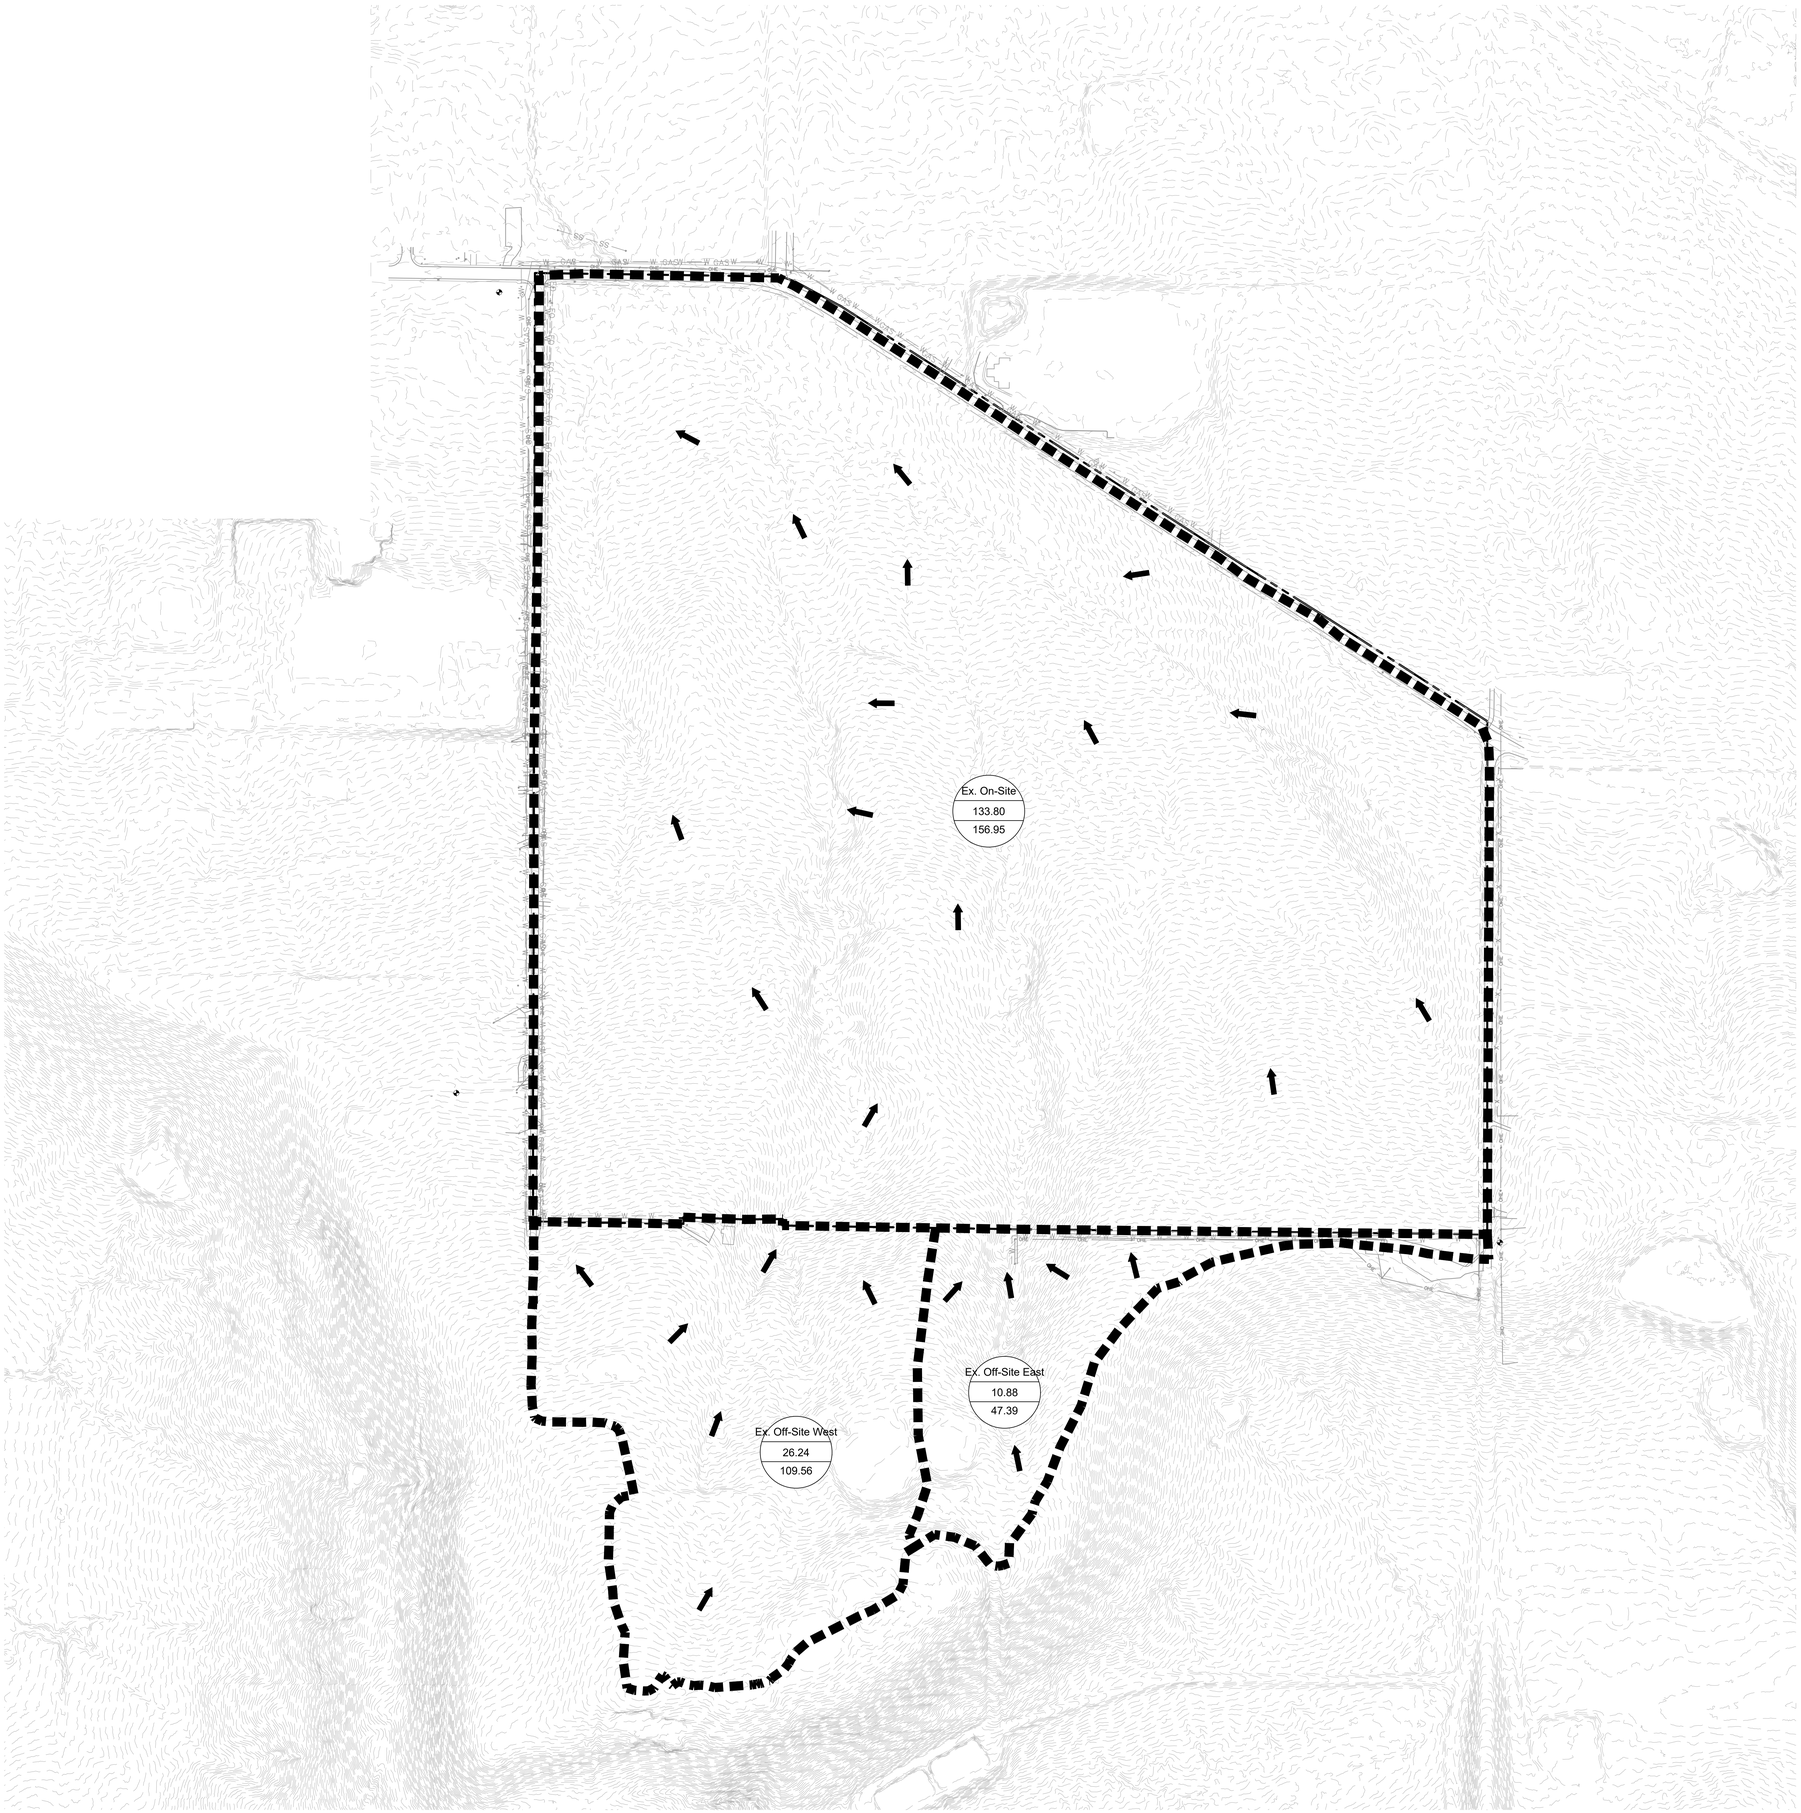

NORTH

GRAPHIC SCALE IN FEET
0 112.5 225 450

LEGEND

A-1 / 1.62 / 15.25	DRAINAGE AREA NUMBER DRAINAGE AREA (ACRES) FLOW (CFS) 100-YR
170	EXISTING CONTOUR ELEVATIONS
	DRAINAGE AREA
	FLOW ARROW

Arkansas 811
Know what's below. Call before you dig.

CAUTION!!

EXISTING UNDERGROUND UTILITIES IN THE AREA CONTRACTOR IS RESPONSIBLE FOR DETERMINING THE HORIZONTAL AND VERTICAL LOCATION OF ALL UTILITIES PRIOR TO CONSTRUCTION. CONTRACTOR SHALL BE RESPONSIBLE FOR ANY REPAIRS TO EXISTING UTILITIES DUE TO DAMAGE INCURRED DURING CONSTRUCTION. CONTRACTOR SHALL NOTIFY THE ENGINEER OF ANY DISCREPANCIES ON THE PLANS.

serverfarm
CORGAN
TGRWA STRUCTURAL ENGINEERS
kW Mission Critical Engineering Member of WSP
EP ENGINEERING PLUS
Kimley»Horn

ISSUES

1	01/23/2026	DESIGN DEVELOPMENT

REVISIONS

Kimley»Horn
© 2026 KIMLEY-HORN AND ASSOCIATES, INC.
11720 KATY FREEWAY, SUITE 300, HOUSTON, TX 77079
PHONE: 281-597-9000
WWW.KIMLEY-HORN.COM
CERTIFICATE OF AUTHORIZATION NO.: 51

NOT FOR CONSTRUCTION

This document is incomplete and may not be used for regulatory approval, permit or construction.

Date of issue:
01/23/2026

SERVERFARM - ARK01
DESIGN DEVELOPMENT
Clarksville, AR 72830

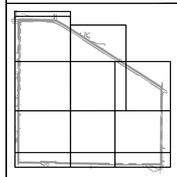

EXISTING DRAINAGE AREA MAP

JOB 065011204
SHEET

C134