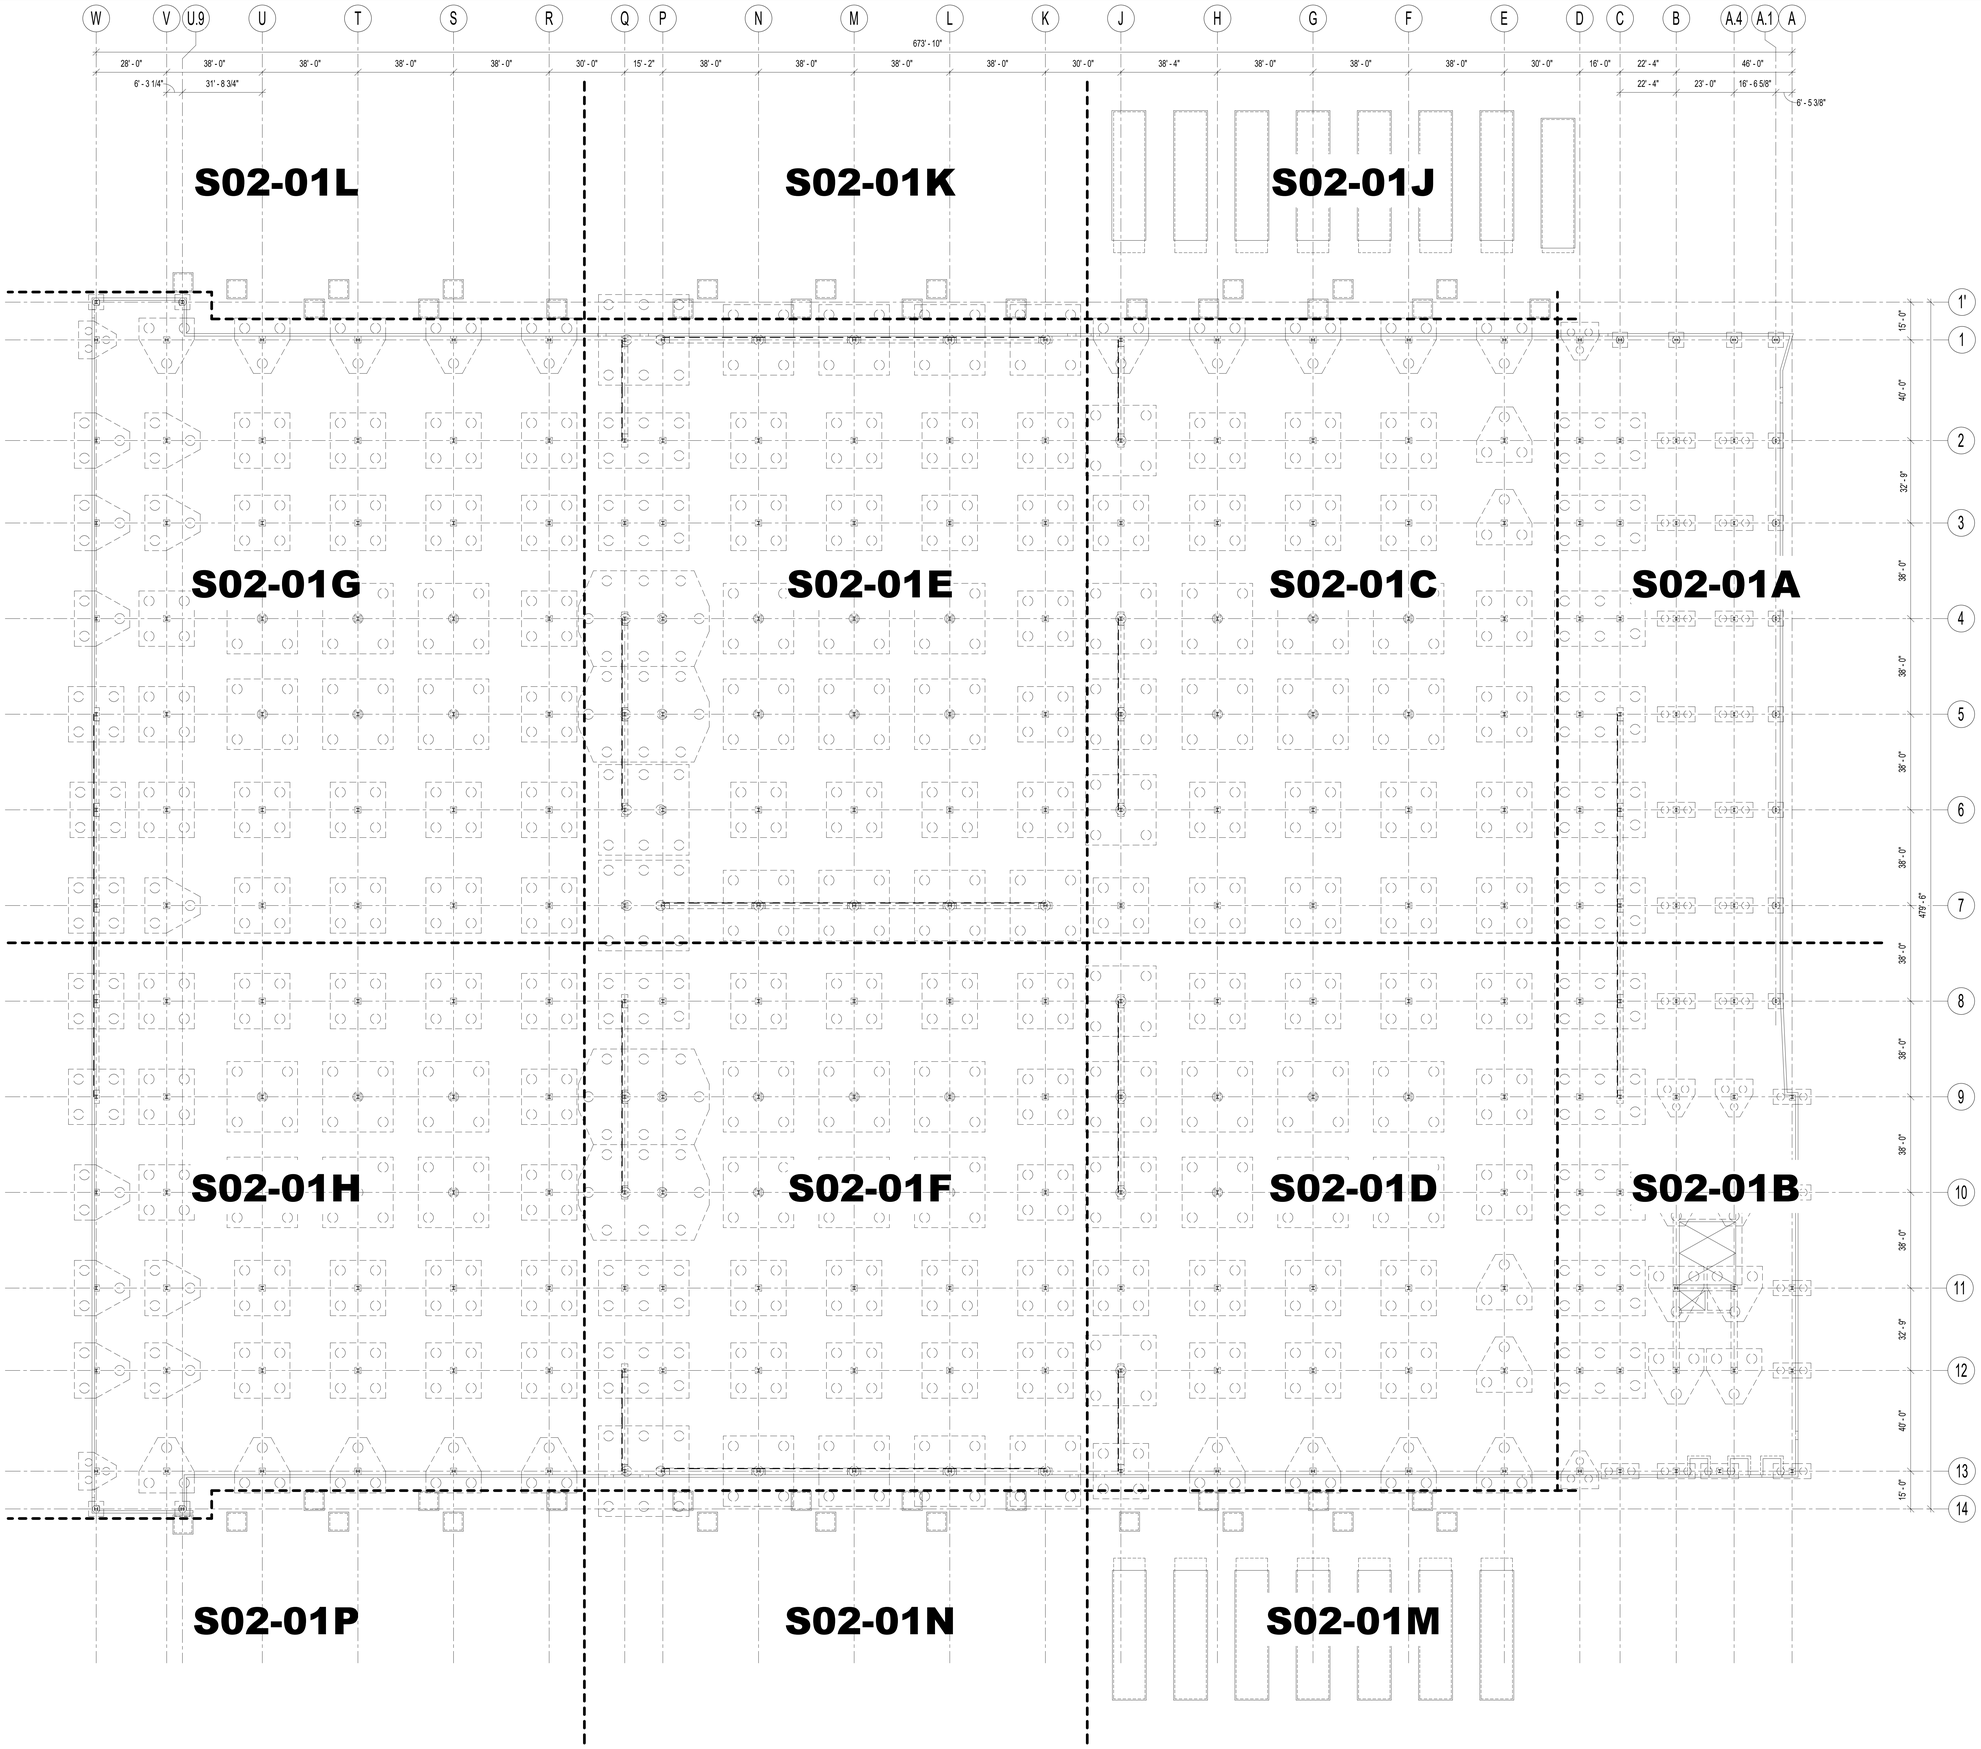

1 OVERALL LEVEL 01 / FOUNDATION PLAN
SCALE: 3/64" = 1'-0"

SHEET NOTES:

SCALE 3/64"=1'-0"
8 0 8 16 32 48 64
FEET

serverfarm
CORGAN
TGRWA STRUCTURAL ENGINEERS
kW Mission Critical Engineering Member of WSP
EP ENGINEERING PLUS
Kimley»Horn

ISSUES		
1		
2	12/12/2025	SCHEMATIC DESIGN
3	12/17/2025	STEEL MILL ORDER
4	01/23/2026	DESIGN DEVELOPMENT
5		
6		
7		
8		
9		
10		
11		
12		
13		

REVISIONS

NOT FOR CONSTRUCTION

This document is incomplete and may not be used for regulatory approval, permit or construction.
Date of issue:
01/23/2026

SF - ARK01
DESIGN DEVELOPMENT
CLARKSVILLE, AR 72830

L K J
G E C A
H F D B
P N M
NORTH

OVERALL LEVEL 01 / FOUNDATION PLAN

JOB 25131
SHEET
S02-01

1/22/2026 4:20:31 PM S02-01 OVERALL LEVEL 01 / FOUNDATION PLAN