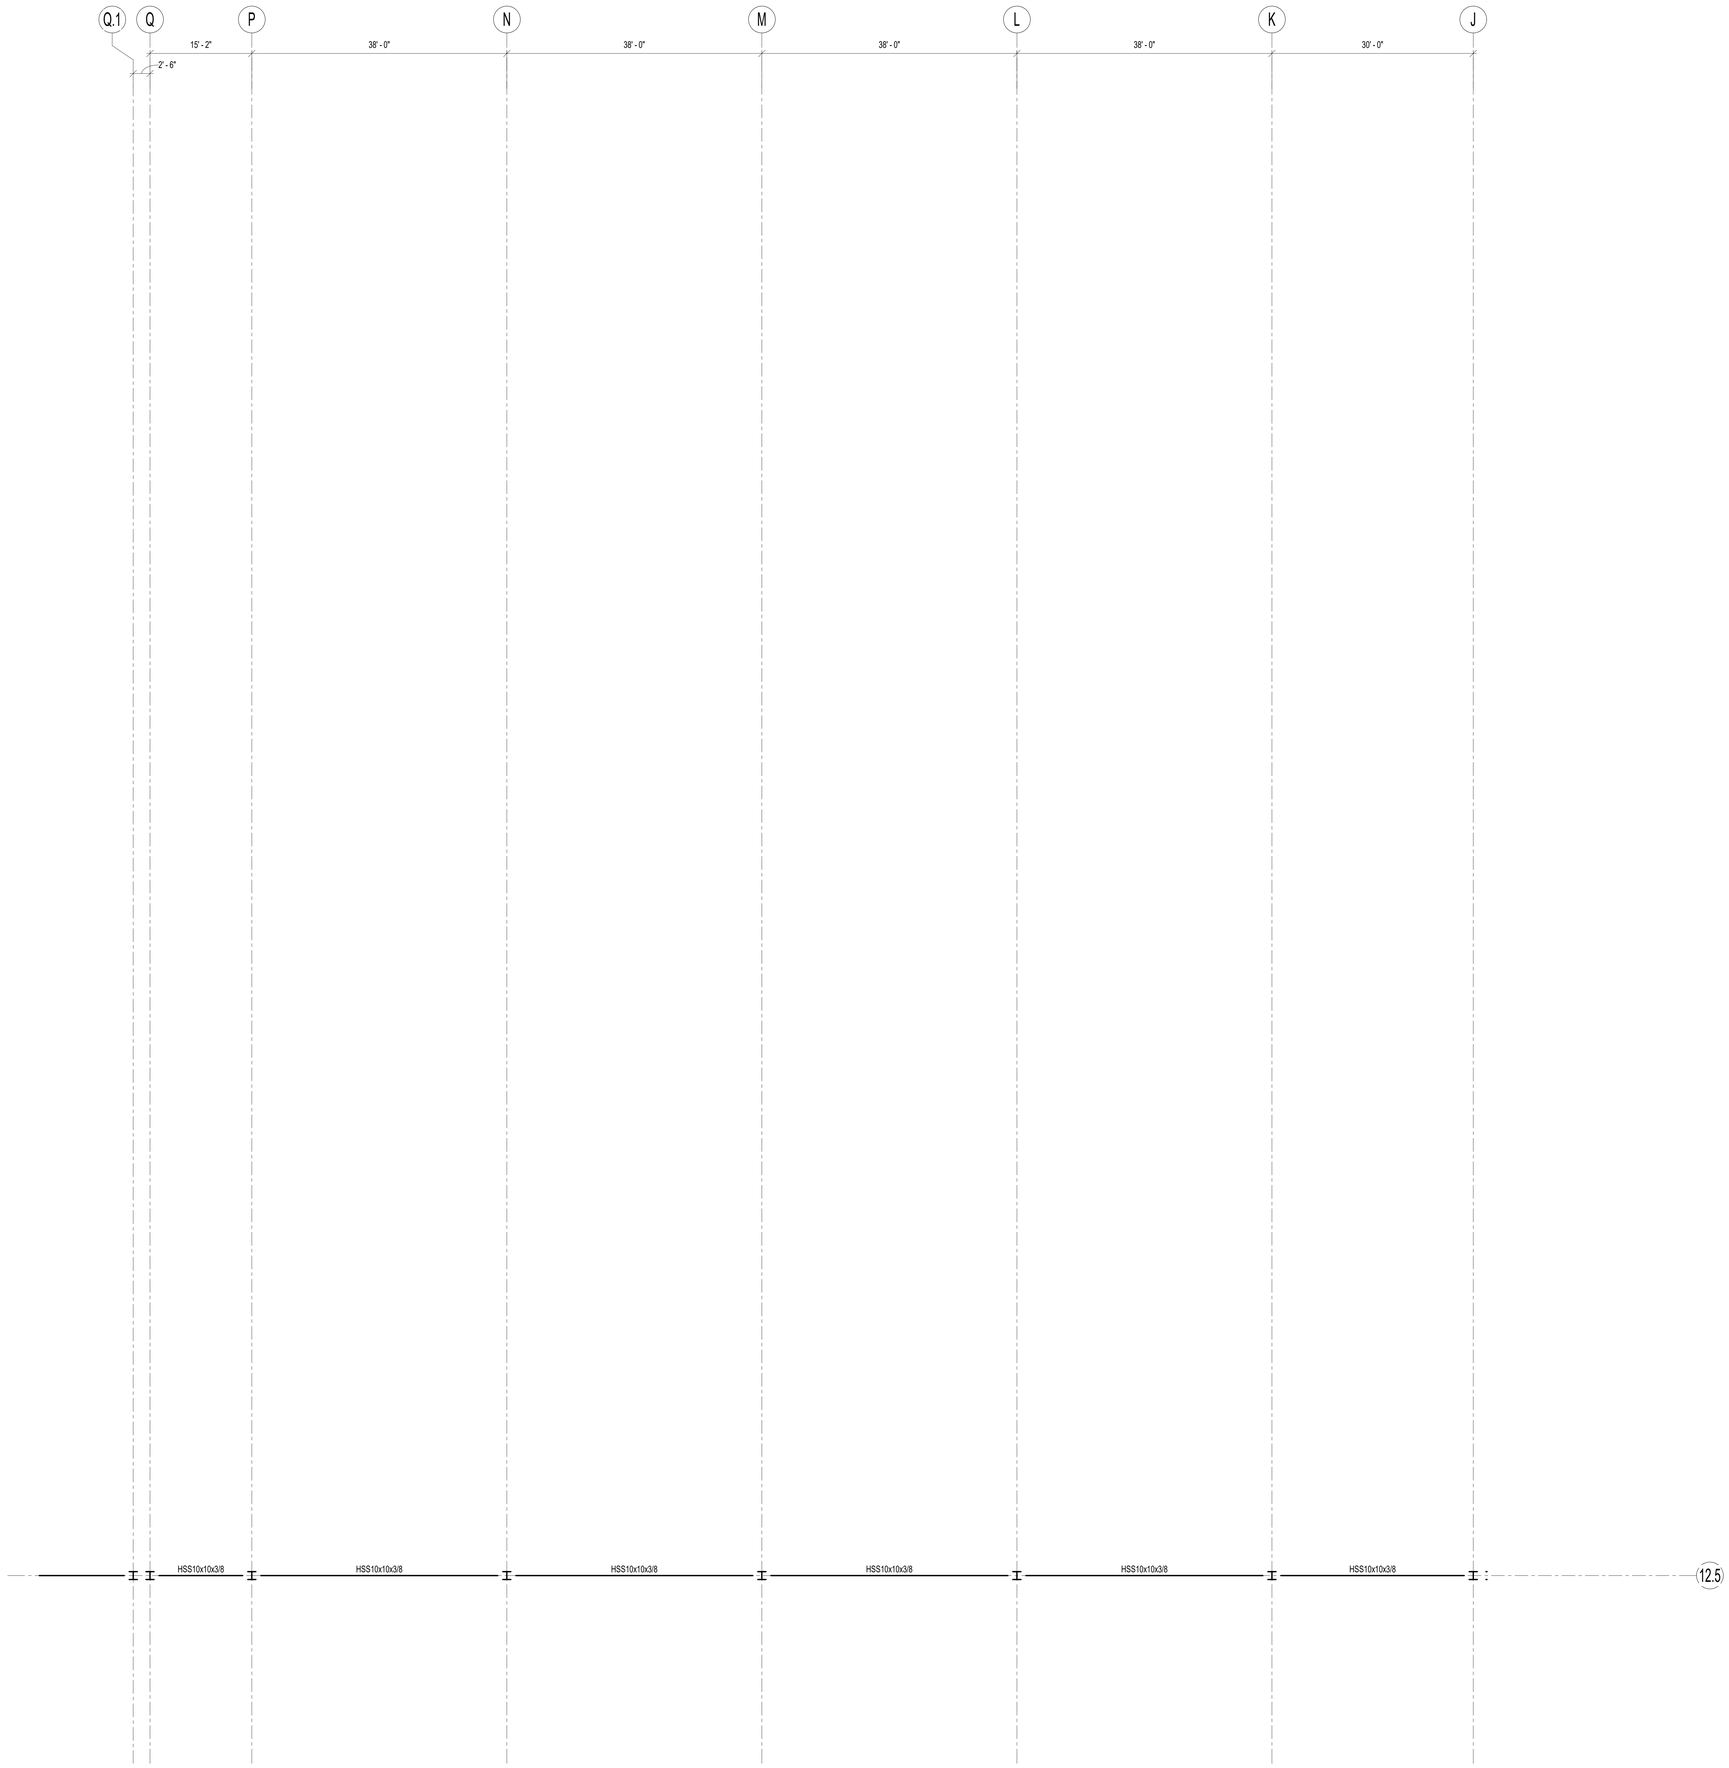

1 PENTHOUSE / SCREEN WALL FRAMING PLAN - SECTOR F
SCALE: 1/8" = 1'-0"

SHEET NOTES:

1. B/DECK EL = SEE PLAN
2. T/STEEL EL = B/DECK EL, UNO
3. RD2 - INDICATES 1 1/2", 20 GA METAL ROOF DECK
4. T/SCREENWALL STEEL = 70' - 10" (TYP.UNO)
5. SEE S05-01 FOR STEEL COLUMN SCHEDULE AND DETAILS.
6. SEE S05-02 FOR TYPICAL STEEL CONNECTION DETAILS.
7. SEE S05-03 FOR TYPICAL STEEL BRACED FRAME DETAILS.
8. SEE S05-04 FOR TYPICAL SLAB AND SLAB EDGE DETAILS.
9. SEE S05-05 FOR TYPICAL EQUIPMENT PLATFORM STEEL DETAILS.

SCALE 1/8"=1'-0"
8 0 8 16
FEET

serverfarm
CORGAN
TGRWA
STRUCTURAL ENGINEERS
kW Mission Critical Engineering
Member of WSP
EP ENGINEERING PLUS
Kimley»Horn

ISSUES		
1		
2		
3	12/17/2025	STEEL MILL ORDER
4	01/23/2026	DESIGN DEVELOPMENT
5		
6		
7		
8		
9		
10		
11		
12		
13		

REVISIONS		

NOT FOR CONSTRUCTION

This document is incomplete and may not be used for regulatory approval, permit or construction.
Date of issue:
01/23/2026

SF - ARK01
DESIGN DEVELOPMENT
CLARKSVILLE, AR 72830

L	K	J	
G	E	C	A
H	F	D	B
P	N	M	

NORTH

PENTHOUSE / SCREEN WALL FRAMING PLAN - SECTOR F

JOB 25131
SHEET

S02-05F

1/22/2026 4:22:38 PM S02-05F PENTHOUSE / SCREEN WALL FRAMING PLAN - SECTOR F