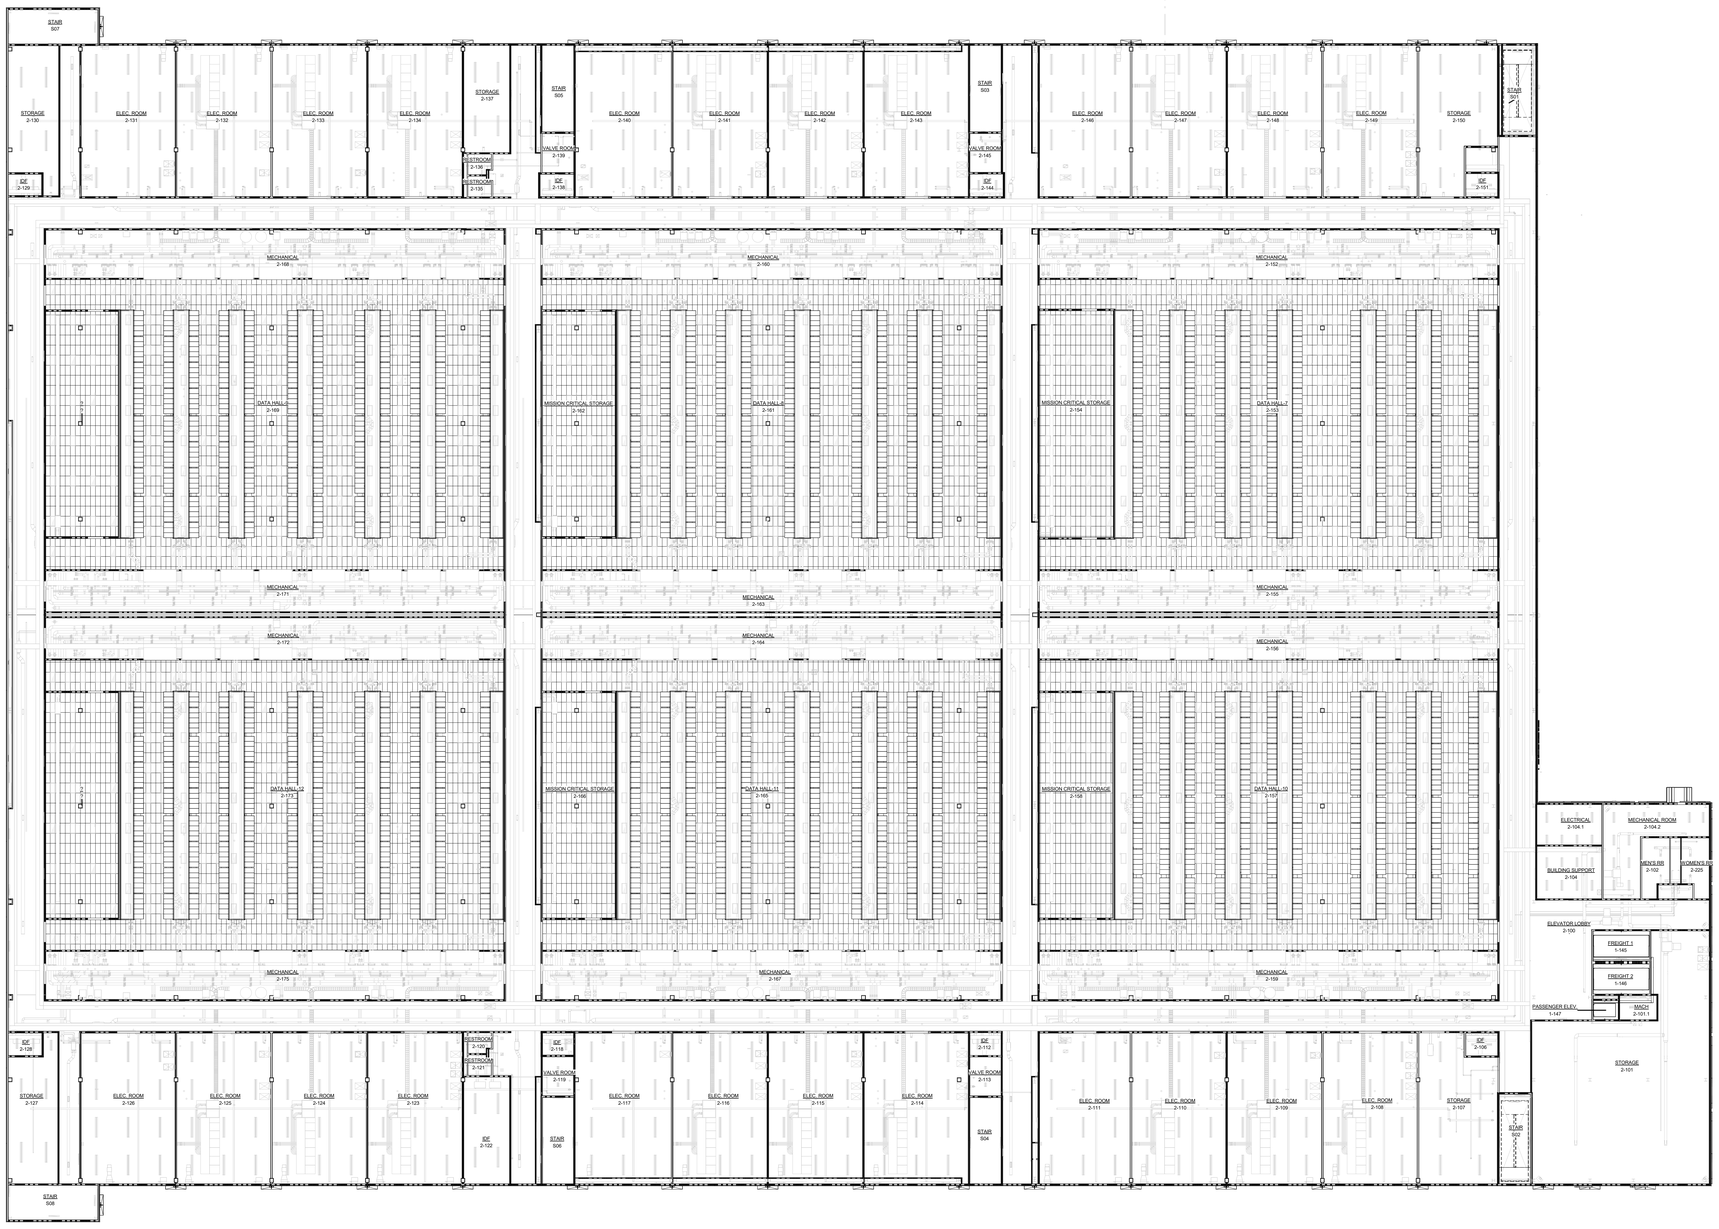

1 REFLECTED CEILING PLAN - LEVEL TWO - OVERALL
3/64" = 1'-0"

GENERAL RCP NOTES

1. THE ROOM FINISH SCHEDULE TYPICALLY INDICATES CEILING MATERIALS AND FINISHES. MATERIALS OR FINISHES THAT VARY WITHIN A ROOM WILL BE INDICATED ON THE RCP.
   R.C.P.'S WILL TYPICALLY INDICATE:
   A. LOCATIONS, DIMENSIONS AND HEIGHTS A.F.F. OR FURR DOWNS.
   B. VARYING CEILING MATERIALS AND THEIR LOCATIONS.
   C. HEIGHTS OF WALLS A.F.F. (FULL HEIGHT AND PARTIAL HEIGHT).
   D. REQUIRED FIRE-RATINGS OF WALLS.
   E. FINAL LOCATIONS OF CEILING MOUNTED FIXTURES/ DEVICES.
2. WHERE WALL TYPE FIRE-RATING DESIGNATIONS FROM THE FLOOR PLANS CONFLICT WITH THE FIRE-RATING DESIGNATIONS INDICATED ON THE RCP, THE MORE STRINGENT DESIGNATIONS SHALL APPLY.
3. PROVIDE ADDITIONAL SUPPORT FOR TRACK LIGHTING AS REQUIRED.
4. COORDINATE MEP / ETC. DRAWINGS FOR ALL FIXTURES/ DEVICES MOUNTED IN, ABOVE, OR HUNG FROM THE CEILING. FINAL FIXTURE/DEVICE LOCATIONS ARE DETERMINED BY THE ARCHITECTURAL RCP. WHERE CONDITIONS DIFFER SIGNIFICANTLY BETWEEN THE PLANS, REQUEST CLARIFICATION FROM THE ARCHITECT BEFORE PROCEEDING. WHERE FIXTURES/ DEVICES SHOWN OR SPECIFIED ON DRAWINGS OTHER THAN THE ARCHITECTURAL R.C.P.'S ARE VISIBLE AT THE CEILING PLANE, COORDINATE LOCATIONS WITH THE ARCHITECT.
5. ALL SUSPENDED FIXTURES SHALL MAINTAIN 10'-0" CLEARANCE A.F.F. TO LOWEST POINT OF FIXTURE, U.N.O.
6. DO NOT INSTALL CEILING GRID UNTIL WORK ABOVE CEILING IS COORDINATED AND INSTALLED WITHIN AVAILABLE PLENUM SPACE.
7. LOCATE CEILING MOUNTED FIXTURES/ DEVICES IN THE CENTERS OF FULL CEILING PANELS U.N.O.
8. LIGHT FIXTURES IN MECHANICAL AND EQUIPMENT ROOMS ARE SHOWN FOR QUANTITY ONLY. CONTRACTOR IS TO COORDINATE FIXTURE PLACEMENT WITH ALL MEP ITEMS AND SET FINAL FIXTURE LOCATIONS AS REQUIRED TO EVENLY AND FULLY LIGHT ACCESSIBLE AREAS OF THE ROOM WITH THE QUANTITY OF FIXTURES SHOWN.
9. PROJECTION SCREENS SHALL BE CEILING MOUNTED, CENTERED ABOVE MARKER BOARD, U.N.O.
10. GYP. CEILINGS AND BULKHEADS SHALL BE PAINTED PER FINISH PLANS, U.N.O.
11. ACCENT PAINT ON GYP. BOARD BULKHEADS SHALL BE ON BOTTOM AND SIDES OF BULKHEAD.
12. ALL INTERIOR PARTITIONS SHALL BE TO DECK, U.N.O.

RCP LEGEND

2X2 LAY-IN CEILING	GYP. BD. CEILING
ES EXPOSED STRUCTURE	CLG MOUNTED CURTAIN TRACK
2X2 LAY-IN INDIRECT FIXTURE	2X4 LAY-IN INDIRECT FIXTURE
1X4 LAY-IN INDIRECT FIXTURE	RECESSED LIGHT FIXTURE
2X2 LAY-IN PARABOLIC FIXTURE	2X4 LAY-IN PARABOLIC FIXTURE
1X4 HUNG PARABOLIC STRIP	RECESSED WALLWASHER
2X2 LAY-IN LENS FIXTURE	2X4 LAY-IN LENS FIXTURE
1X4 LAY-IN LENS FIXTURE	HANGING PENDANT LIGHTING FIXTURE
WALL SCONCE TOP @ 7' - 2" A.F.F.	COVE LIGHTING
1' - 0" FINISHED CEILING HEIGHT A.F.F. ACT-1	SUPPLY AIR DIFFUSER
RETURN AIR DIFFUSER	EMERGENCY EXIT FIXTURE
CEILING SPEAKER	

FIRE & SMOKE WALL LEGEND

CODE REQUIRED:
*INDICATED IN COLOR

- UNRATED ASSEMBLY
- 1 HOUR RATED ASSEMBLY
- 2 HOUR RATED ASSEMBLY
- 2 HOUR RATED INTUMESCENT COATING

serverfarm
CORGAN
TGRWA STRUCTURAL ENGINEERS
kW Mission Critical Engineering Member of WSP
EP ENGINEERING PLUS
Kimley»Horn

ISSUES		
1	11/12/2025	CONCEPTUAL
2	12/12/2025	SCHEMATIC DESIGN
3	12/17/2025	STILL MILL ORDER
4	01/23/2026	DESIGN DEVELOPMENT
5		
6		
7		
8		
9		
10		
11		
12		
13		

REVISIONS		

NOT FOR CONSTRUCTION

This document is incomplete and may not be used for regulatory approval, permit or construction.
Date of issue:
01/23/2026

ARK01
DESIGN DEVELOPMENT
CLARKSVILLE, AR 72830

L	K	J
G	E	C	A
H	F	D	B
P	N	M

REFLECTED CEILING PLAN - LEVEL TWO - OVERALL

JOB 25864
SHEET
A03-02

1/23/2026 2:39:49 PM A03-02 REFLECTED CEILING PLAN - LEVEL TWO - OVERALL