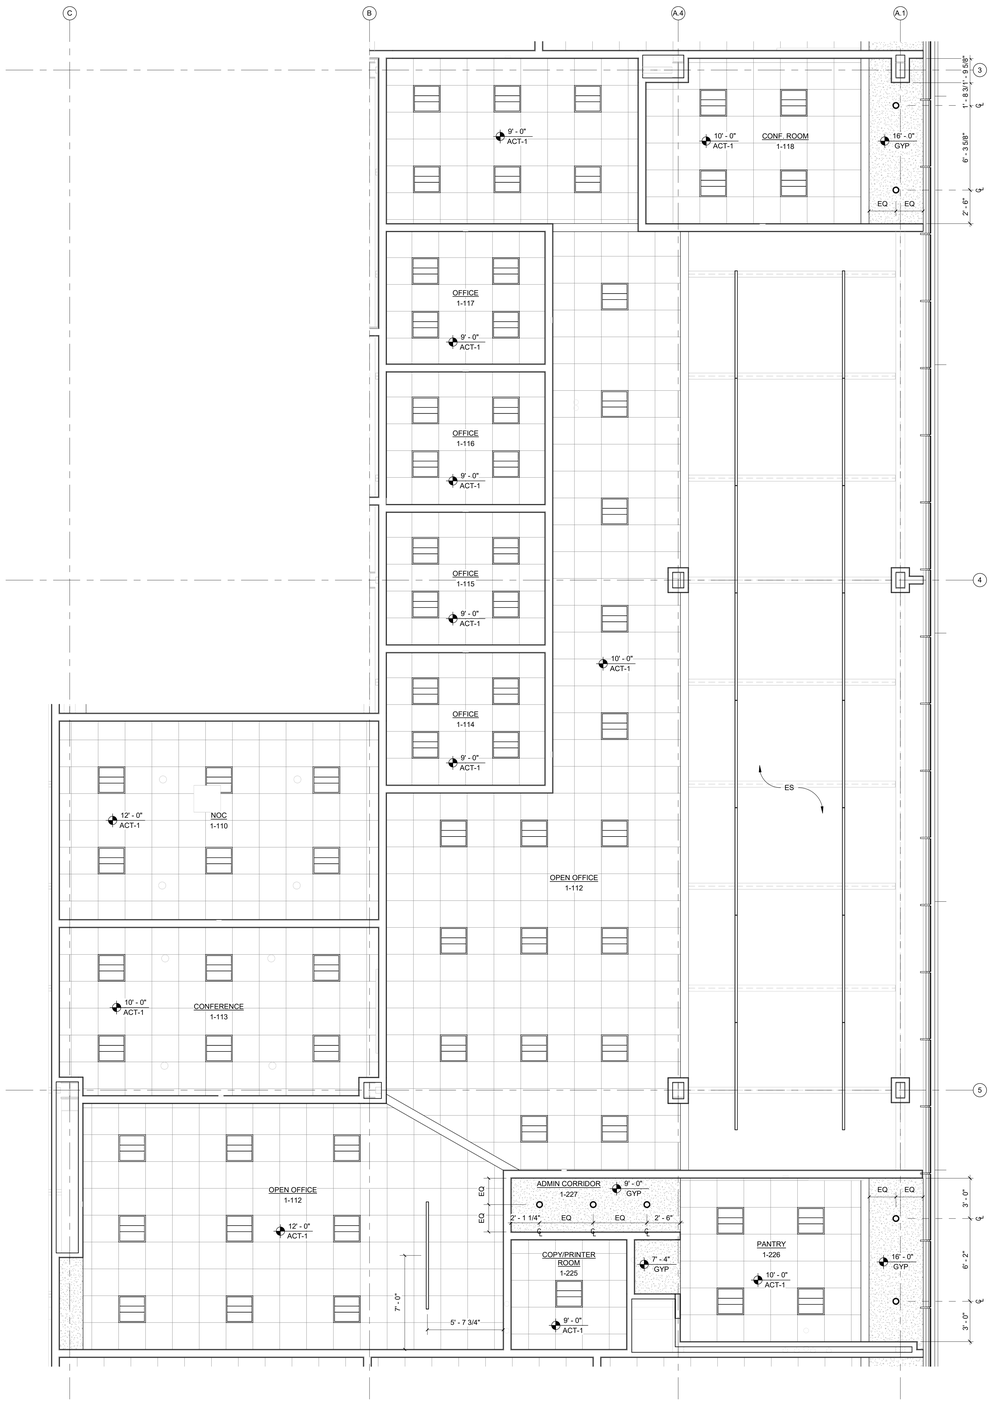

2 ENLARGED RCP - OPEN OFFICE
1/4" = 1'-0"

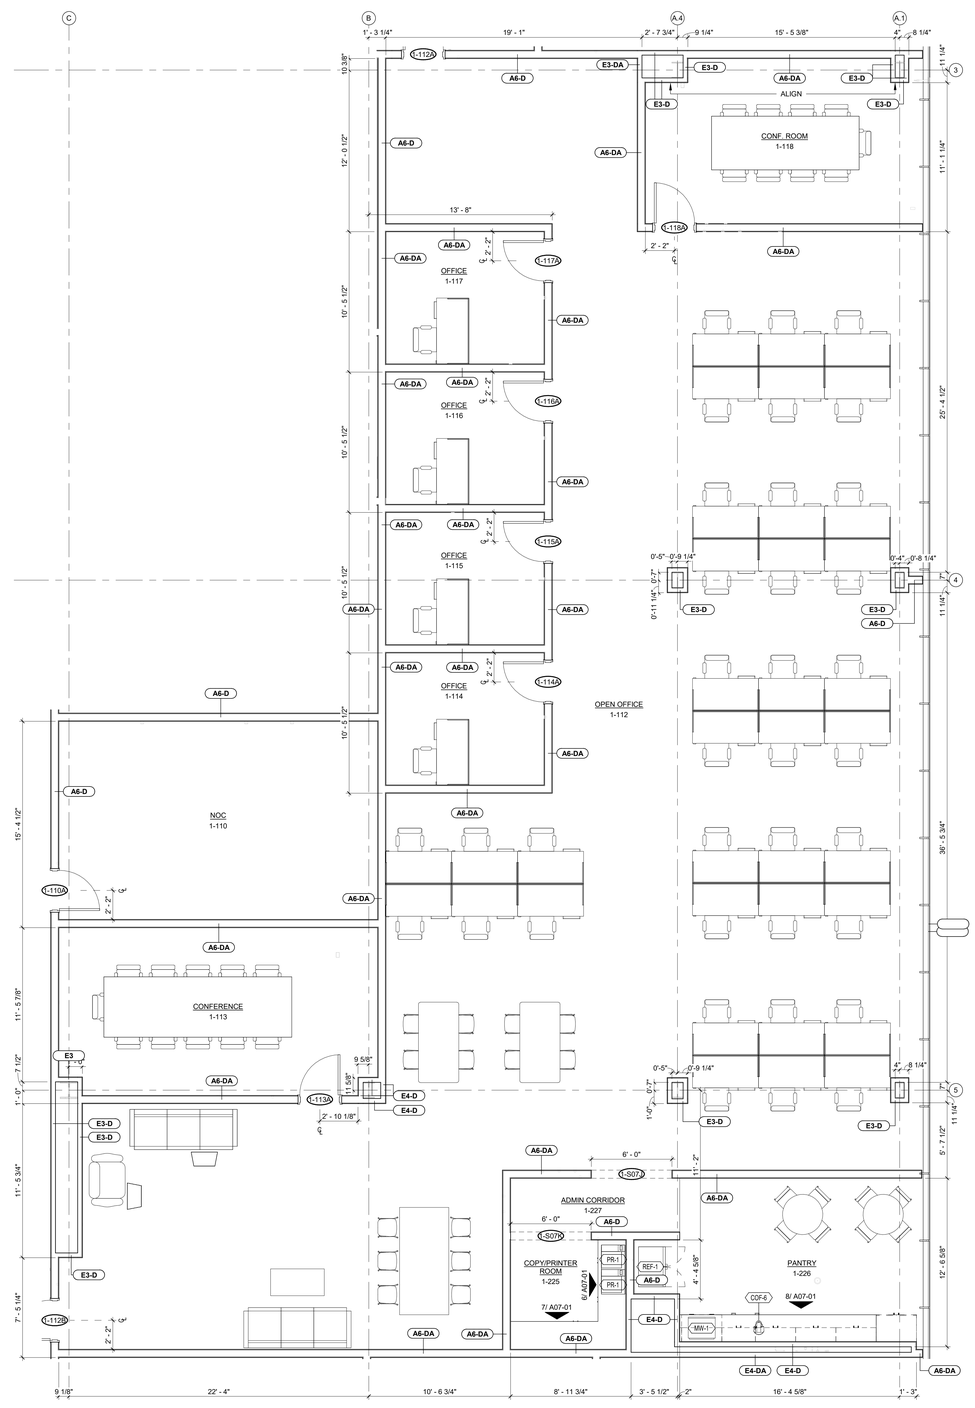

1 ENLARGED PLAN - LEVEL ONE - OPEN OFFICE
1/4" = 1'-0"

serverfarm
CORGAN
TGRWA
STRUCTURAL ENGINEERS
kW Mission Critical Engineering
Member of WSP
EP ENGINEERING PLUS
Kimley»Horn

	ISSUES	
1	11/12/2025	CONCEPTUAL
2	12/12/2025	SCHEMATIC DESIGN
3	12/17/2025	STILL MILL ORDER
4	01/23/2026	DESIGN DEVELOPMENT
5		
6		
7		
8		
9		
10		
11		
12		
13		

	REVISIONS	

NOT FOR CONSTRUCTION

This document is incomplete and may not be used for regulatory approval, permit or construction.
Date of issue:
01/23/2026

ARK01
DESIGN DEVELOPMENT

CLARKSVILLE, AR 72830

ENLARGED PLANS

JOB 25864
SHEET
A04-03

1/23/2026 2:40:52 PM A04-03 ENLARGED PLANS