ASSEMBLY SCHEDULE					
I.D.	ASSEMBLY	MANUFACTURER	PRODUCT	FINISH	NOTES
IMP-1	INSULATED METAL PANEL	KINGSPAN	OPTIMO	REDWOOD	INSTALL HORIZONTAL REFER ELEVATIONS
IMP-2	INSULATED METAL PANEL	KINGSPAN	SHADOWLINE	DOVE GRAY	INSTALL HORIZONTAL REFER ELEVATIONS
IMP-3	INSULATED METAL PANEL	KINGSPAN	SHADOWLINE	TBD	INSTALL HORIZONTAL REFER ELEVATIONS
FIN-1	ACCENT FIN	KINGSPAN	SABER	TO MATCH IMP-2	INSTALL PER MANUFACTURER
SCR-1	SCREEN WALL	TBD	TBD	TBD	

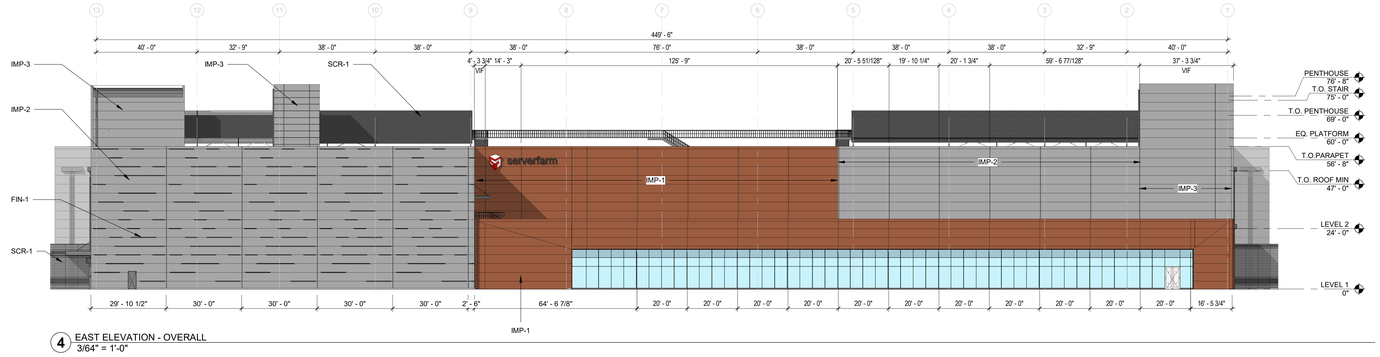

4 EAST ELEVATION - OVERALL
3/64" = 1'-0"

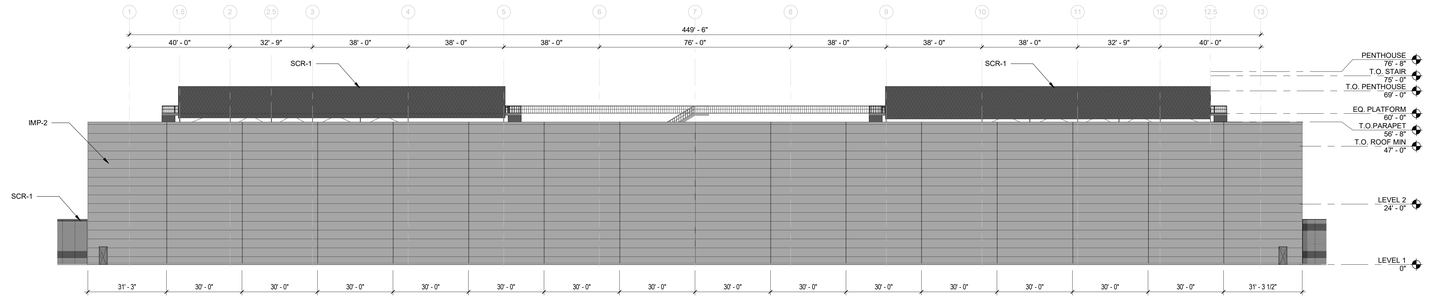

3 WEST ELEVATION - OVERALL
3/64" = 1'-0"

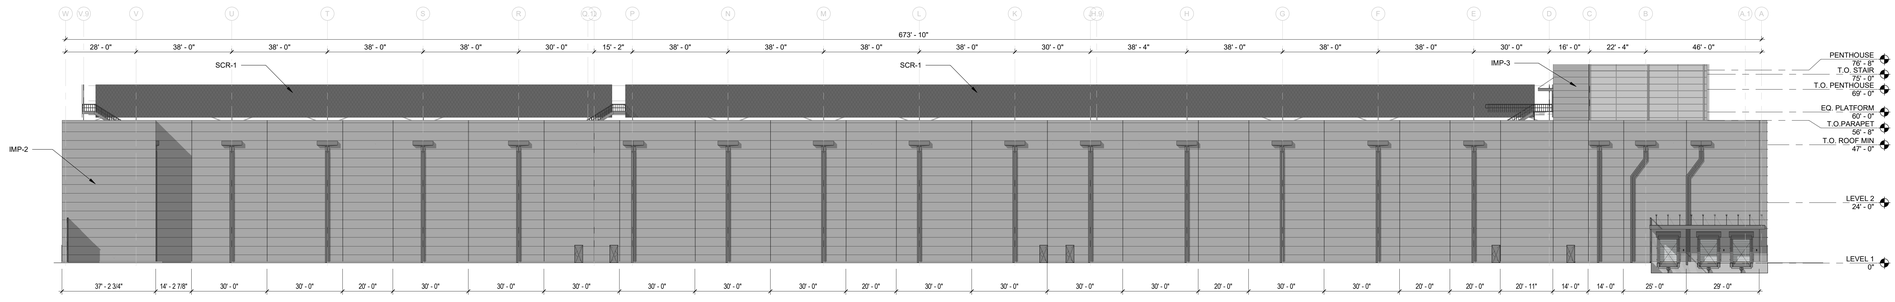

2 SOUTH ELEVATION
3/64" = 1'-0"

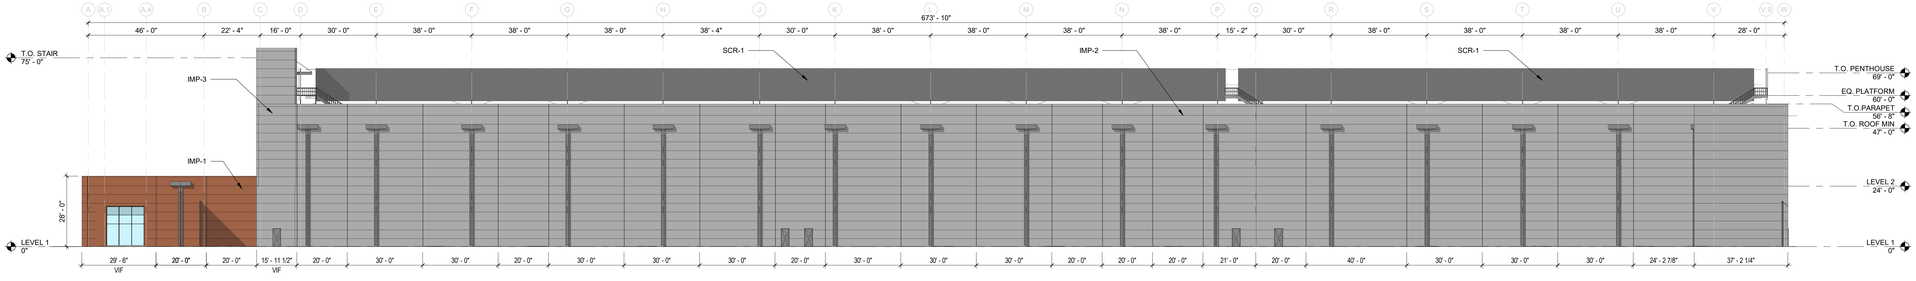

1 NORTH ELEVATION
3/64" = 1'-0"

serverfarm
CORGAN
TGRWA STRUCTURAL ENGINEERS
kW Mission Critical Engineering Member of WSP
EP ENGINEERING PLUS
Kimley»Horn

ISSUES		
1	11/12/2025	CONCEPTUAL
2	12/12/2025	SCHEMATIC DESIGN
3	12/17/2025	STILL MILL ORDER
4	01/23/2026	DESIGN DEVELOPMENT
5		
6		
7		
8		
9		
10		
11		
12		
13		

REVISIONS

NOT FOR CONSTRUCTION

This document is incomplete and may not be used for regulatory approval, permit or construction.
Date of issue:
01/23/2026

ARK01
DESIGN DEVELOPMENT
CLARKSVILLE, AR 72830

EXTERIOR ELEVATIONS

JOB 25864
SHEET
A05-01

1/23/2026 3:57:36 PM A05-01 EXTERIOR ELEVATIONS