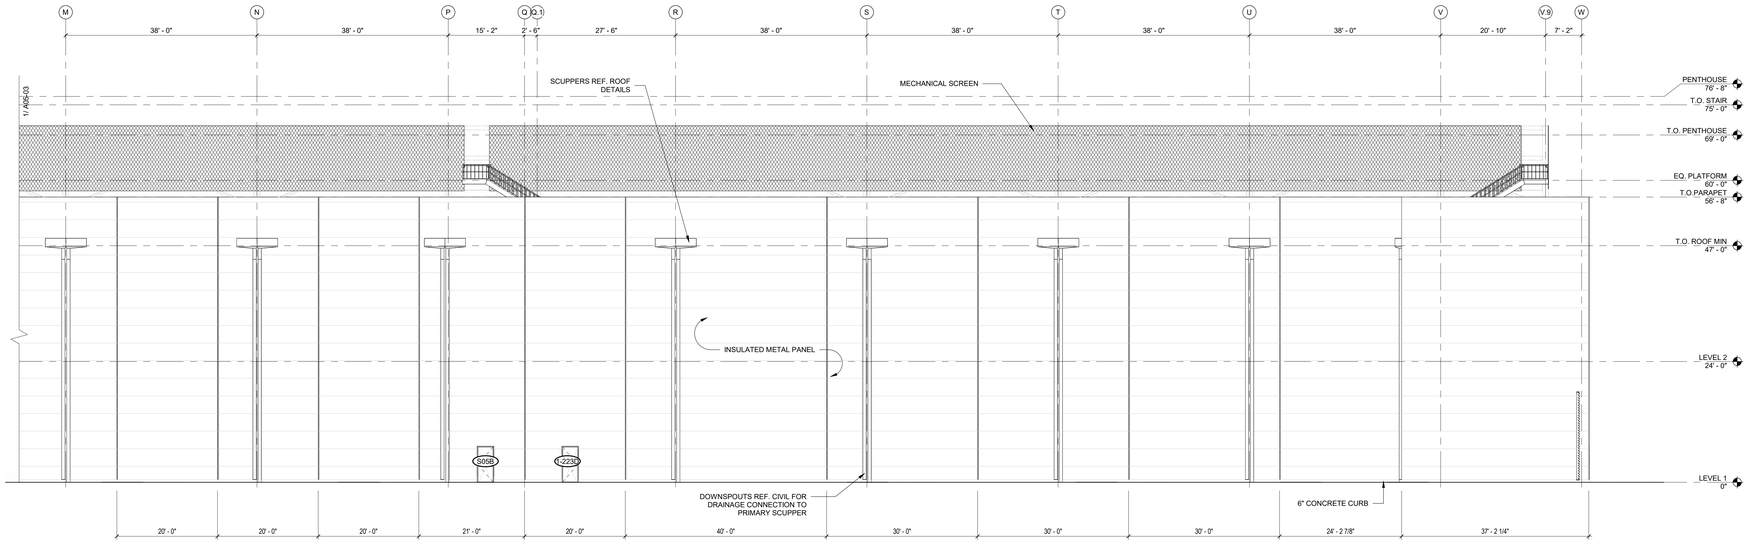

2 EXTERIOR - NORTH ELEVATION
3/32" = 1'-0"

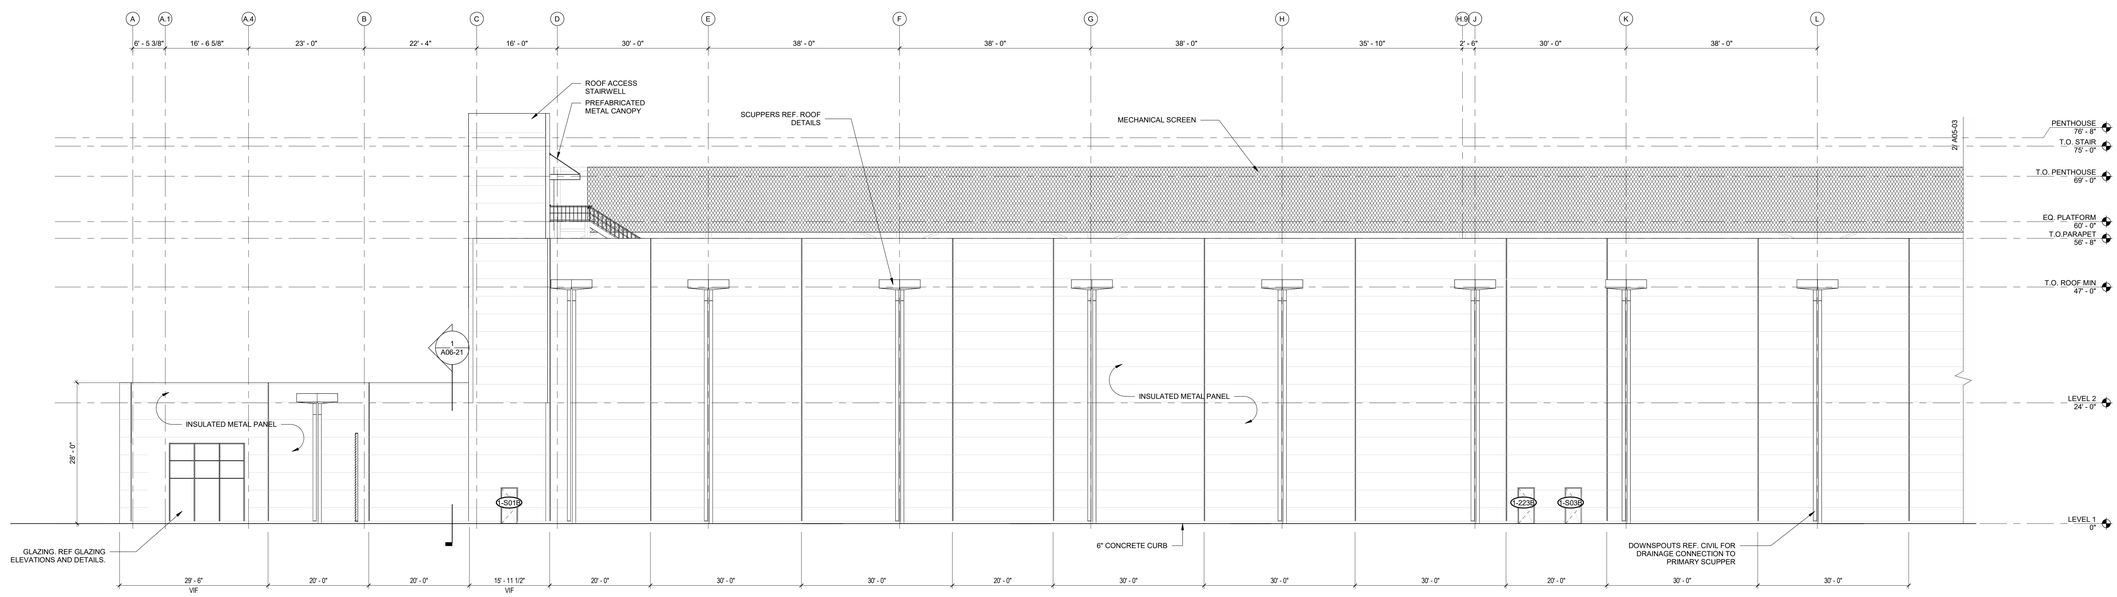

1 EXTERIOR - NORTH ELEVATION
3/32" = 1'-0"

serverfarm

CORGAN

TGRWA
STRUCTURAL ENGINEERS

kW Mission Critical Engineering
Member of WSP

EP ENGINEERING PLUS

Kimley»Horn

ISSUES		
1	11/12/2025	CONCEPTUAL
2	12/12/2025	SCHEMATIC DESIGN
3	12/17/2025	STILL MILL ORDER
4	01/23/2026	DESIGN DEVELOPMENT
5		
6		
7		
8		
9		
10		
11		
12		
13		

REVISIONS		

NOT FOR CONSTRUCTION

This document is incomplete and may not be used for regulatory approval, permit or construction.

Date of issue:
01/23/2026

ARK01
DESIGN DEVELOPMENT

CLARKSVILLE, AR 72830

ENLARGED EXTERIOR ELEVATIONS

JOB 25864

SHEET

A05-03

1/23/2026 2:43:14 PM A05-03 ENLARGED EXTERIOR ELEVATIONS