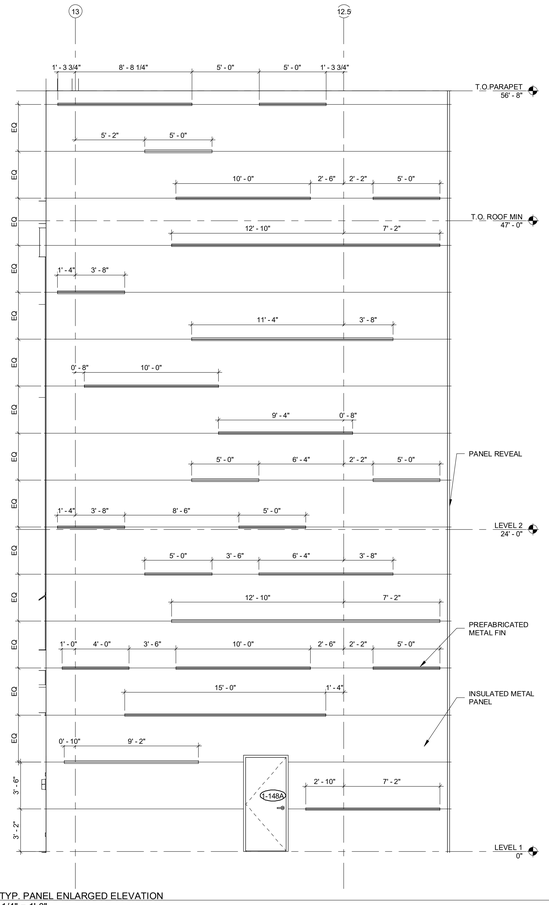

3 TYP. PANEL ENLARGED ELEVATION
1/4" = 1'-0"

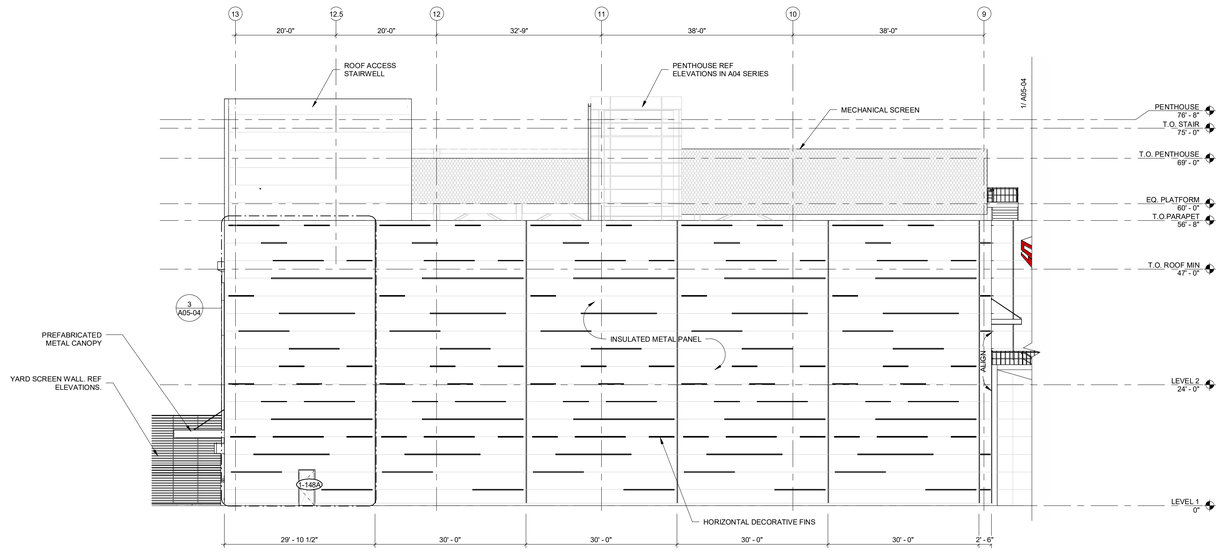

2 EAST ELEVATION
3/32" = 1'-0"

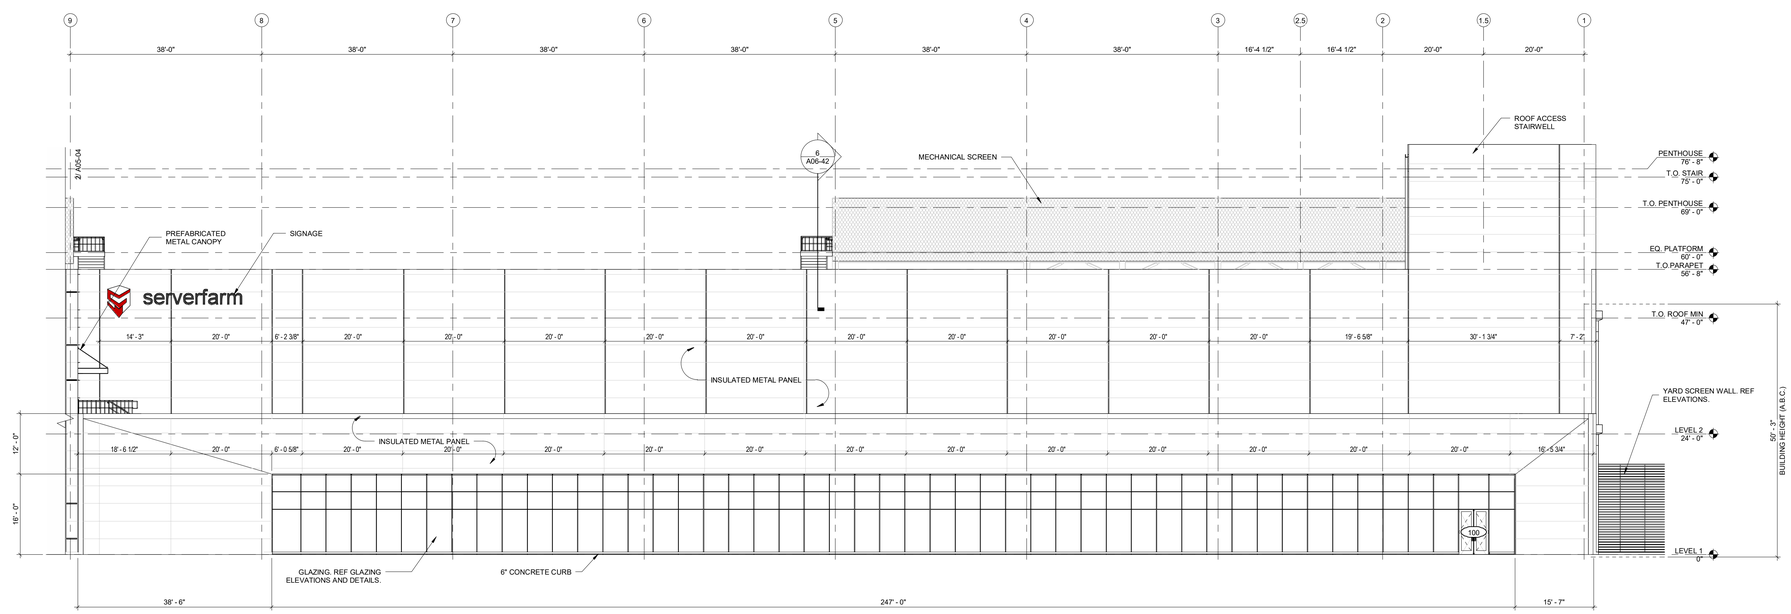

1 ADMIN ENLARGED ELEVATION
3/32" = 1'-0"

serverfarm

CORGAN

TGRWA
STRUCTURAL ENGINEERS

kW Mission Critical Engineering
Member of WSP

EP ENGINEERING PLUS

Kimley»Horn

ISSUES		
1	11/12/2025	CONCEPTUAL
2	12/12/2025	SCHEMATIC DESIGN
3	12/17/2025	STILL MILL ORDER
4	01/23/2026	DESIGN DEVELOPMENT
5		
6		
7		
8		
9		
10		
11		
12		
13		

REVISIONS		

NOT FOR CONSTRUCTION

This document is incomplete and may not be used for regulatory approval, permit or construction.

Date of issue:
01/23/2026

ARK01
DESIGN DEVELOPMENT

CLARKSVILLE, AR 72830

ENLARGED
EXTERIOR
ELEVATIONS

JOB 25864

SHEET

A05-04

1/23/2026 3:45:55 PM A05-04 ENLARGED EXTERIOR ELEVATIONS