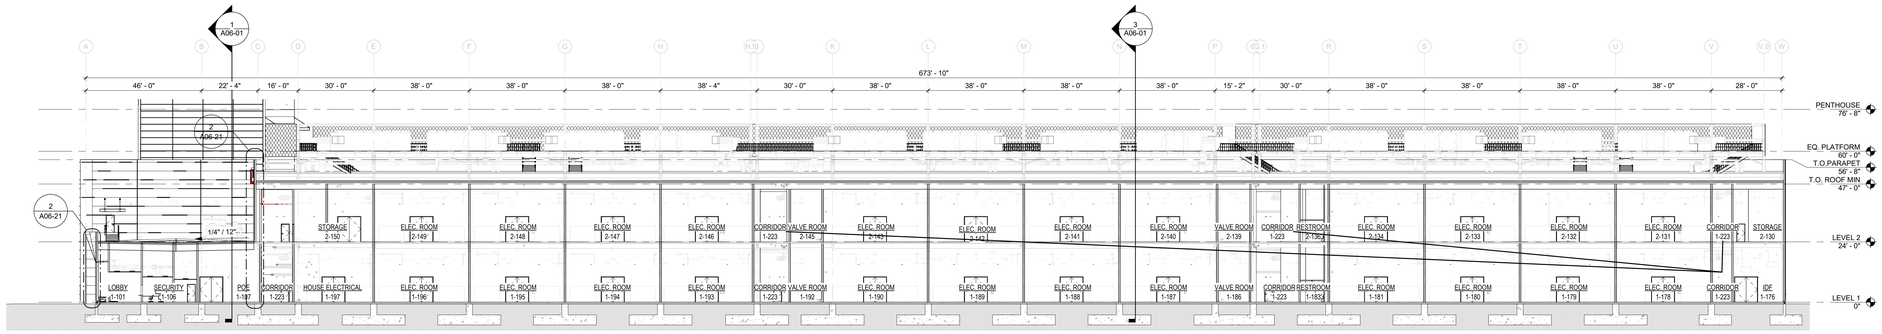

4 BUILDING SECTION - ELECTRICAL ROOMS
3/64" = 1'-0"

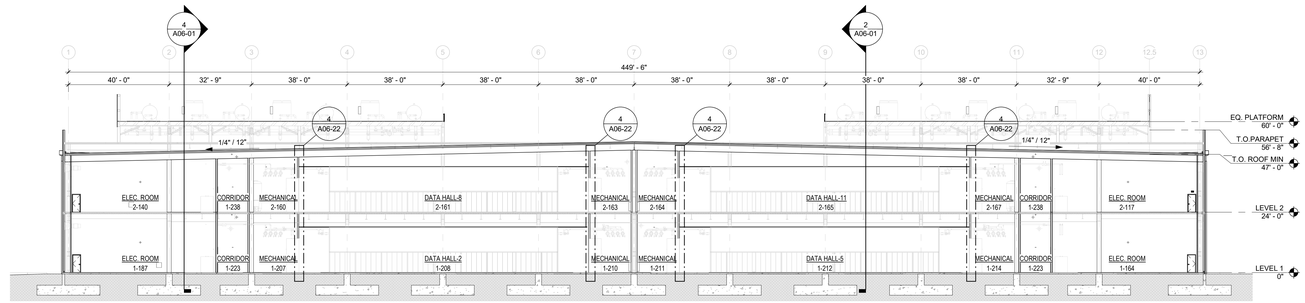

3 BUILDING SECTION - DATA HALLS
3/64" = 1'-0"

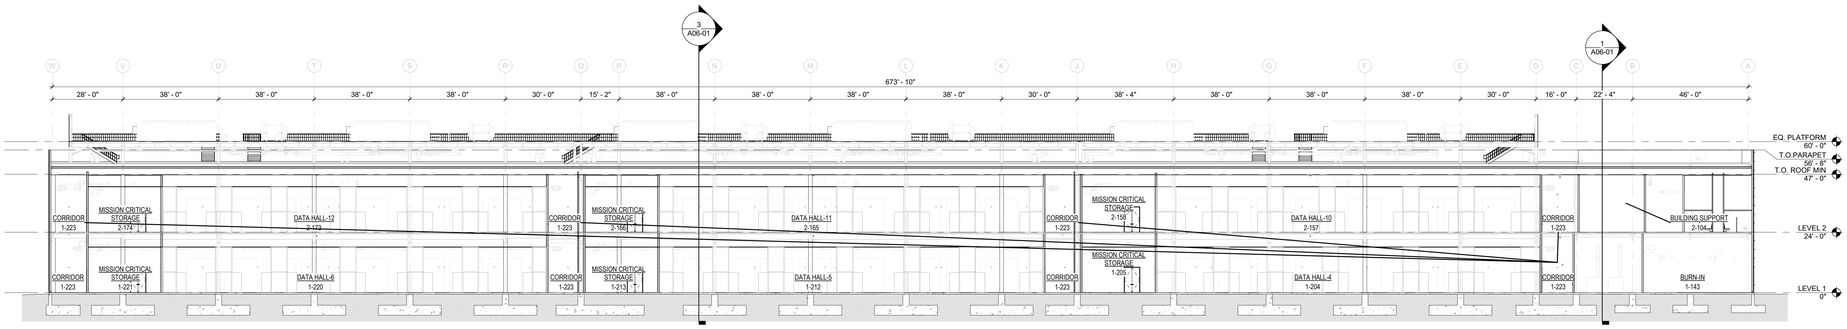

2 BUILDING SECTION - DATA HALLS
3/64" = 1'-0"

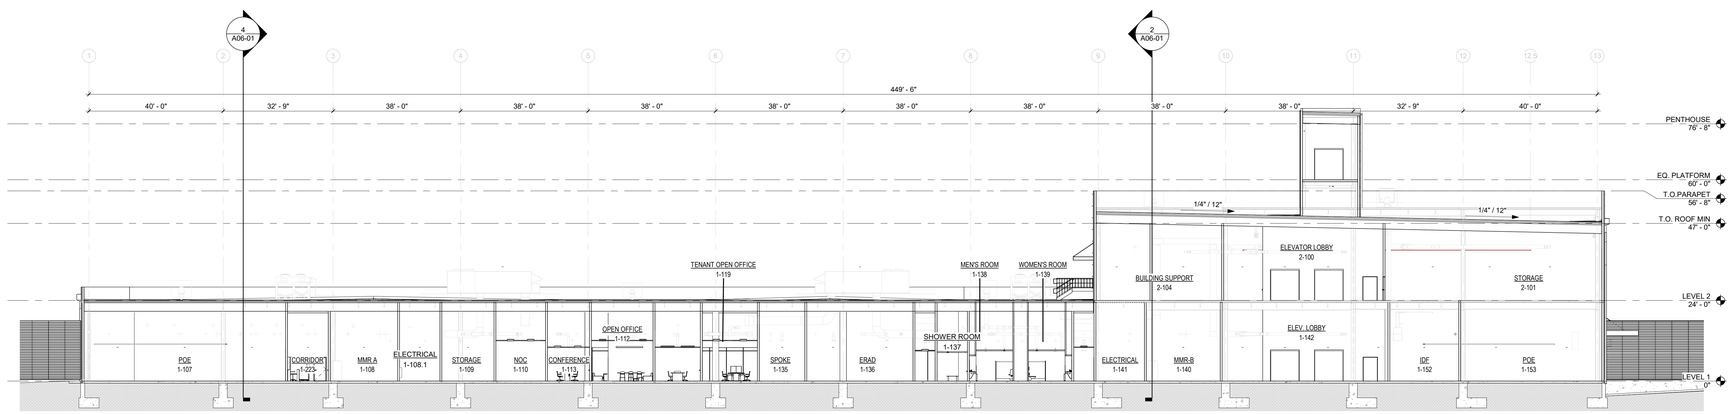

1 BUILDING SECTION - ADMIN
1/16" = 1'-0"

serverfarm
CORGAN
TGRWA STRUCTURAL ENGINEERS
kW Mission Critical Engineering Member of WSP
EP ENGINEERING PLUS
Kimley»Horn

ISSUES		
1	11/12/2025	CONCEPTUAL
2	12/12/2025	SCHEMATIC DESIGN
3	12/17/2025	STILL MILL ORDER
4	01/23/2026	DESIGN DEVELOPMENT
5		
6		
7		
8		
9		
10		
11		
12		
13		

REVISIONS

NOT FOR CONSTRUCTION

This document is incomplete and may not be used for regulatory approval, permit or construction.
Date of issue:
01/23/2026

ARK01
DESIGN DEVELOPMENT
CLARKSVILLE, AR 72830

BUILDING SECTIONS

JOB 25864
SHEET
A06-01

1/23/2026 2:43:51 PM A06-01 BUILDING SECTIONS