## GENERAL NOTES

1. OVERALL PLAN FOR REFERENCE ONLY. REFER TO SEGMENT SHEETS FOR ADDITIONAL INFORMATION.

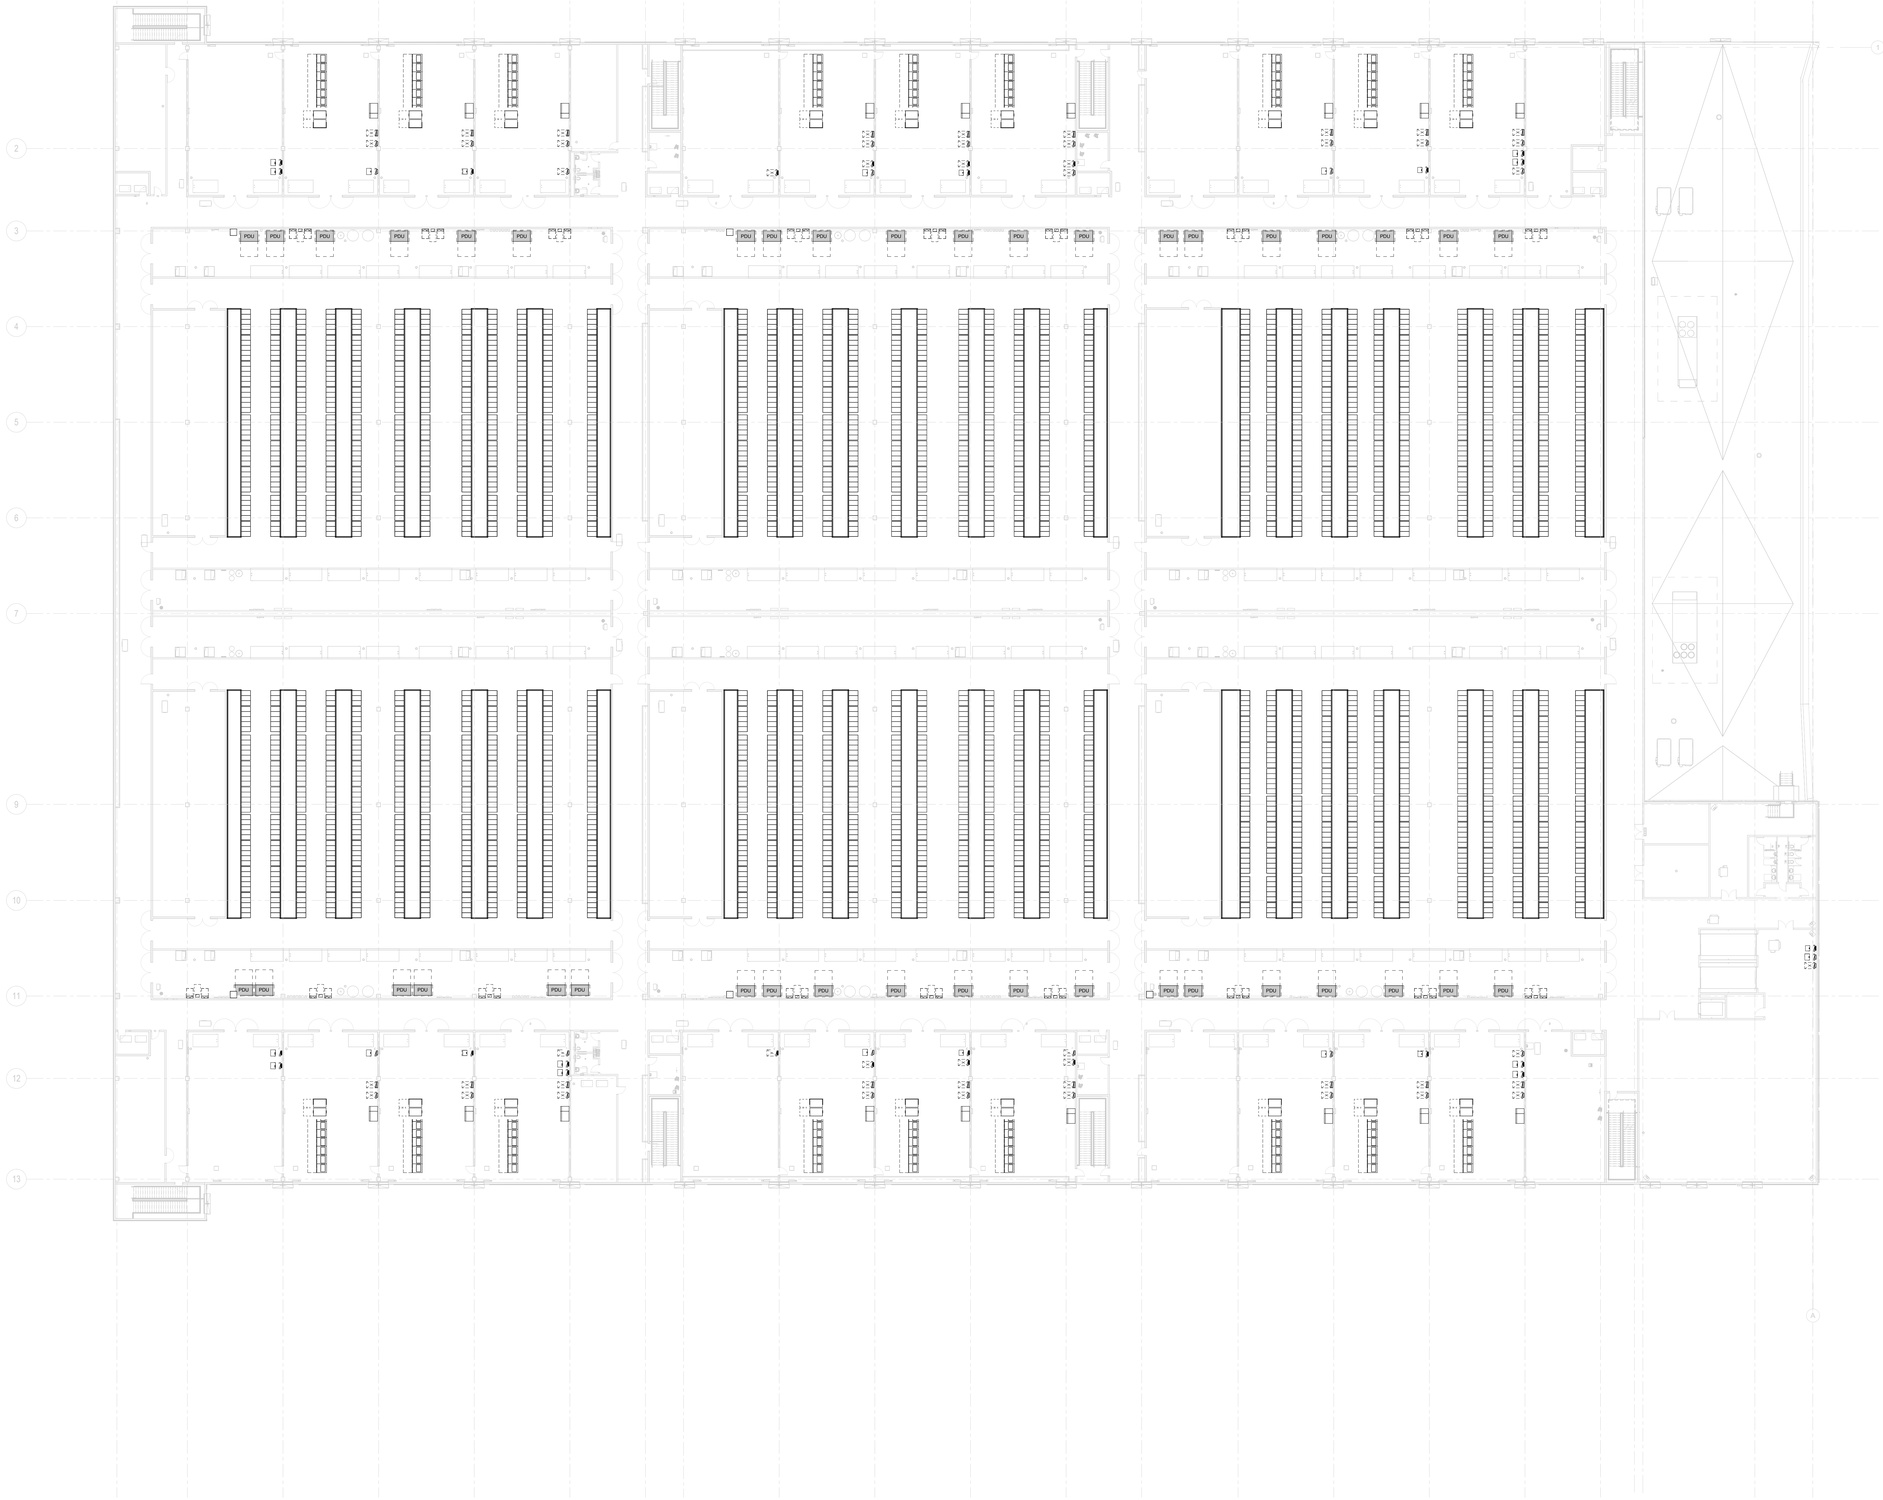


serverfarm

CORGAN

TGRWA
STRUCTURAL ENGINEERS

kW Mission Critical Engineering
Member of WSP

EP ENGINEERING PLUS

Kimley»Horn

| ISSUES | | |
|---|---|---|
| 1 | 11/12/2025 | CONCEPTUAL DESIGN |
| 2 | 12/12/2025 | SCHEMATIC DESIGN |
| 3 | 12/17/2025 | STEEL MILL ORDER |
| 4 | 1/23/2026 | DESIGN DEVELOPMENT |

| REVISIONS | | |
|---|---|---|


kW Mission Critical Engineering
Contact: David Adams Phone: 703.926.0715
Engineer: Matthew Fagert
License #: 123456 Exp. Date: 00/00/0000


NOT FOR CONSTRUCTION

Date: 00/00/0000

SERVERFARM

Clarksville, AR

| | | |
|---|---|---|
| L | K | J |
| G | E | C | A |
| H | F | D | B |
| P | N | M |

LEVEL 2 - POWER PLAN - OVERALL

**JOB** US0049903.5614
**SHEET**

E02-02

1/23/2026 4:00:16 PM E02-02 LEVEL 2 - POWER PLAN - OVERALL