GENERAL NOTES
1. OVERALL PLAN FOR REFERENCE ONLY. REFER TO SEGMENT SHEETS FOR ADDITIONAL INFORMATION.

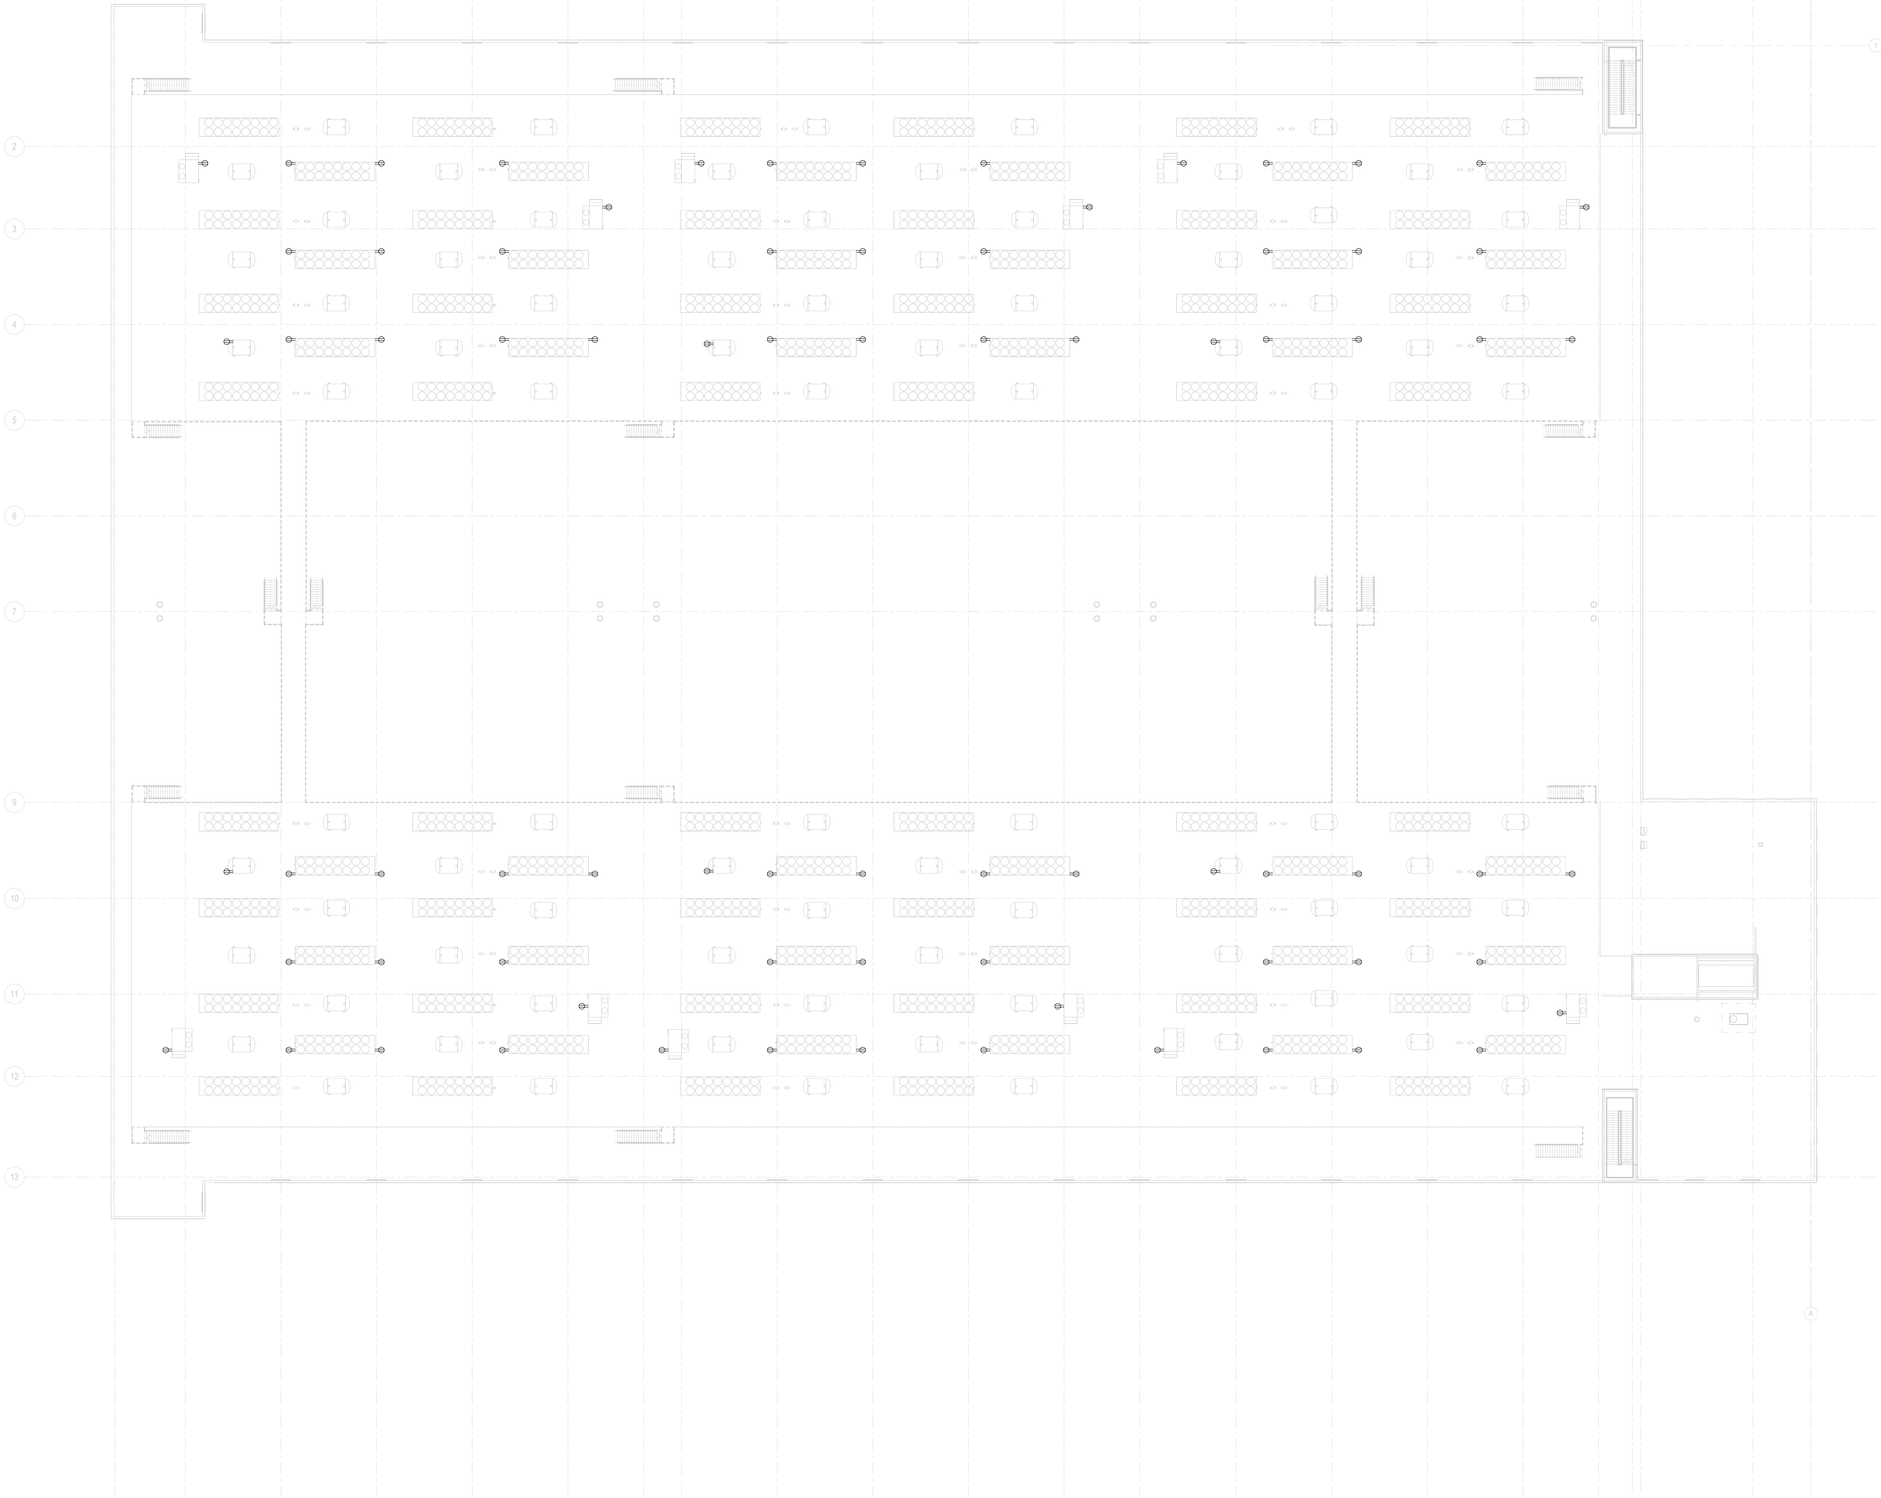

serverfarm

CORGAN

TGRWA
STRUCTURAL ENGINEERS

kW Mission Critical Engineering
Member of WSP

EP ENGINEERING PLUS

Kimley»Horn

ISSUES		
1	11/12/2025	CONCEPTUAL DESIGN
2	12/12/2025	SCHEMATIC DESIGN
3	12/17/2025	STEEL MILL ORDER
4	1/23/2026	DESIGN DEVELOPMENT

REVISIONS		

kW Mission Critical Engineering
Contact: David Adams Phone: 703.926.0715
Engineer: Matthew Fagert
License #: 123456 Exp. Date: 00/00/0000

NOT FOR CONSTRUCTION

Date: 00/00/0000

SERVERFARM

Clarksville, AR

L	K	J
G	E	C	A
H	F	D	B
P	N	M

EQUIPMENT PLATFORM - POWER PLAN - OVERALL

JOB US0049903.5614
SHEET

E02-04

1/23/2026 4:02:05 PM E02-04 EQUIPMENT PLATFORM - POWER PLAN - OVERALL