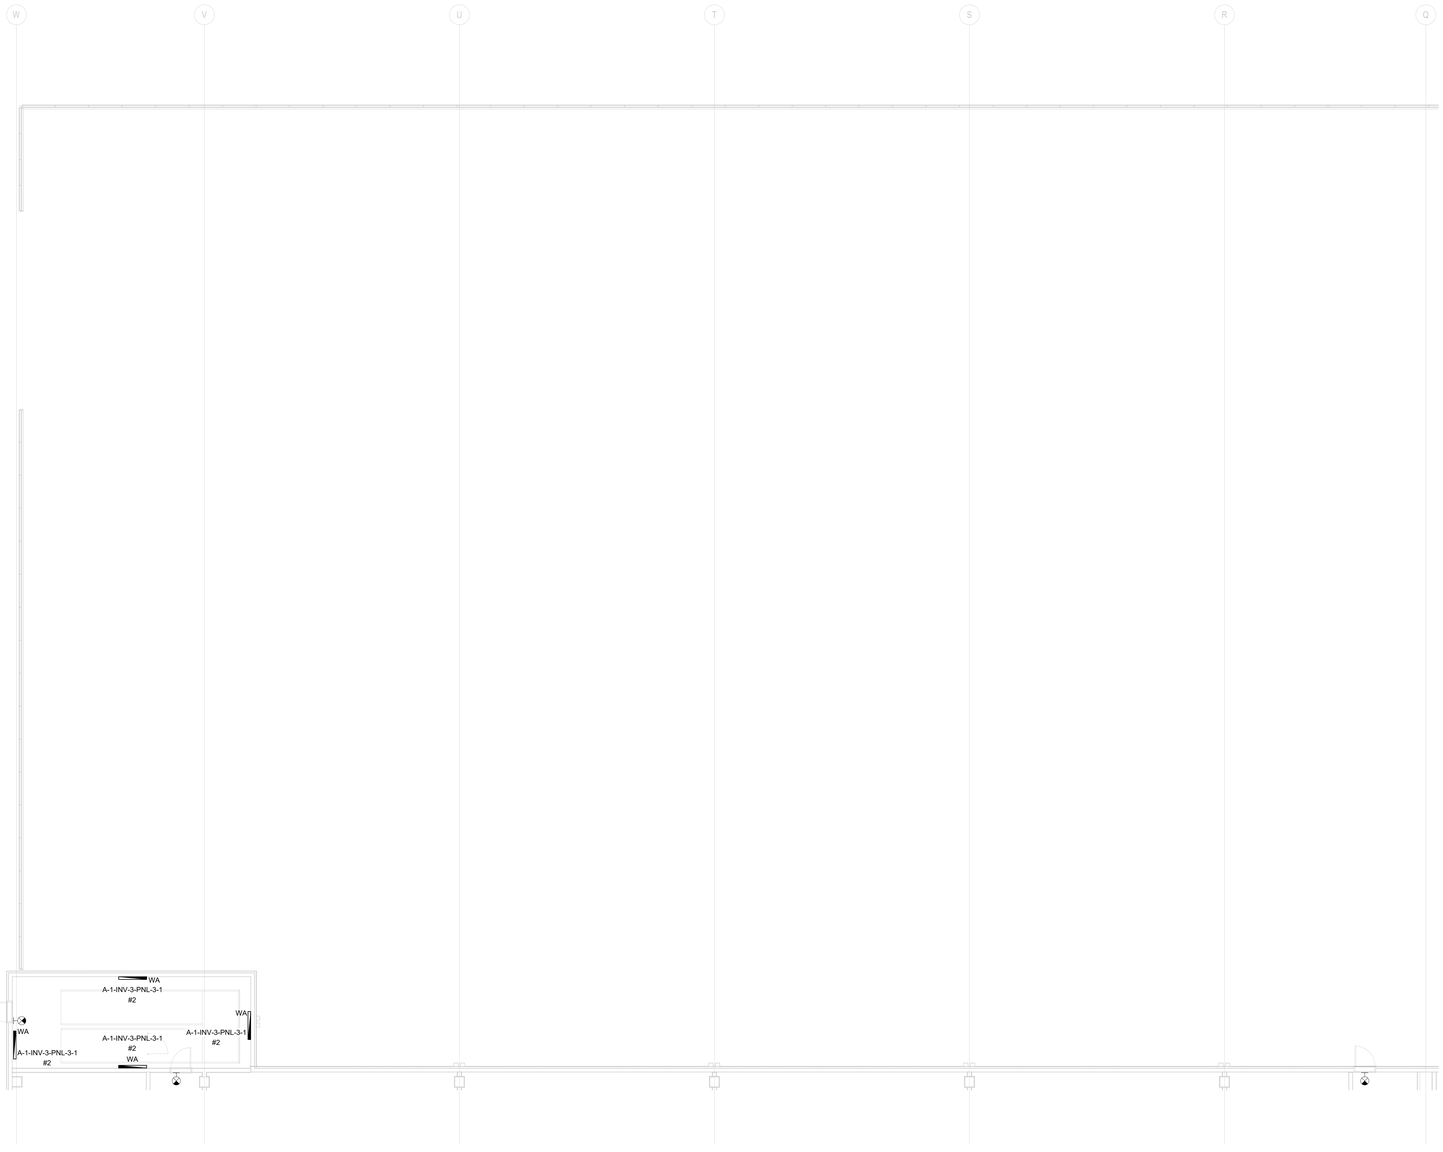

GENERAL NOTES

1. REFER TO SHEET E00-00 FOR ELECTRICAL SYMBOLS AND ELECTRICAL NOTES APPEARING ON THIS SHEET, LIGHTING FIXTURE SPECIFICATION SECTION 265100 AND LIGHTING FIXTURE CUTSHEET PACKAGE FOR SPECIFICATION INFORMATION.
2. REFER TO SHEET E04-50 FOR LUMINAIRE SCHEDULE AND LIGHTING DETAILS.
3. REFER TO AND COORDINATE WITH ARCHITECTURAL PLANS, ELEVATIONS, AND DETAILS FOR EXACT LOCATIONS OF ALL LIGHTING FIXTURES AND DEVICES SHOWN.
4. SEE ARCHITECTURAL PLANS FOR EXACT LOCATIONS OF LIGHT FIXTURES AND ASSOCIATED ELECTRICAL DEVICES.
5. COORDINATE AND INSTALL POWER WIRING AND CONDUIT TO EXIT SIGNS FROM THE NEAREST LOCAL EMERGENCY LIGHTING CIRCUIT, AHEAD OF SWITCHING DEVICES.
6. COORDINATE LIGHTING CONTROL DEVICE LOCATIONS WITH OTHER TRADES PRIOR TO ROUGH IN.
7. INSTALL FLEXIBLE CONNECTIONS IN RUNS OF RACEWAYS, CABLES, WIREWAYS CABLE TRAYS AND BUSWAYS WHERE THEY CROSS EXPANSION JOINTS, SEISMIC JOINTS, OR ARE SUBJECT TO STRUCTURAL DEFLECTIONS OR BUILDING DRIFT. PROVIDE FLEXIBLE CONNECTIONS WHERE DIFFERENT STRUCTURAL ELEMENTS SUPPORT ADJACENT SECTIONS OF RACEMAY AND WHERE RACEWAYS TERMINATE TO COUPMENT ANCHORED OR SUPPORTED TO A DIFFERENT STRUCTURAL ELEMENT. CONTRACTOR SHALL COORDINATE WITH STRUCTURAL AND/OR ARCHITECTURAL DRAWINGS TO PROVIDE THE REQUIRED FLEXIBLE CONNECTION. REFER TO STRUCTURAL DRAWINGS FOR EXPANSION JOINT LOCATIONS AND REQUIREMENTS VERIFY EXACT CELING CONSTRUCTION WITH ARCHITECTURAL REFLECTED CEILING PLAN AND PROVIDE LIGHTING FIXTURES WITH ALL NECESSARY MOUNTING HARDWARE.
8. CENTER RECESSED CAN LIGHT FIXTURES IN CEILING LAY IN GRID.
9. WIRE LIGHTING TO SWITCH SHOWN WITHIN THE SAME SPACE UNLESS OTHERWISE NOTED.
10. ALL FIXTURES WITH HATCH ARE ON EM AND ALL FIXTURES IN STAIR ARE ALSO ON EM.

serverfarm

CORGAN

TGRWA
STRUCTURAL ENGINEERS

kW Mission Critical Engineering
Member of WSP

EP ENGINEERING PLUS

Kimley»Horn

ISSUES

1	11/12/2025	CONCEPTUAL DESIGN
2	12/12/2025	SCHEMATIC DESIGN
3	12/17/2025	STEEL MILL ORDER
4	1/23/2026	DESIGN DEVELOPMENT

REVISIONS

kW Mission Critical Engineering
Contact: David Adams Phone: 703.926.0715
Engineer: Matthew Fagert
License #: 123456 Exp. Date: 00/00/0000

NOT FOR CONSTRUCTION

Date: 00/00/0000

SERVERFARM

Clarksville, AR

L	K	J	
G	E	C	A
H	F	D	B
P	N	M	

LEVEL 1 - LIGHTING PLAN - SEGMENT L

JOB US0049903.5614
SHEET

E04-01L