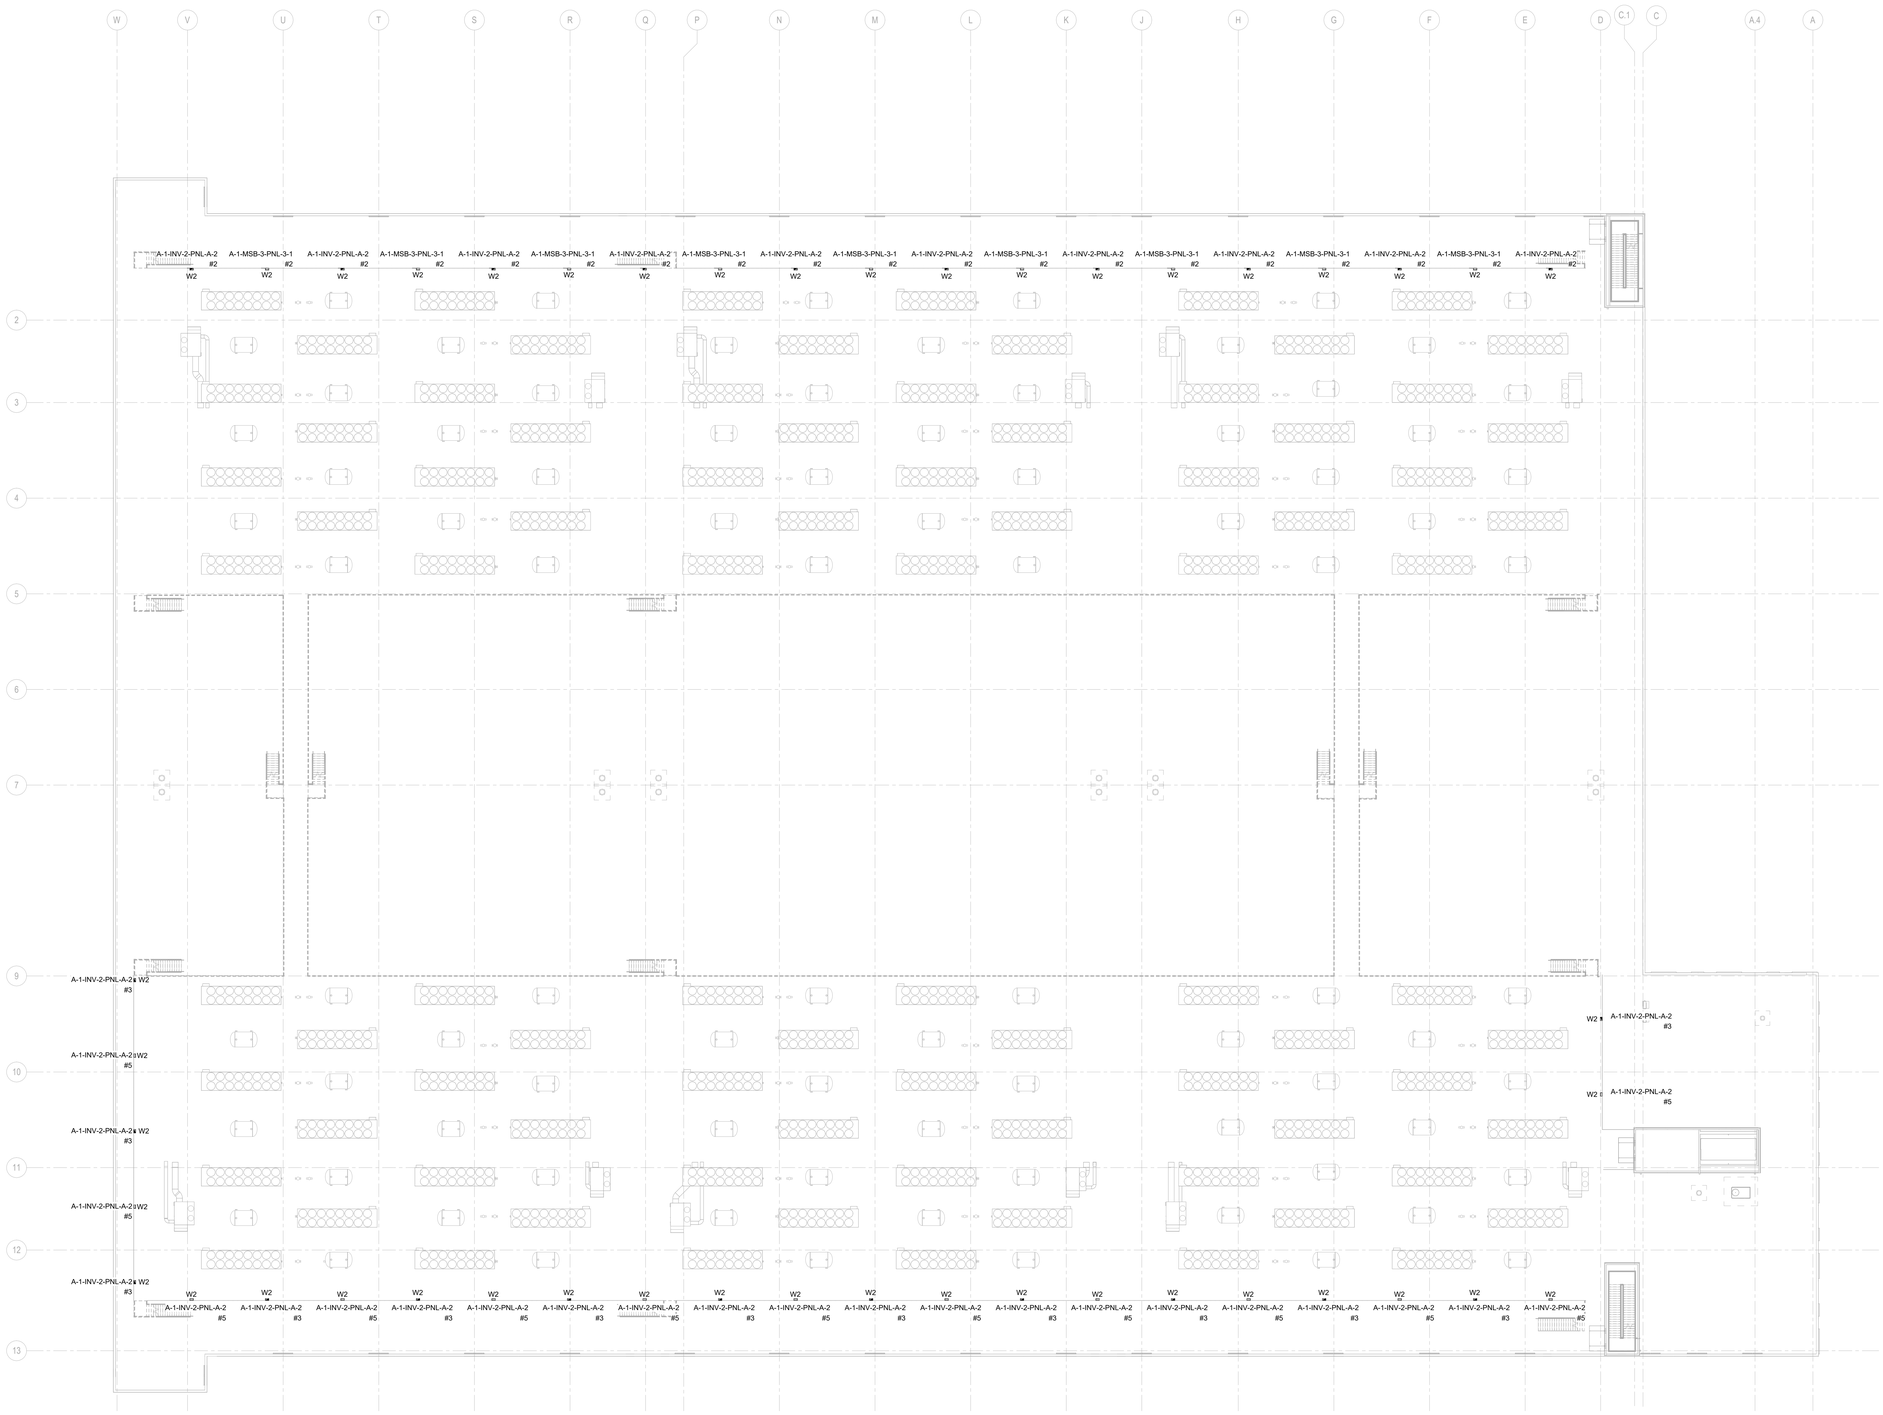

1 EQUIPMENT PLATFORM - LIGHTING PLAN - OVERALL
3/64" = 1'-0"

GENERAL NOTES

1. OVERALL PLAN FOR REFERENCE ONLY. REFER TO SEGMENT SHEETS FOR ADDITIONAL INFORMATION.

serverfarm
CORGAN
TGRWA STRUCTURAL ENGINEERS
kW Mission Critical Engineering Member of WSP
EP ENGINEERING PLUS
Kimley»Horn

ISSUES		
1	11/12/2025	CONCEPTUAL DESIGN
2	12/12/2025	SCHEMATIC DESIGN
3	12/17/2025	STEEL MILL ORDER
4	1/23/2026	DESIGN DEVELOPMENT

REVISIONS

kW Mission Critical Engineering
Contact: David Adams Phone: 703.926.0715
Engineer: Matthew Fagert
License #: 123456 Exp. Date: 00/00/0000

NOT FOR CONSTRUCTION

Date: 00/00/0000

SERVERFARM

Clarksville, AR

L K J
G E C A
H F D B
P N M

EQUIPMENT PLATFORM - LIGHTING PLAN - OVERALL

JOB US0049903.5614
SHEET

E04-04

1/23/2026 3:41:53 PM E04-04 EQUIPMENT PLATFORM - LIGHTING PLAN - OVERALL