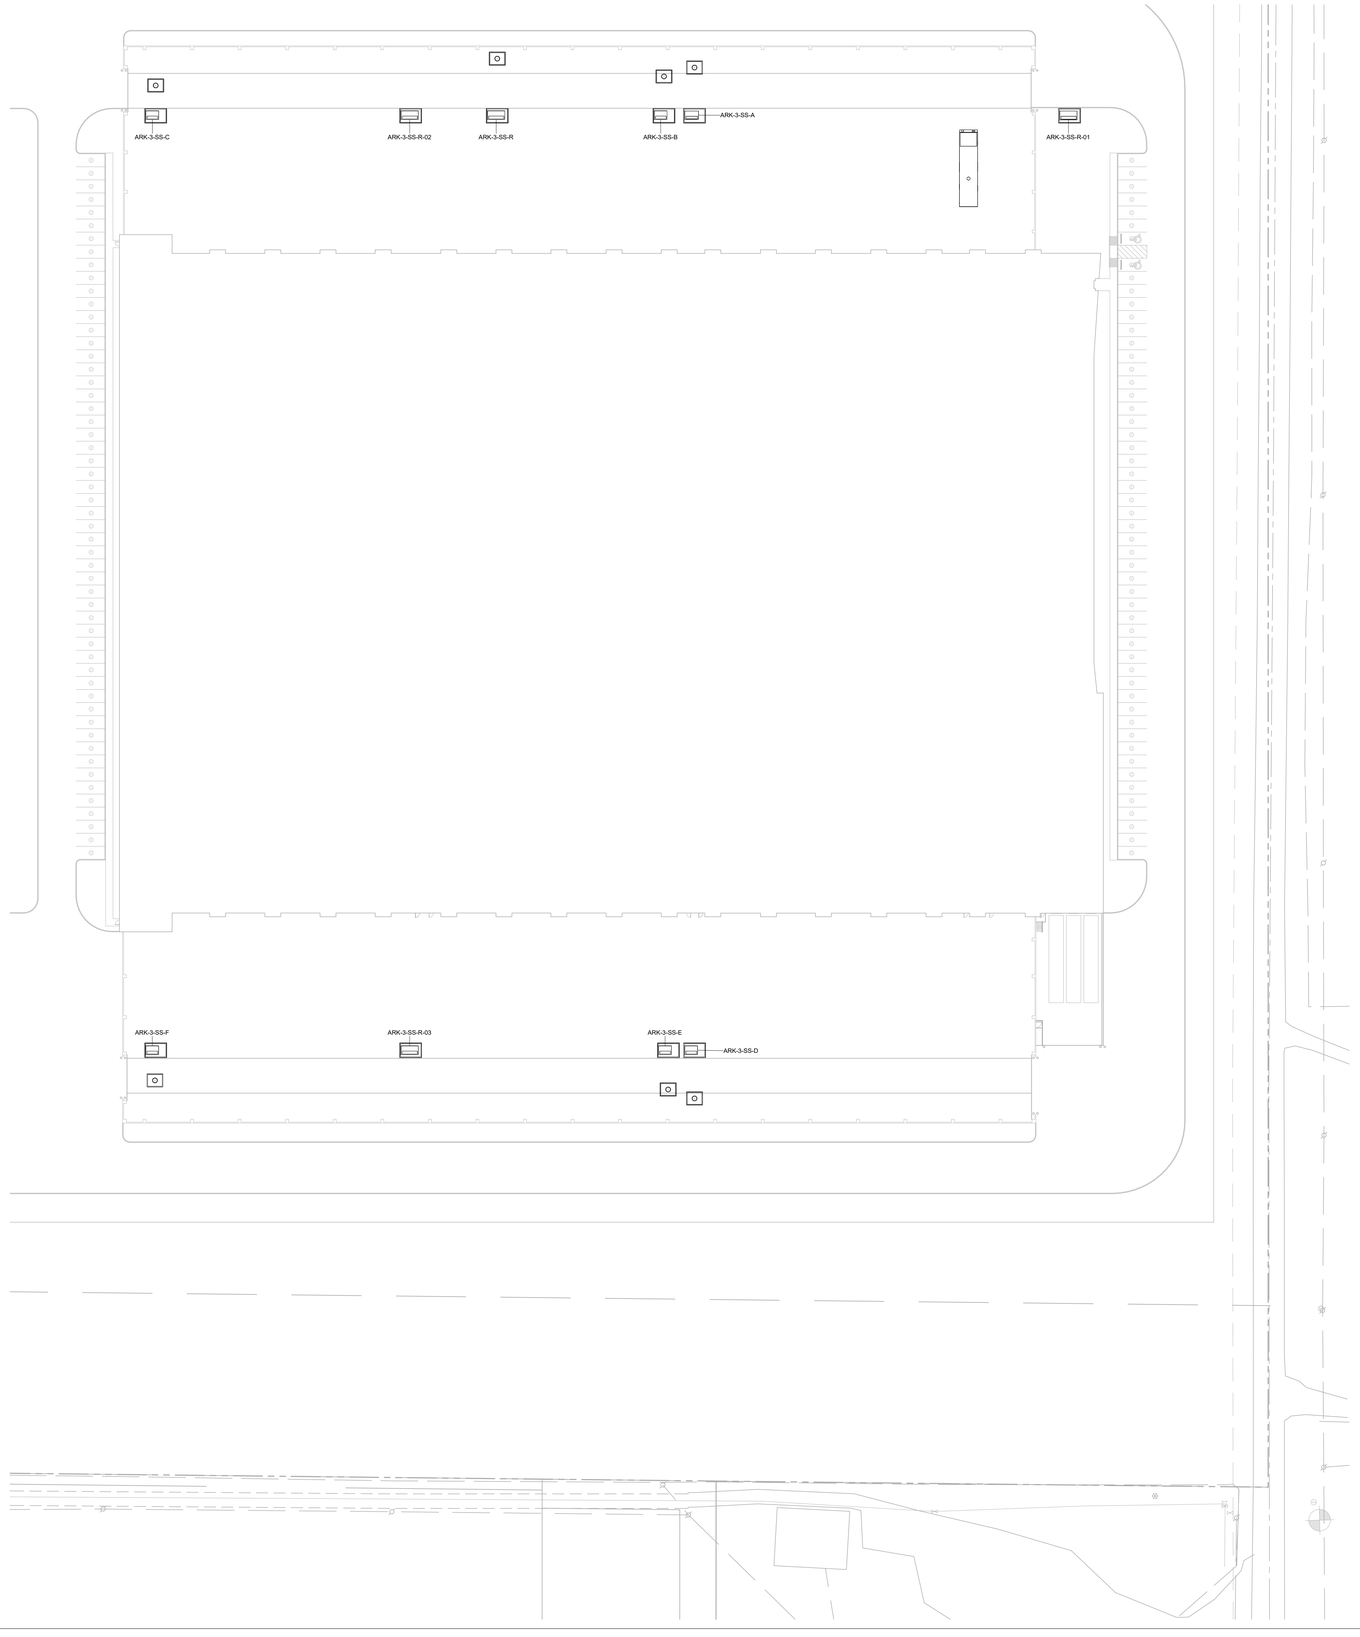

serverfarm

CORGAN

TGRWA
STRUCTURAL ENGINEERS

kW Mission Critical Engineering
Member of WSP

EP ENGINEERING PLUS

Kimley»Horn

ISSUES	

REVISIONS	

kW Mission Critical Engineering
Contact: Contact
Engineer: EOR
License #: 123456
Phone: 000.000.0000
Exp. Date: 00/00/0000

NOT FOR CONSTRUCTION

Date: 00/00/0000

SERVERFARM

Clarksville, AR

L	K	J
G	E	C	A
H	F	D	B
P	N	M

SITE POWER PLAN - SEGMENT C153

JOB US0049903.5614
SHEET

E02-01-C153

1/23/2026 6:44:19 PM E02-01-C153 POWER PLAN - SEGMENT C153