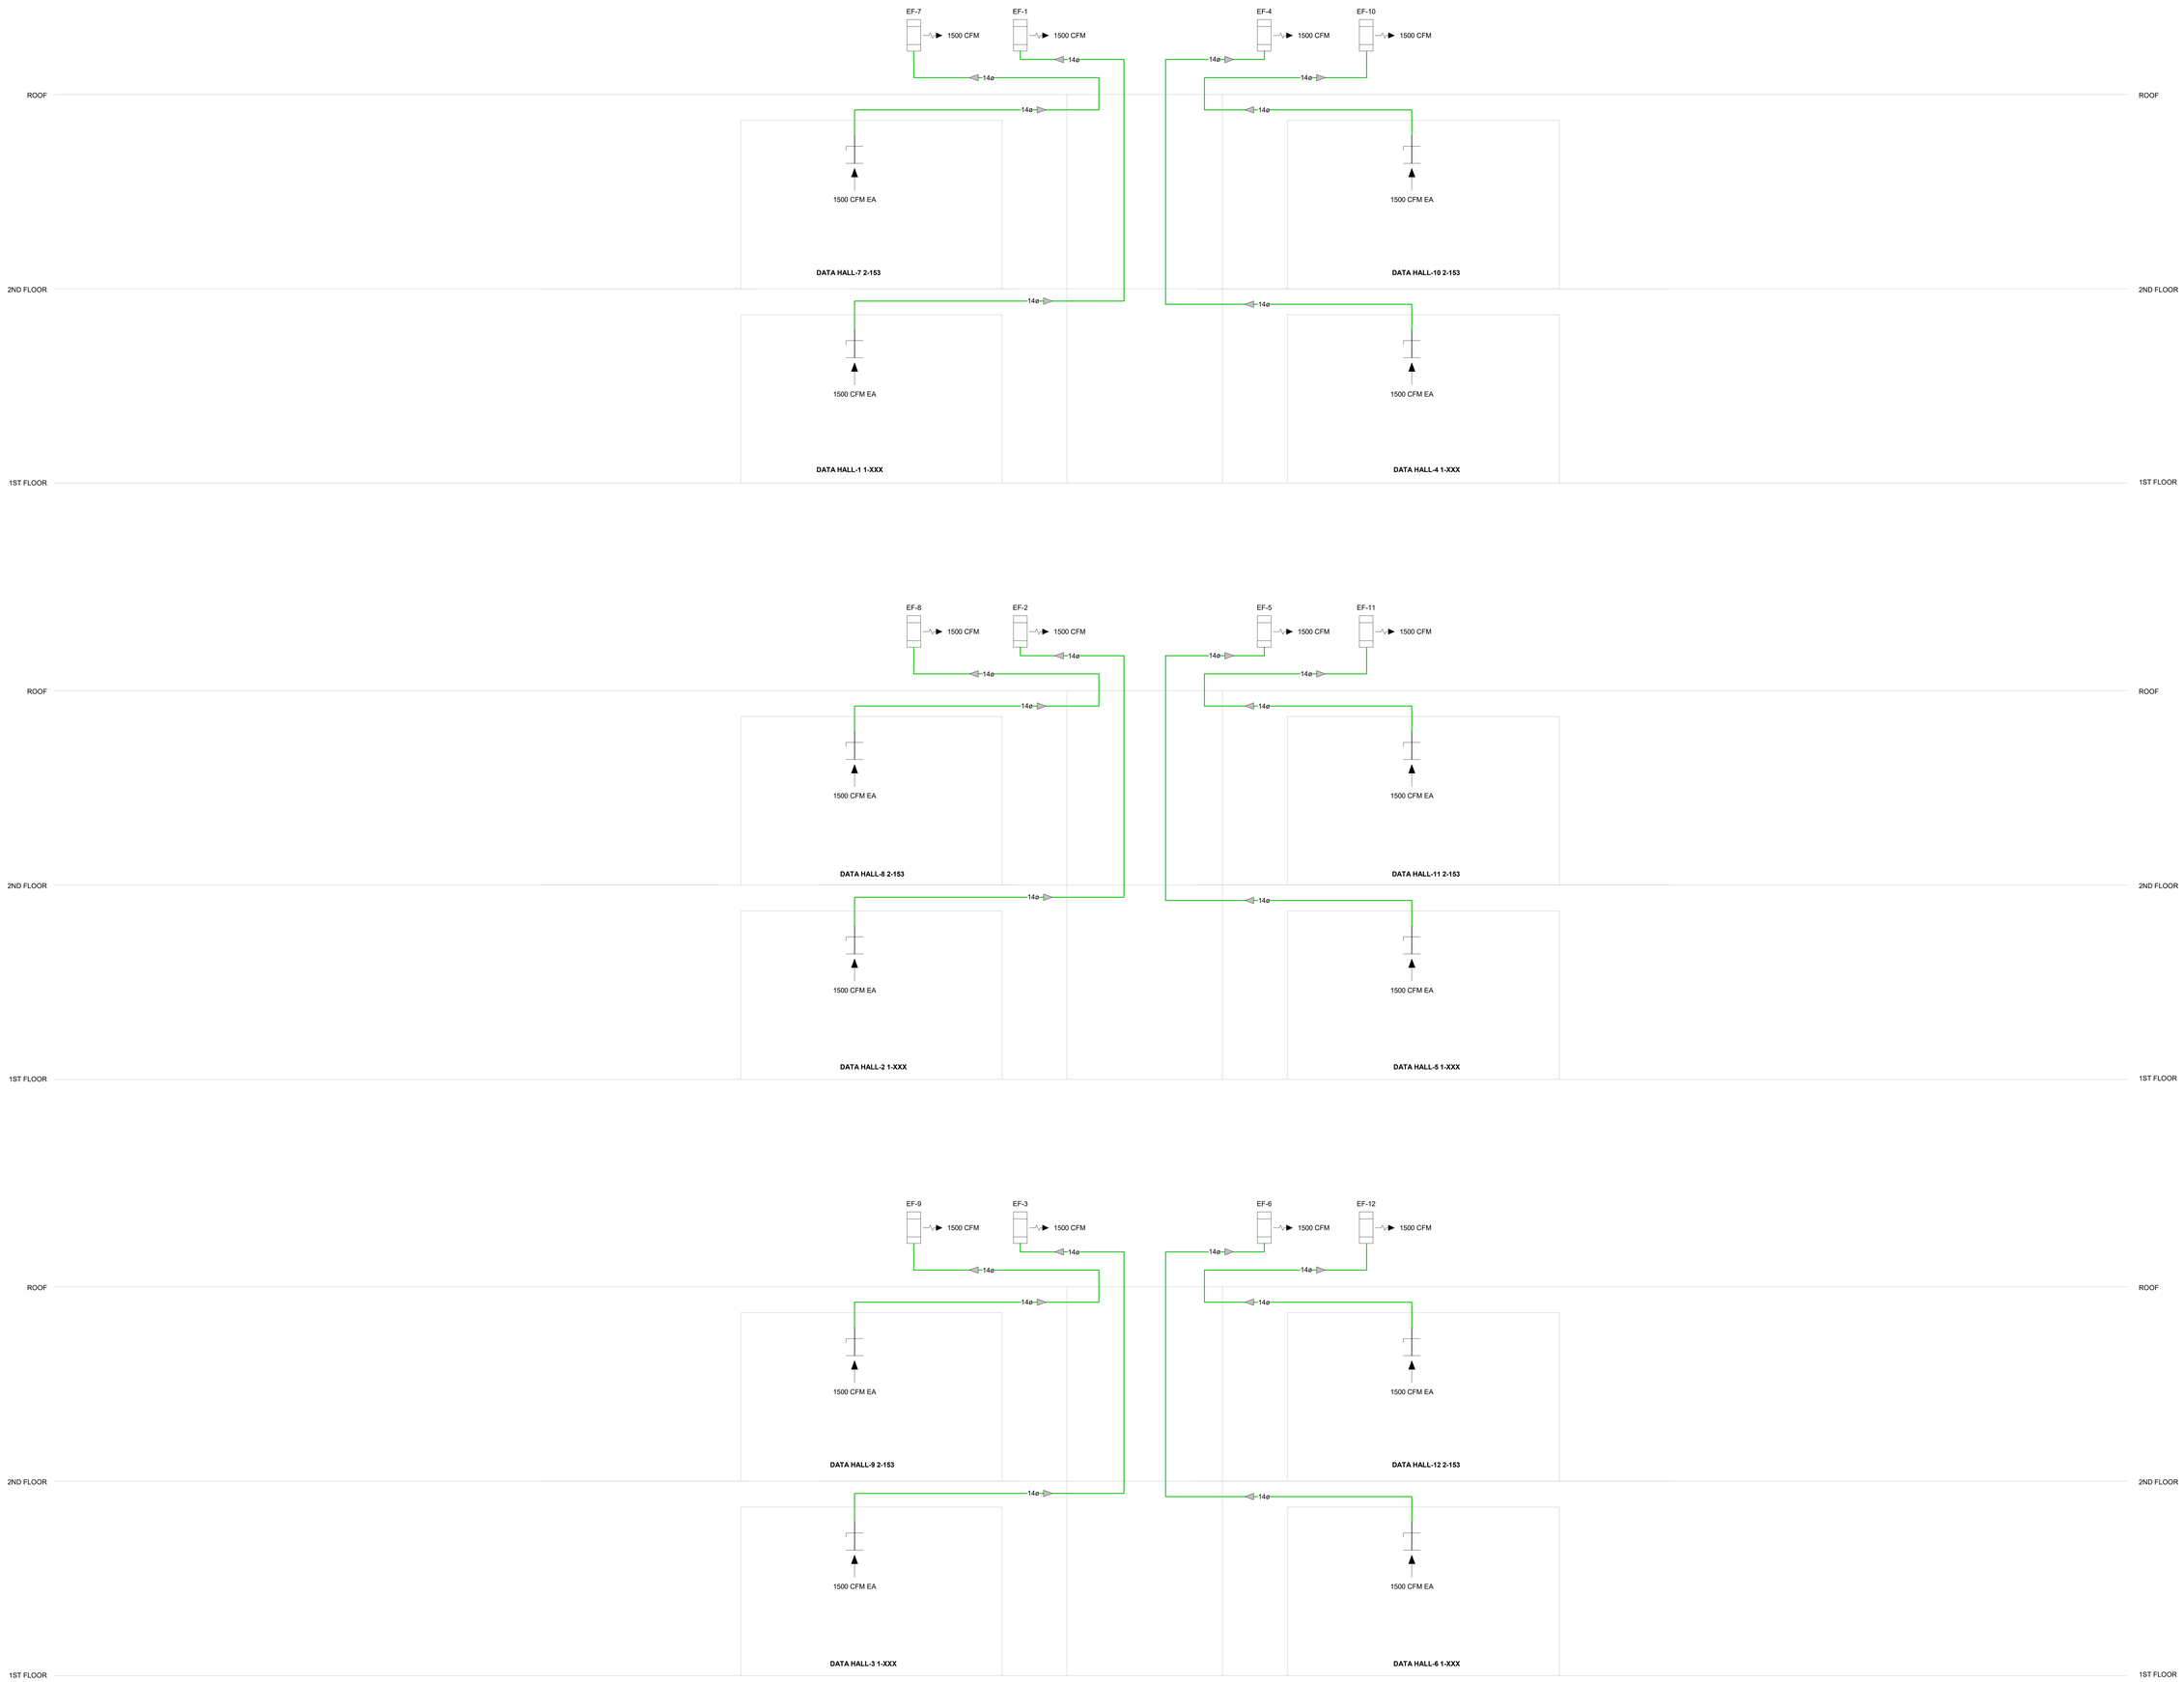

1 EXPLOSION PREVENTION FLOW DIAGRAM
NOT TO SCALE

serverfarm
CORGAN
TGRWA STRUCTURAL ENGINEERS
kW Mission Critical Engineering Member of WSP
EP ENGINEERING PLUS
Kimley»Horn

ISSUES		
4	1.23.2026	DESIGN DEVELOPMENT

REVISIONS

kW Mission Critical Engineering
Contact: K. DREWNOWSKI Phone: 601.451.2099
Engineer: K. COOPER
License #: 23615 Exp. Date: 00/00/0000

NOT FOR CONSTRUCTION

Date: 12/12/2025

SERVERFARM

Clarksville, AR

EXPLOSION PREVENTION FLOW DIAGRAM

JOB US0049903.5614
SHEET

M01-23

1/23/2026 3:18:03 PM M01-23 EXPLOSION PREVENTION FLOW DIAGRAM