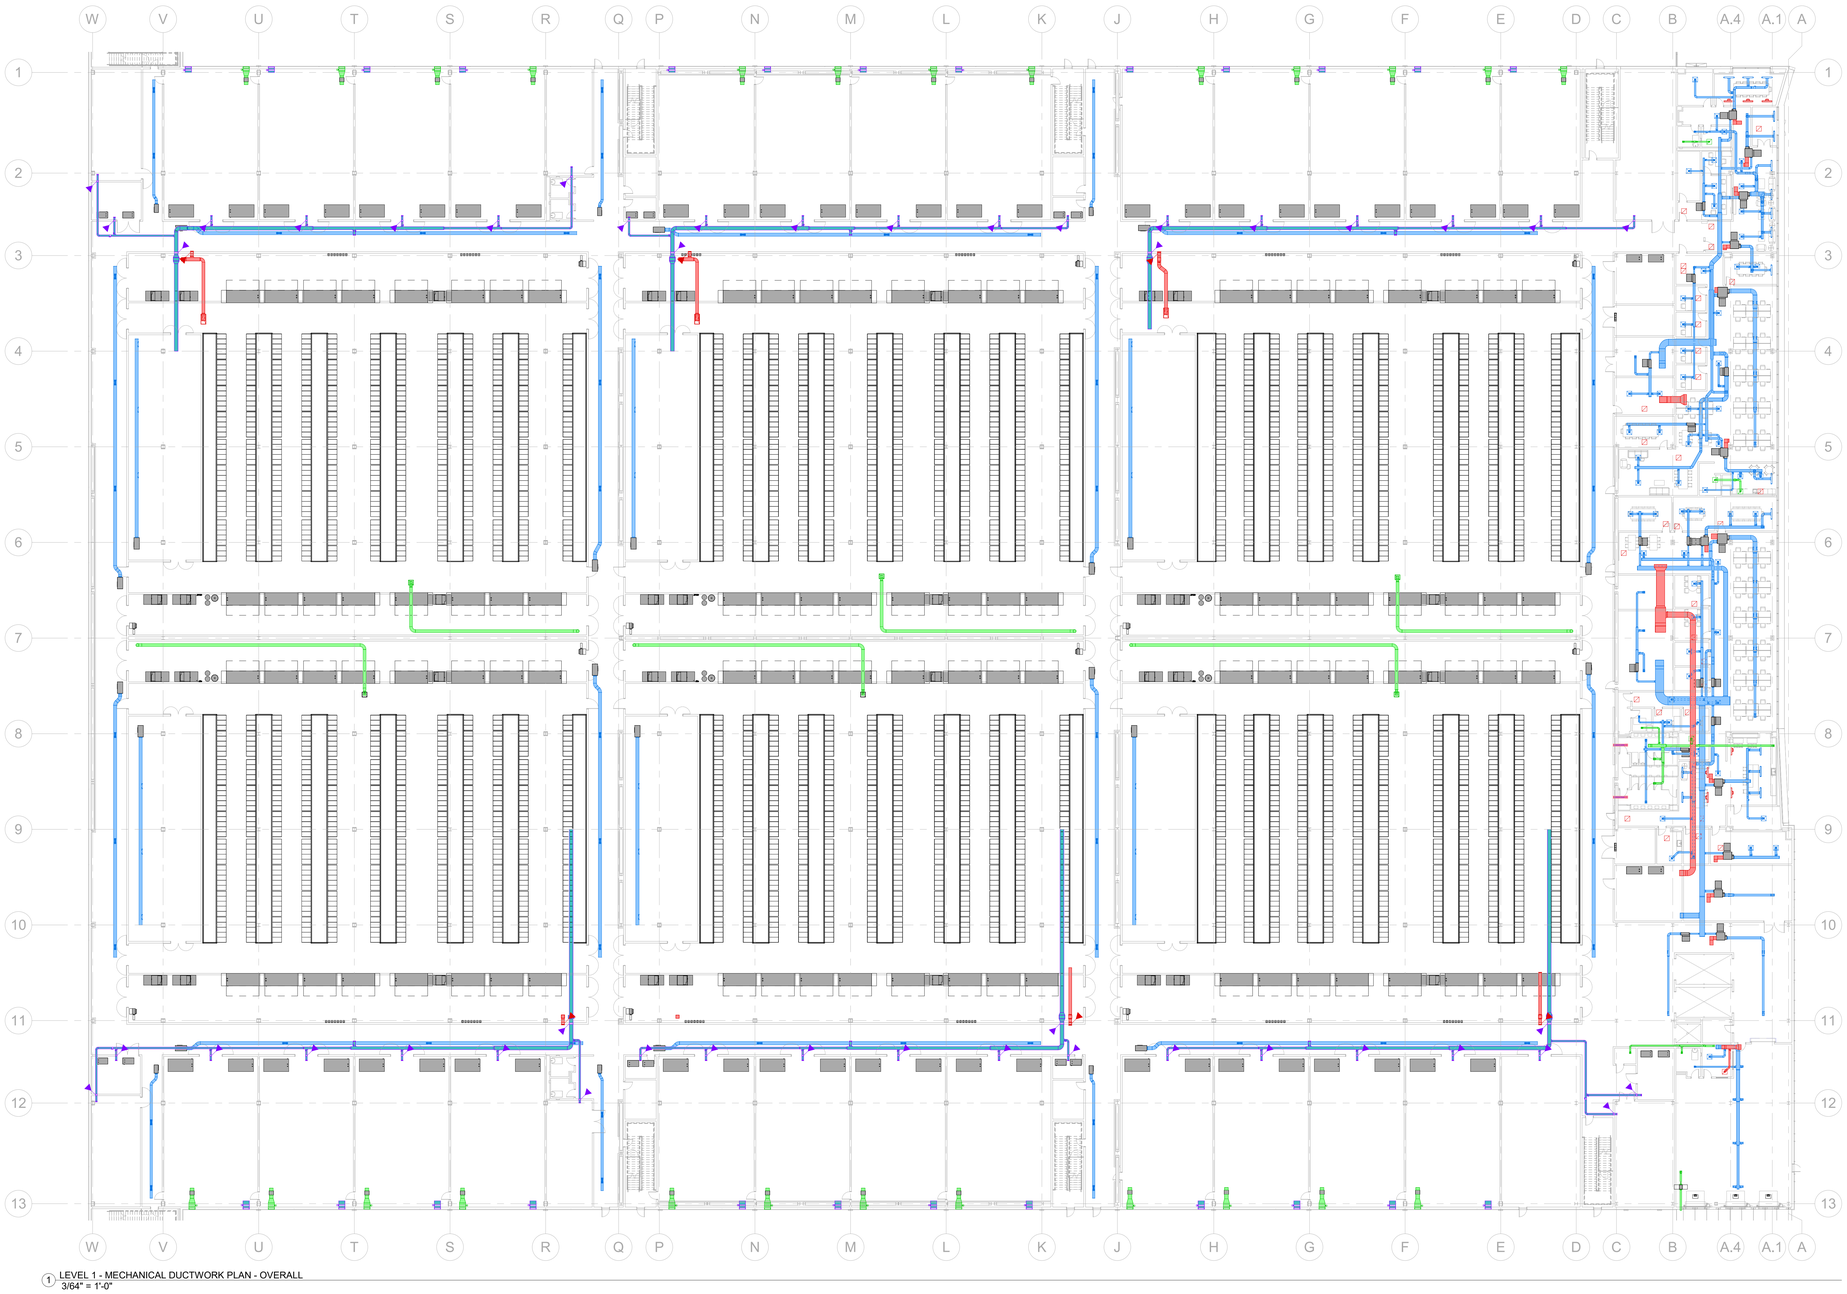

1 LEVEL 1 - MECHANICAL DUCTWORK PLAN - OVERALL
3/64" = 1'-0"

serverfarm
CORGAN
TGRWA STRUCTURAL ENGINEERS
kW Mission Critical Engineering Member of WSP
EP ENGINEERING PLUS
Kimley»Horn

ISSUES		
2	12.12.2025	SCHEMATIC DESIGN
4	1.23.2026	DESIGN DEVELOPMENT

REVISIONS

kW Mission Critical Engineering
Contact: K. DREWNOWSKI Phone: 601.451.2099
Engineer: K. COOPER
License #: 23615 Exp. Date: 00/00/0000

NOT FOR CONSTRUCTION

Date: 12/12/2025

SERVERFARM

Clarksville, AR

L K J
G E C A
H F D B
P N M

LEVEL 1 - MECHANICAL DUCTWORK PLAN - OVERALL

JOB US0049903.5614
SHEET

M02-01

1/23/2026 3:23:03 PM M02-01 LEVEL 1 - MECHANICAL DUCTWORK PLAN - OVERALL