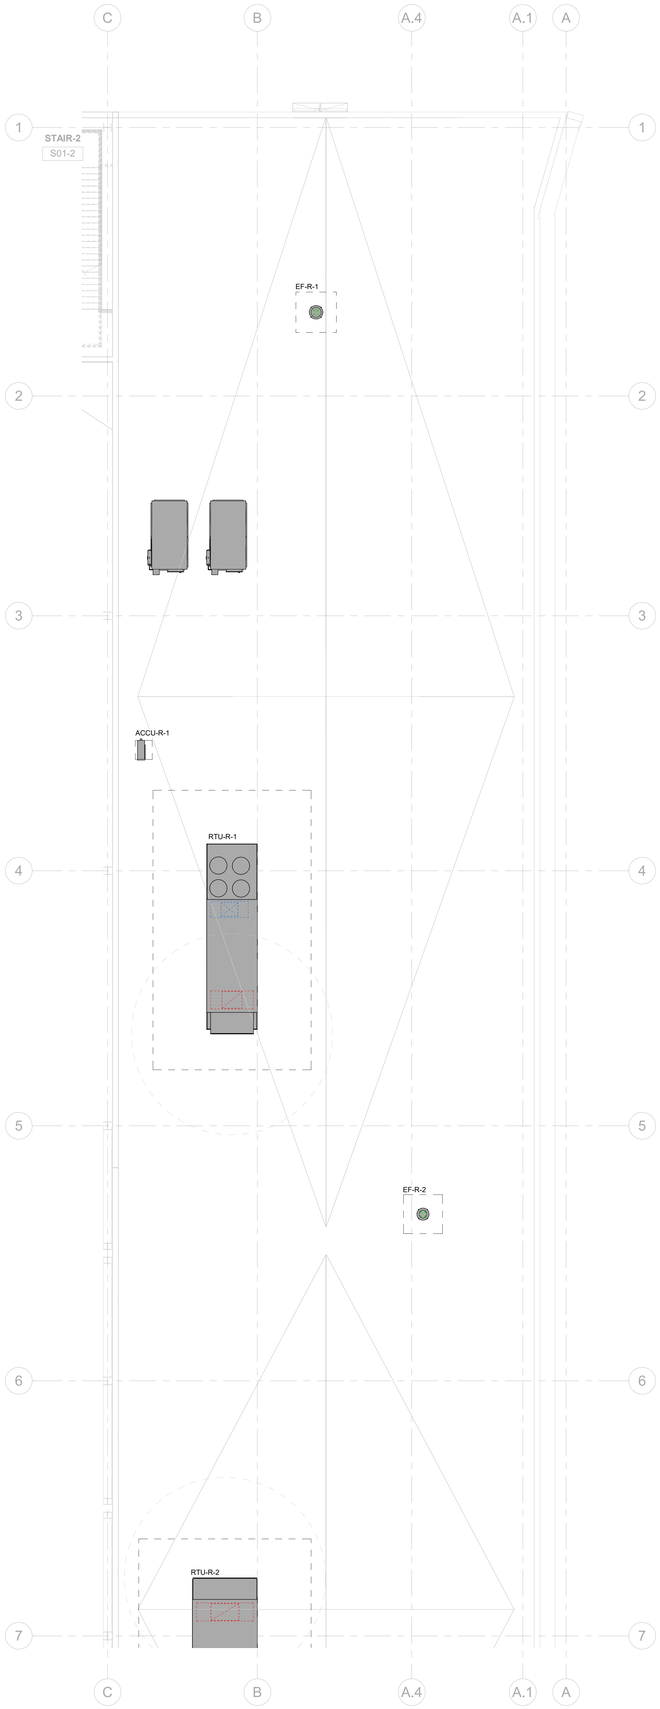


1 LEVEL 2 - MECHANICAL DUCTWORK PLAN - SEGMENT A
1/8" = 1'-0"

1/23/2026 3:26:24 PM M02-02A LEVEL 2 - MECHANICAL DUCTWORK PLAN - SEGMENT A

serverfarm

CORGAN

TGRWA STRUCTURAL ENGINEERS

kW Mission Critical Engineering Member of WSP

EP ENGINEERING PLUS

Kimley»Horn

| ISSUES | | |
|---|---|---|
| 2 | 12.12.2025 | SCHEMATIC DESIGN |
| 4 | 1.23.2026 | DESIGN DEVELOPMENT |

REVISIONS

kW Mission Critical Engineering
Contact: K. DREWNOWSKI Phone: 601.451.2099
Engineer: K. COOPER
License #: 23615 Exp. Date: 00/00/0000

NOT FOR CONSTRUCTION

Date: 12/12/2025

SERVERFARM

Clarksville, AR

| | | | |
|---|---|---|---|
| L | K | J | |
| G | E | C | A |
| H | F | D | B |
| P | N | M | |

LEVEL 2 - MECHANICAL DUCTWORK PLAN - SEGMENT A

**JOB** US0049903.5614
**SHEET**

M02-02A