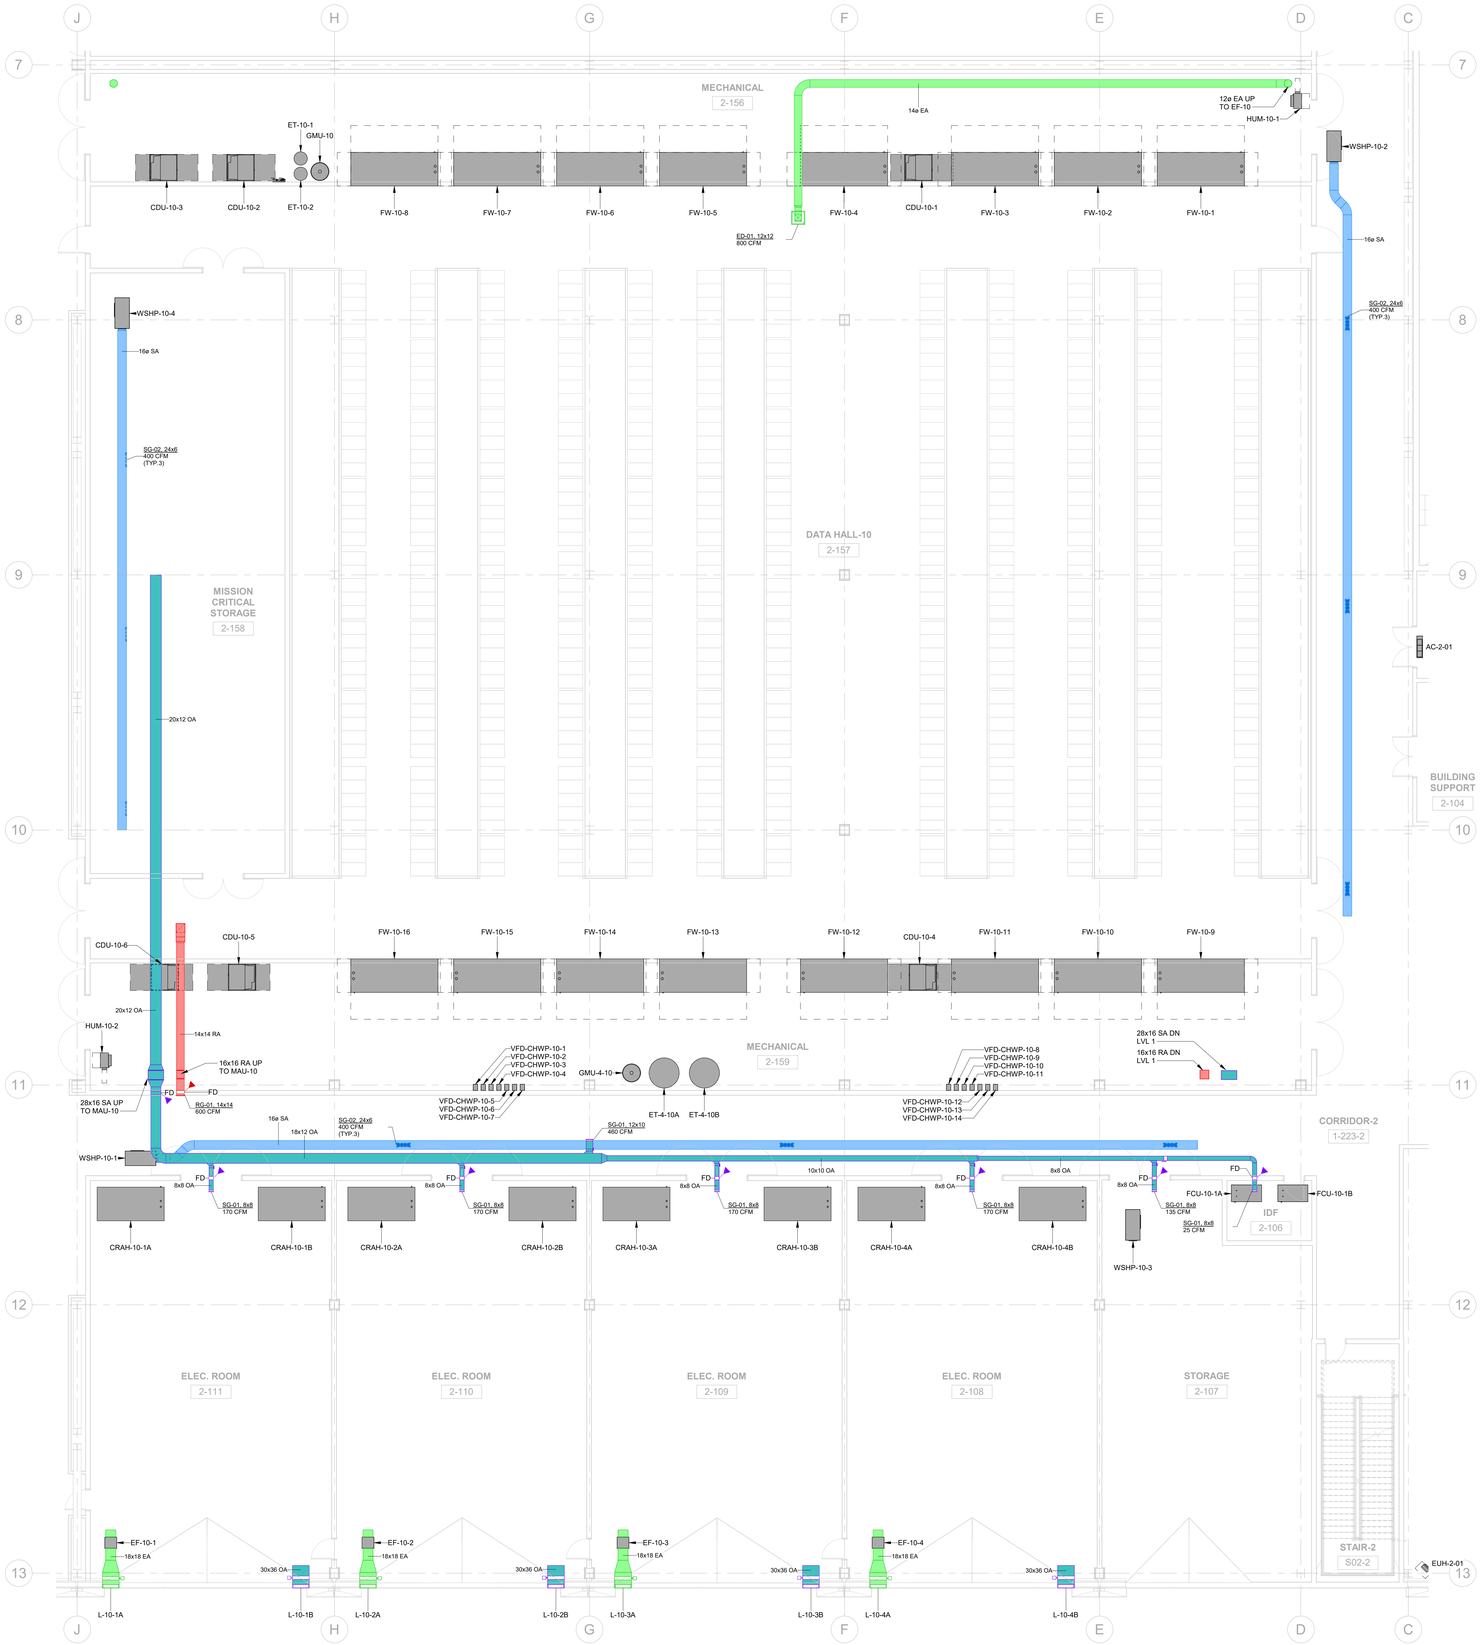

1 LEVEL 2 - MECHANICAL DUCTWORK PLAN - SEGMENT D
1/8" = 1'-0"

serverfarm
CORGAN
TGRWA
STRUCTURAL ENGINEERS
kW Mission Critical Engineering
Member of WSP
EP ENGINEERING PLUS
Kimley»Horn

ISSUES		
4	1.23.2026	DESIGN DEVELOPMENT

REVISIONS		

kW Mission Critical Engineering
Contact: K. DREWNOWSKI Phone: 601.451.2099
Engineer: K. COOPER
License #: 23615 Exp. Date: 00/00/0000

NOT FOR CONSTRUCTION

Date: 12/12/2025

SERVERFARM
Clarksville, AR

L	K	J	
G	E	C	A
H	F	D	B
P	N	M	

LEVEL 2 - MECHANICAL DUCTWORK PLAN - SEGMENT D

JOB US0049903.5614
SHEET

M02-02D

1/23/2026 3:27:17 PM M02-02D LEVEL 2 - MECHANICAL DUCTWORK PLAN - SEGMENT D