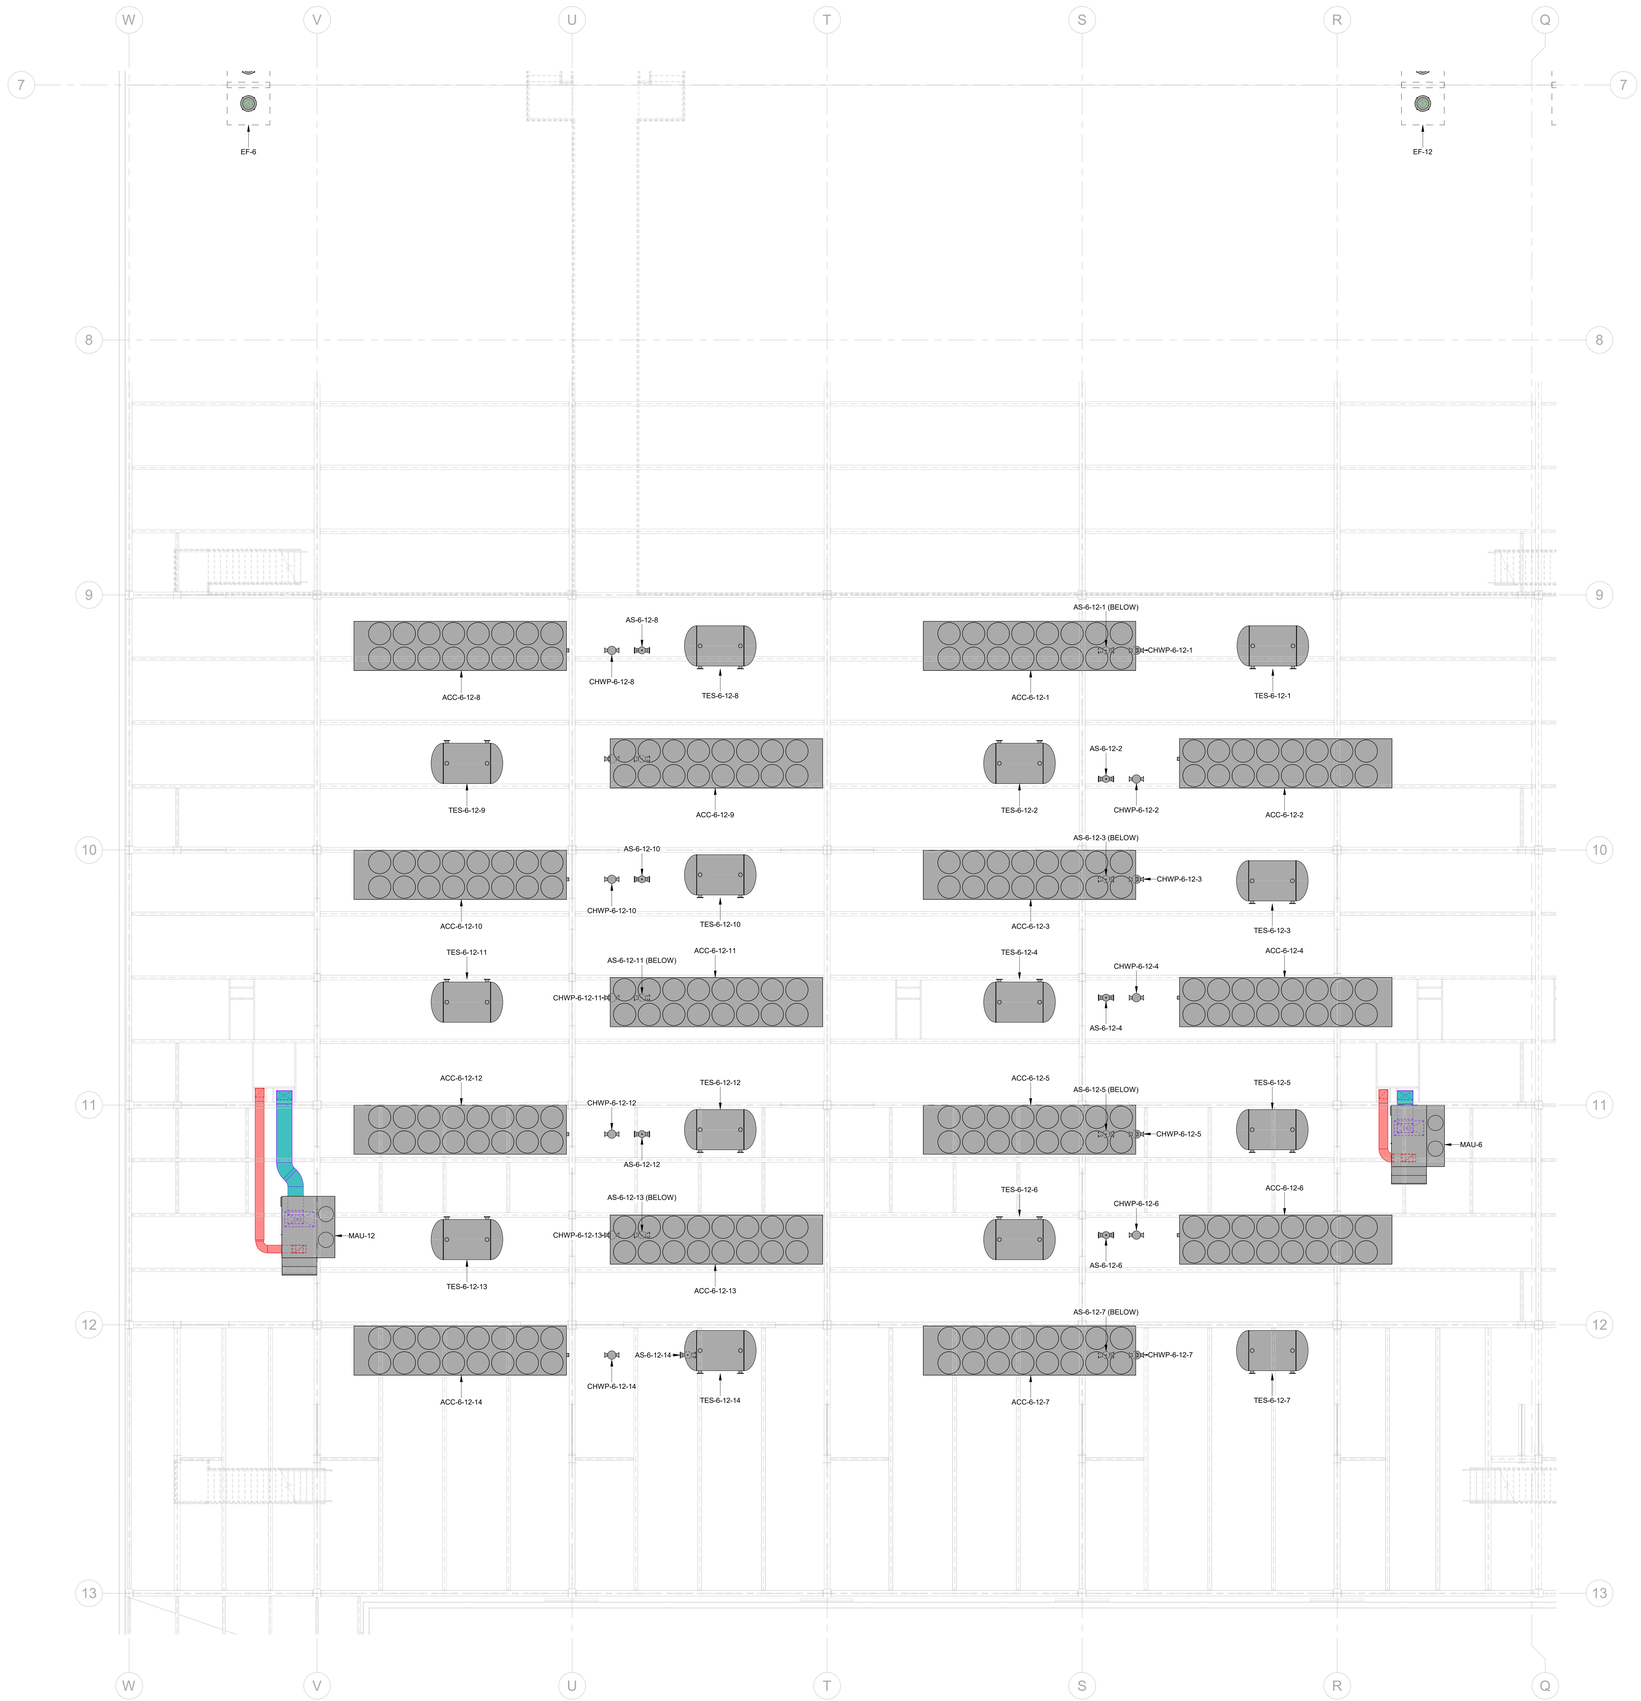

1 ROOF - MECHANICAL DUCTWORK PLAN - SEGMENT H
1/8" = 1'-0"

serverfarm

CORGAN

TGRWA
STRUCTURAL ENGINEERS

kW Mission Critical Engineering
Member of WSP

EP ENGINEERING PLUS

Kimley»Horn

ISSUES		
4	1.23.2026	DESIGN DEVELOPMENT

REVISIONS		

kW Mission Critical Engineering
Contact: K. DREWNOWSKI Phone: 601.451.2099
Engineer: K. COOPER
License #: 23615 Exp. Date: 00/00/0000

NOT FOR CONSTRUCTION

Date: 12/12/2025

SERVERFARM

Clarksville, AR

L	K	J	
G	E	C	A
H	F	D	B
P	N	M	

ROOF - MECHANICAL DUCTWORK PLAN - SEGMENT H

JOB US0049903.5614
SHEET

M02-03H

1/23/2026 3:31:53 PM M02-03H ROOF - MECHANICAL DUCTWORK PLAN - SEGMENT H