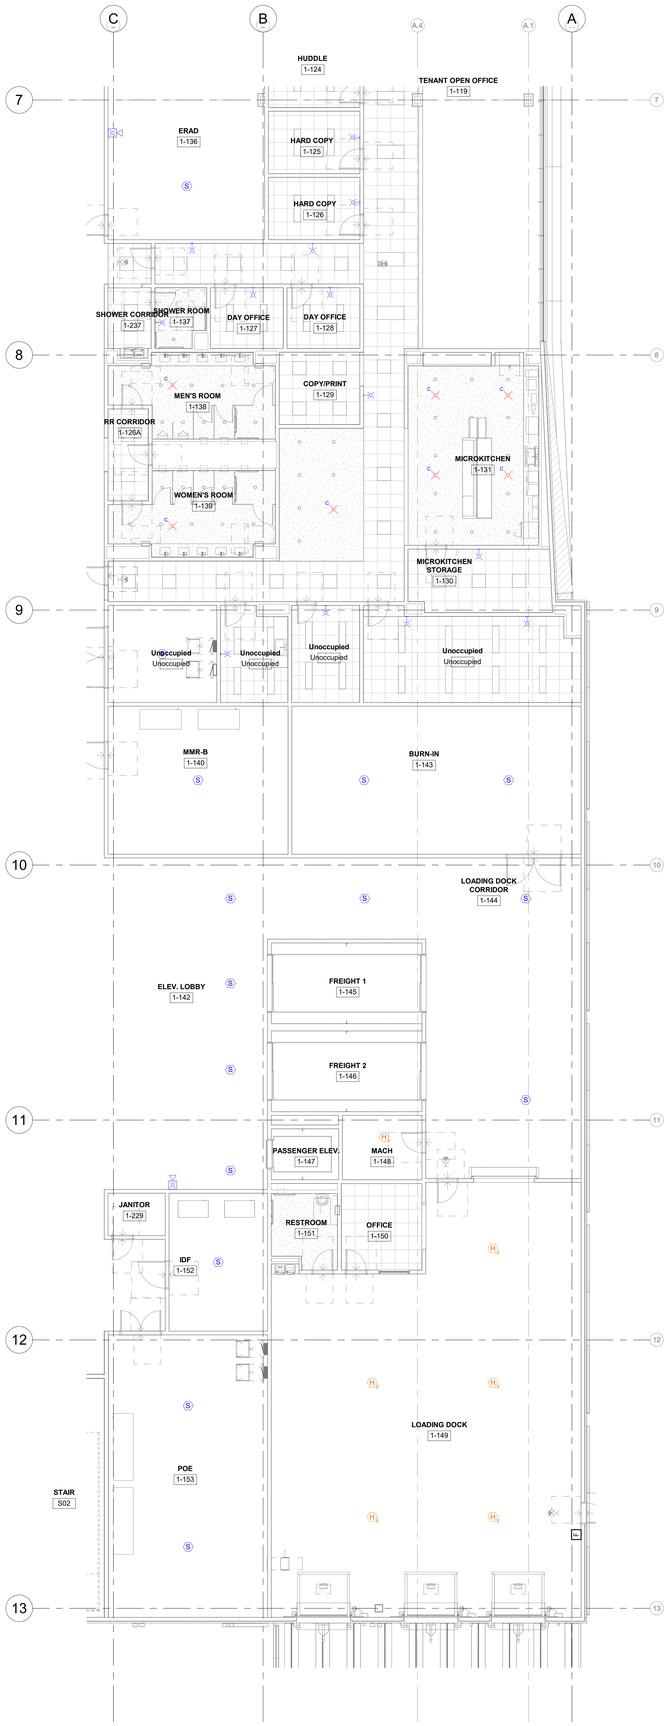

1 LEVEL 1 - FIRE ALARM RCP - SEGMENT B
1/8" = 1'-0"

serverfarm

CORGAN

TGRWA
STRUCTURAL ENGINEERS

kW Mission Critical Engineering
Member of WSP

EP ENGINEERING PLUS

Kimley»Horn

ISSUES		
3	01.23.2026	60% DESIGN DELIVERABLE

REVISIONS

kW Mission Critical Engineering
Contact: Stephan Slabicky Phone: 212.951.3943
Engineer: EOR
License #: 123456 Exp. Date: 00/00/0000

NOT FOR CONSTRUCTION

Date: 00/00/0000

SERVERFARM

Clarksville, AR

L	K	J
G	E	C	A
H	F	D	B
P	N	M

LEVEL 1 - FIRE ALARM PLAN - SEGMENT B

JOB US0049903.5614
SHEET

FA02-01B

DEFERRED SUBMITTAL
ALL WORK SHOWN IS TO ILLUSTRATE DESIGN INTENT

1/23/2026 4:01:34 PM FA02-01B\LEVEL 1 - FIRE ALARM PLAN - SEGMENT B