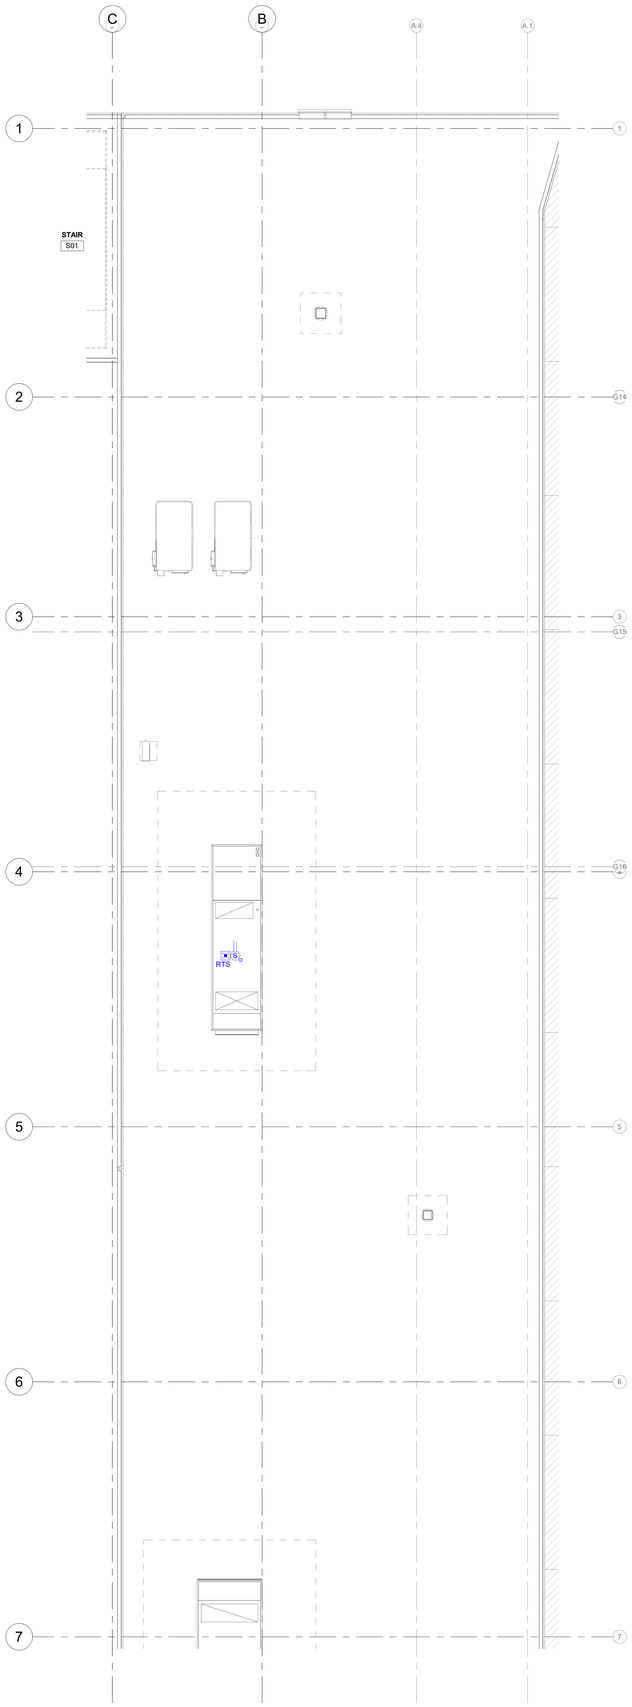

1 LEVEL 2 - FIRE ALARM RCP - SEGMENT A
1/8" = 1'-0"

1/23/2026 4:01:55 PM FA02-02ALEVEL 2 - FIRE ALARM PLAN - SEGMENT A

serverfarm
CORGAN
TGRWA STRUCTURAL ENGINEERS
kW Mission Critical Engineering Member of WSP
EP ENGINEERING PLUS
Kimley»Horn

ISSUES		
3	01.23.2026	60% DESIGN DELIVERABLE

REVISIONS		

kW Mission Critical Engineering
Contact: Stephan Slabicky Phone: 212.951.3943
Engineer: EOR
License #: 123456 Exp. Date: 00/00/0000

NOT FOR CONSTRUCTION

Date: 00/00/0000

SERVERFARM

Clarksville, AR

L	K	J	
G	E	C	A
H	F	D	B
P	N	M	

LEVEL 2 - FIRE ALARM PLAN - SEGMENT A

JOB US0049903.5614
SHEET

FA02-02A

DEFERRED SUBMITTAL
ALL WORK SHOWN IS TO ILLUSTRATE DESIGN INTENT