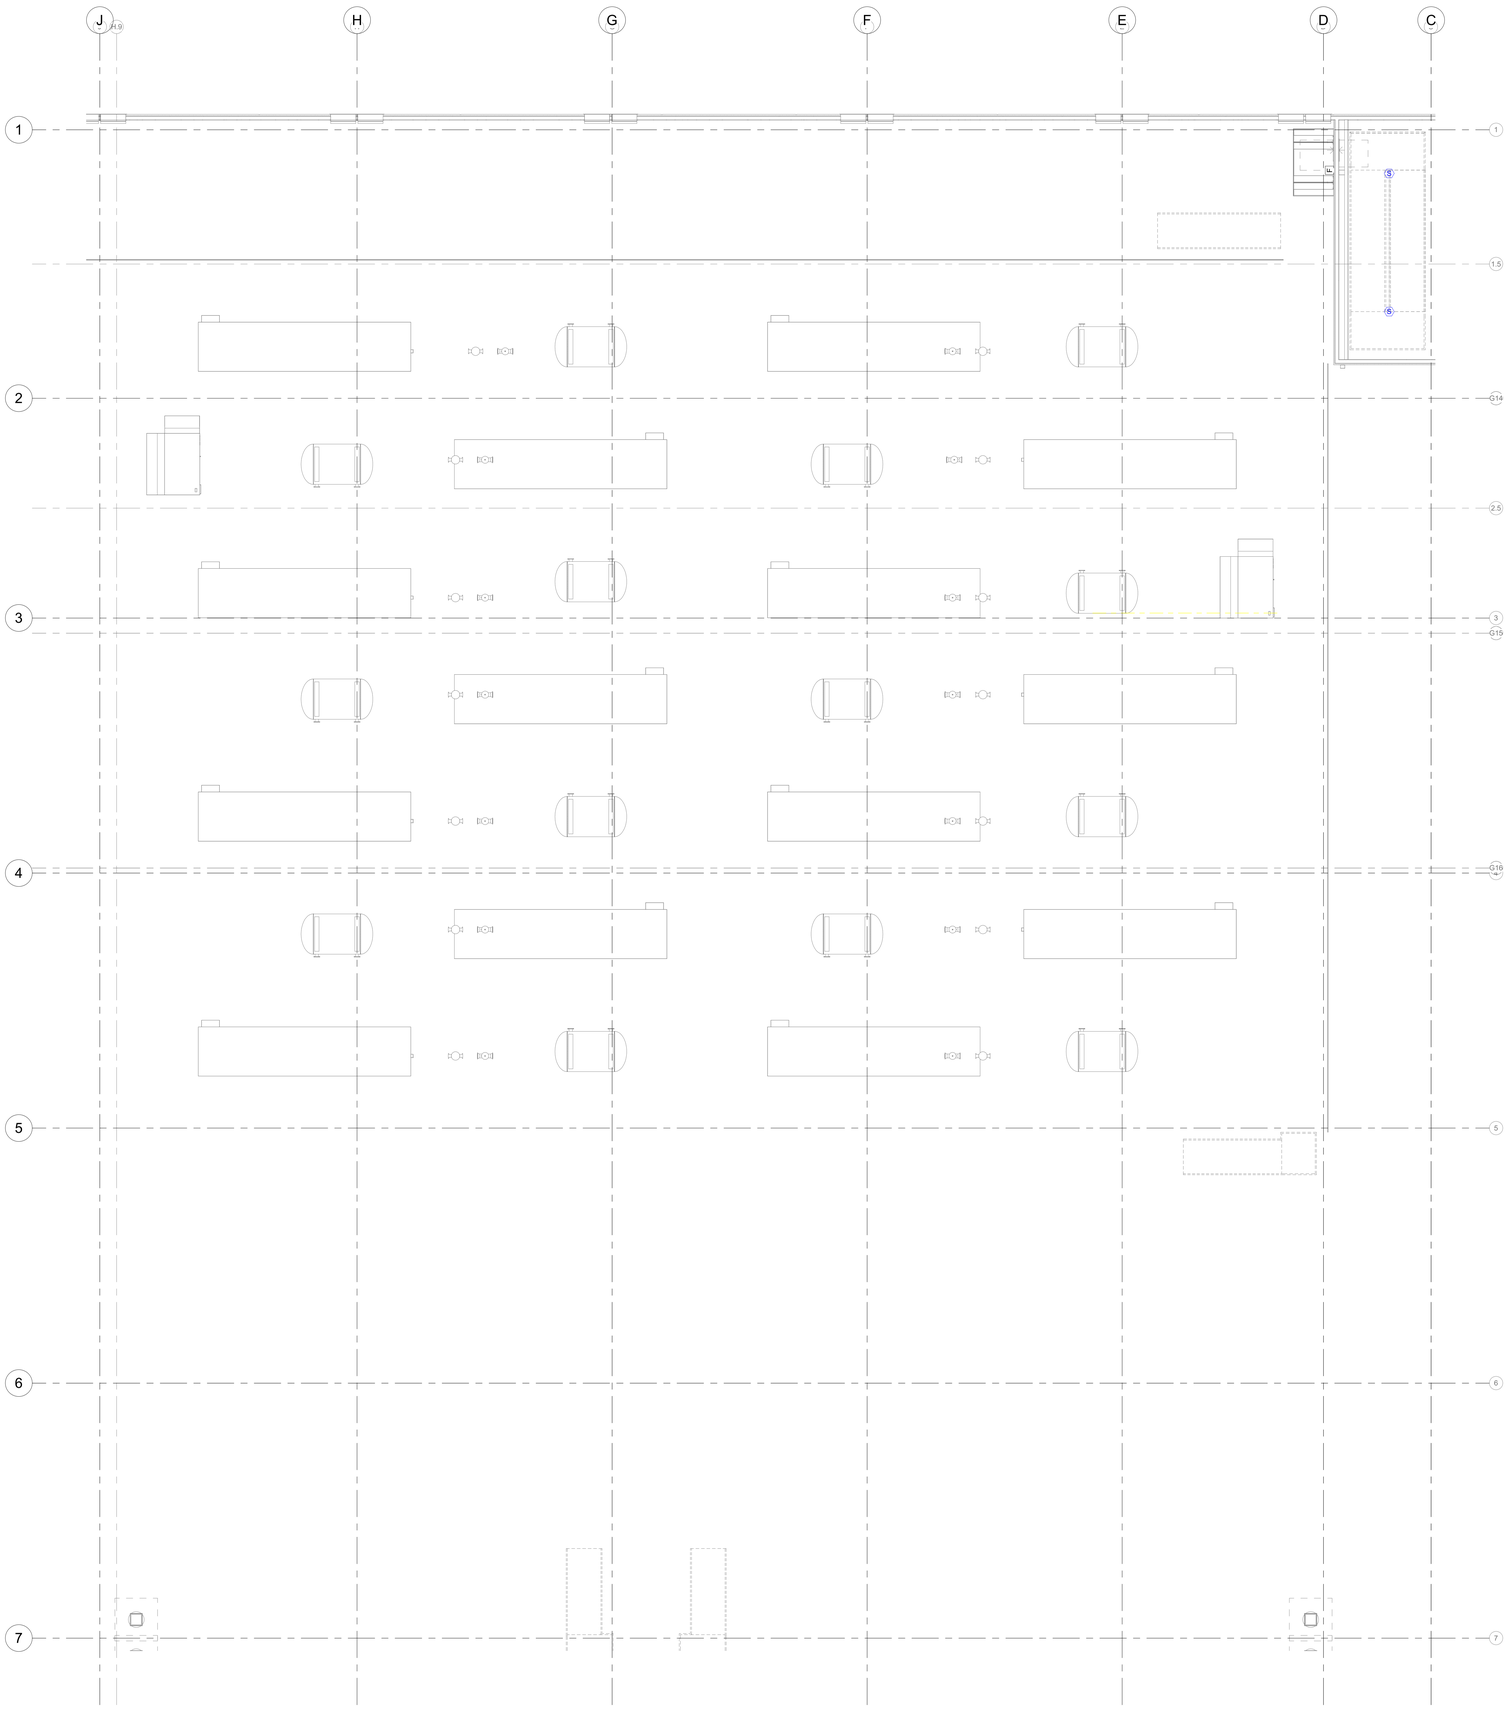


1 ROOF - FIRE ALARM RCP - SEGMENT C
1/8" = 1'-0"

DEFERRED SUBMITTAL
ALL WORK SHOWN IS
TO ILLUSTRATE
DESIGN INTENT

serverfarm
CORGAN
TGRWA
STRUCTURAL ENGINEERS
kW Mission Critical Engineering
Member of WSP
EP ENGINEERING PLUS
Kimley»Horn

ISSUES

| | | |
|---|---|---|
| 3 | 01.23.2026 | 60% DESIGN DELIVERABLE |

REVISIONS


kW Mission Critical Engineering
Contact: Stephan Slabicky Phone: 212.951.3943
Engineer: EOR
License #: 123456 Exp. Date: 00/00/0000


NOT FOR CONSTRUCTION

Date: 00/00/0000

SERVERFARM

Clarksville, AR

| | | | |
|---|---|---|---|
| L | K | J | |
| G | E | C | A |
| H | F | D | B |
| P | N | M | |

ROOF - FIRE ALARM PLAN - SEGMENT C

**JOB** US0049903.5614
**SHEET**

FA02-03C

1/23/2026 4:02:21 PM FA02-03/ROOF - FIRE ALARM PLAN - SEGMENT C