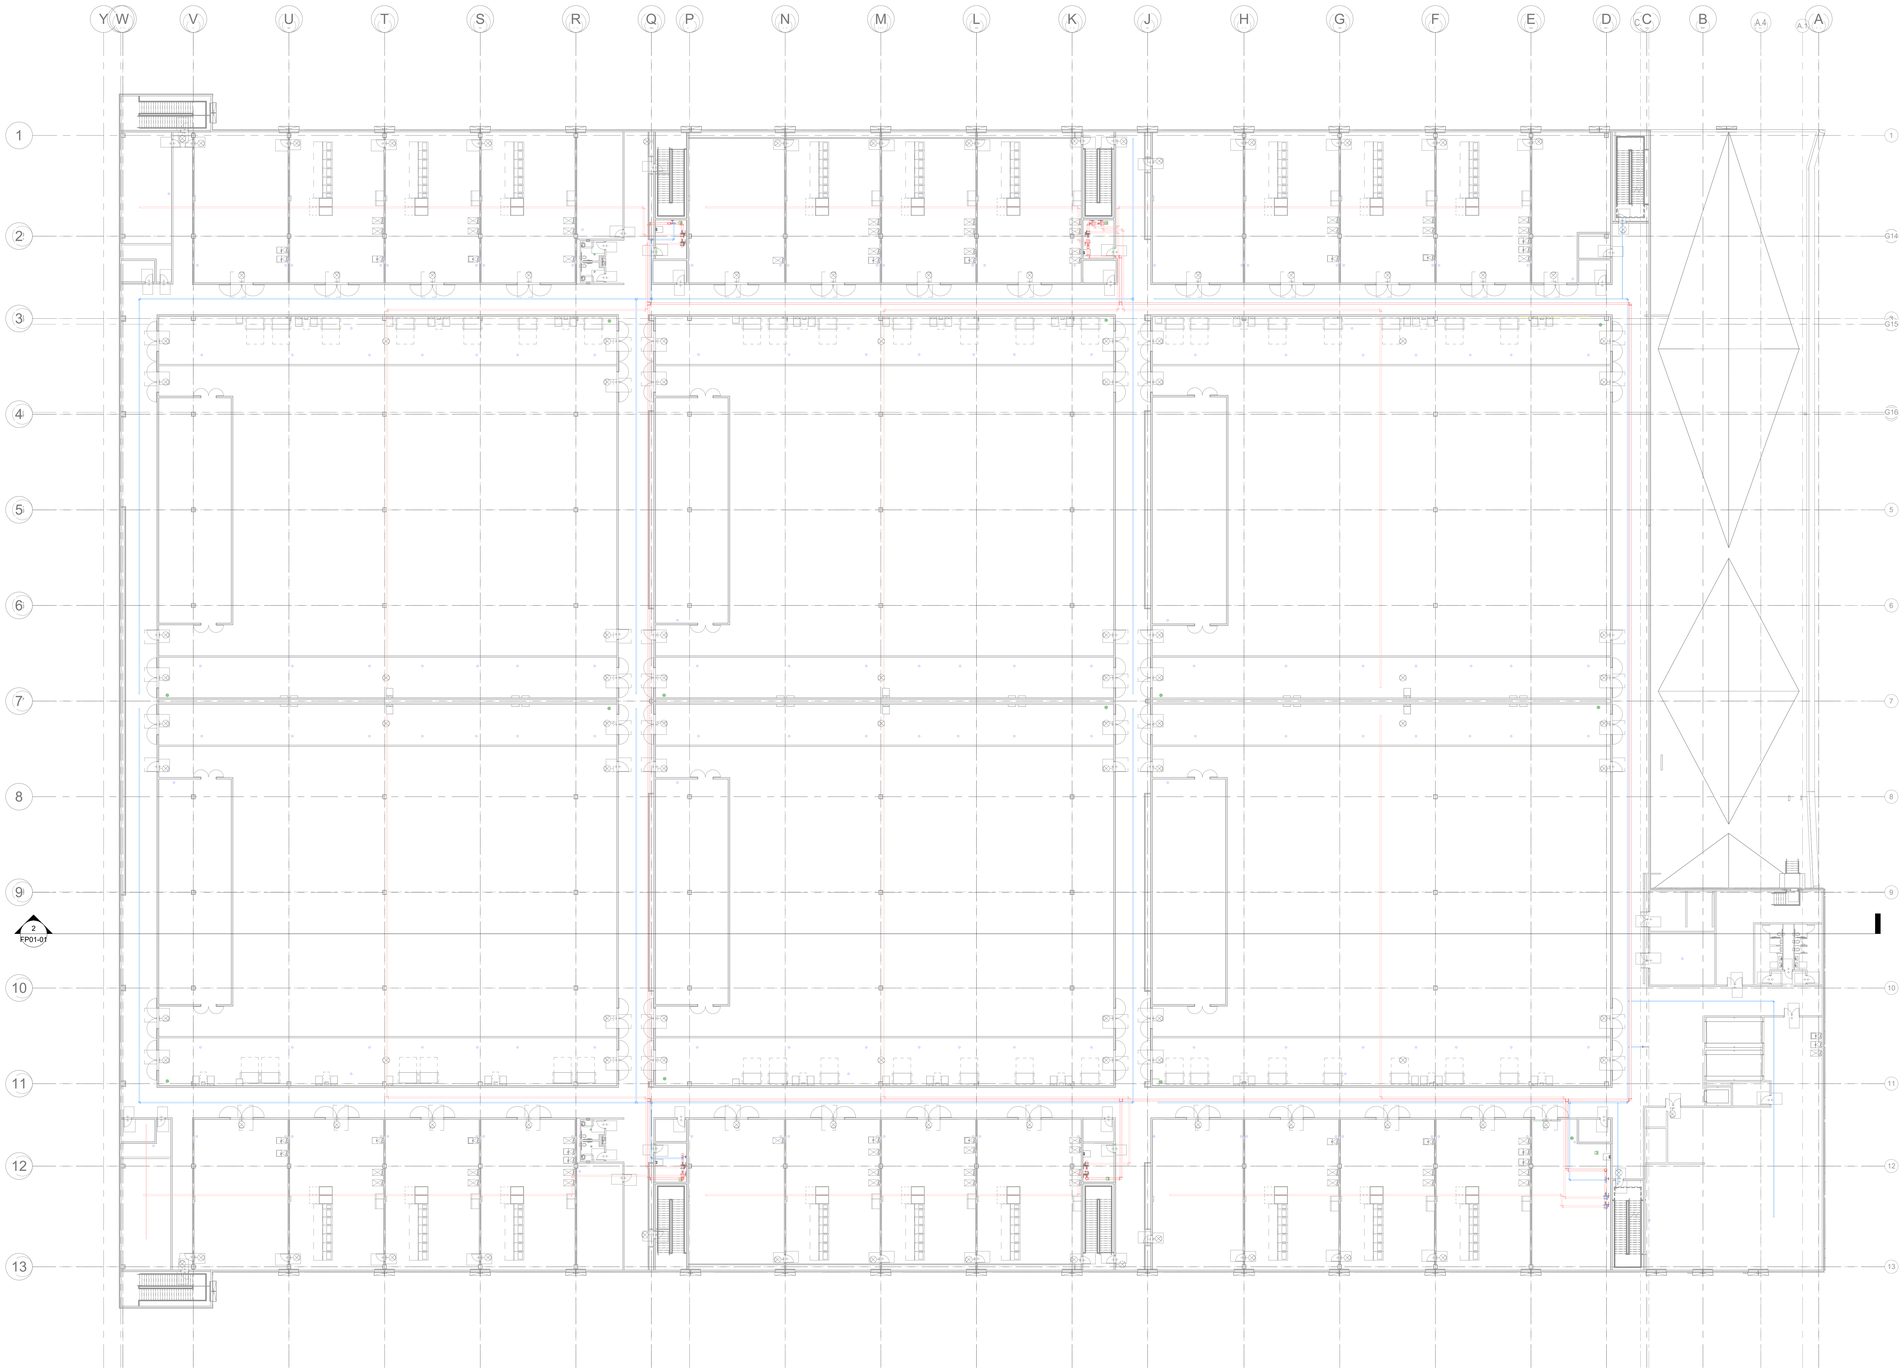

1 LEVEL 2 - FIRE SUPPRESSION PLAN - OVERALL
3/64" = 1'-0"

DEFERRED SUBMITTAL ALL WORK SHOWN IS TO ILLUSTRATE DESIGN INTENT

serverfarm
CORGAN
TGRWA STRUCTURAL ENGINEERS
kW Mission Critical Engineering Member of WSP
EP ENGINEERING PLUS
Kimley»Horn

ISSUES		
3	01.23.2026	60% DESIGN DELIVERABLE

REVISIONS

kW Mission Critical Engineering
Contact: Stephan Slabicky Phone: 212.951.3943
Engineer:
License #: Exp. Date:

NOT FOR CONSTRUCTION

Date: 00/00/0000

SERVERFARM

Clarksville, AR

L	K	J
G	E	C	A
H	F	D	B
P	N	M

LEVEL 2 - FIRE SUPPRESSION OVERALL PLAN

JOB US0049903.5614
SHEET

FP02-02

1/23/2026 3:56:51 PM FP02-02 LEVEL 2 - FIRE SUPPRESSION OVERALL PLAN