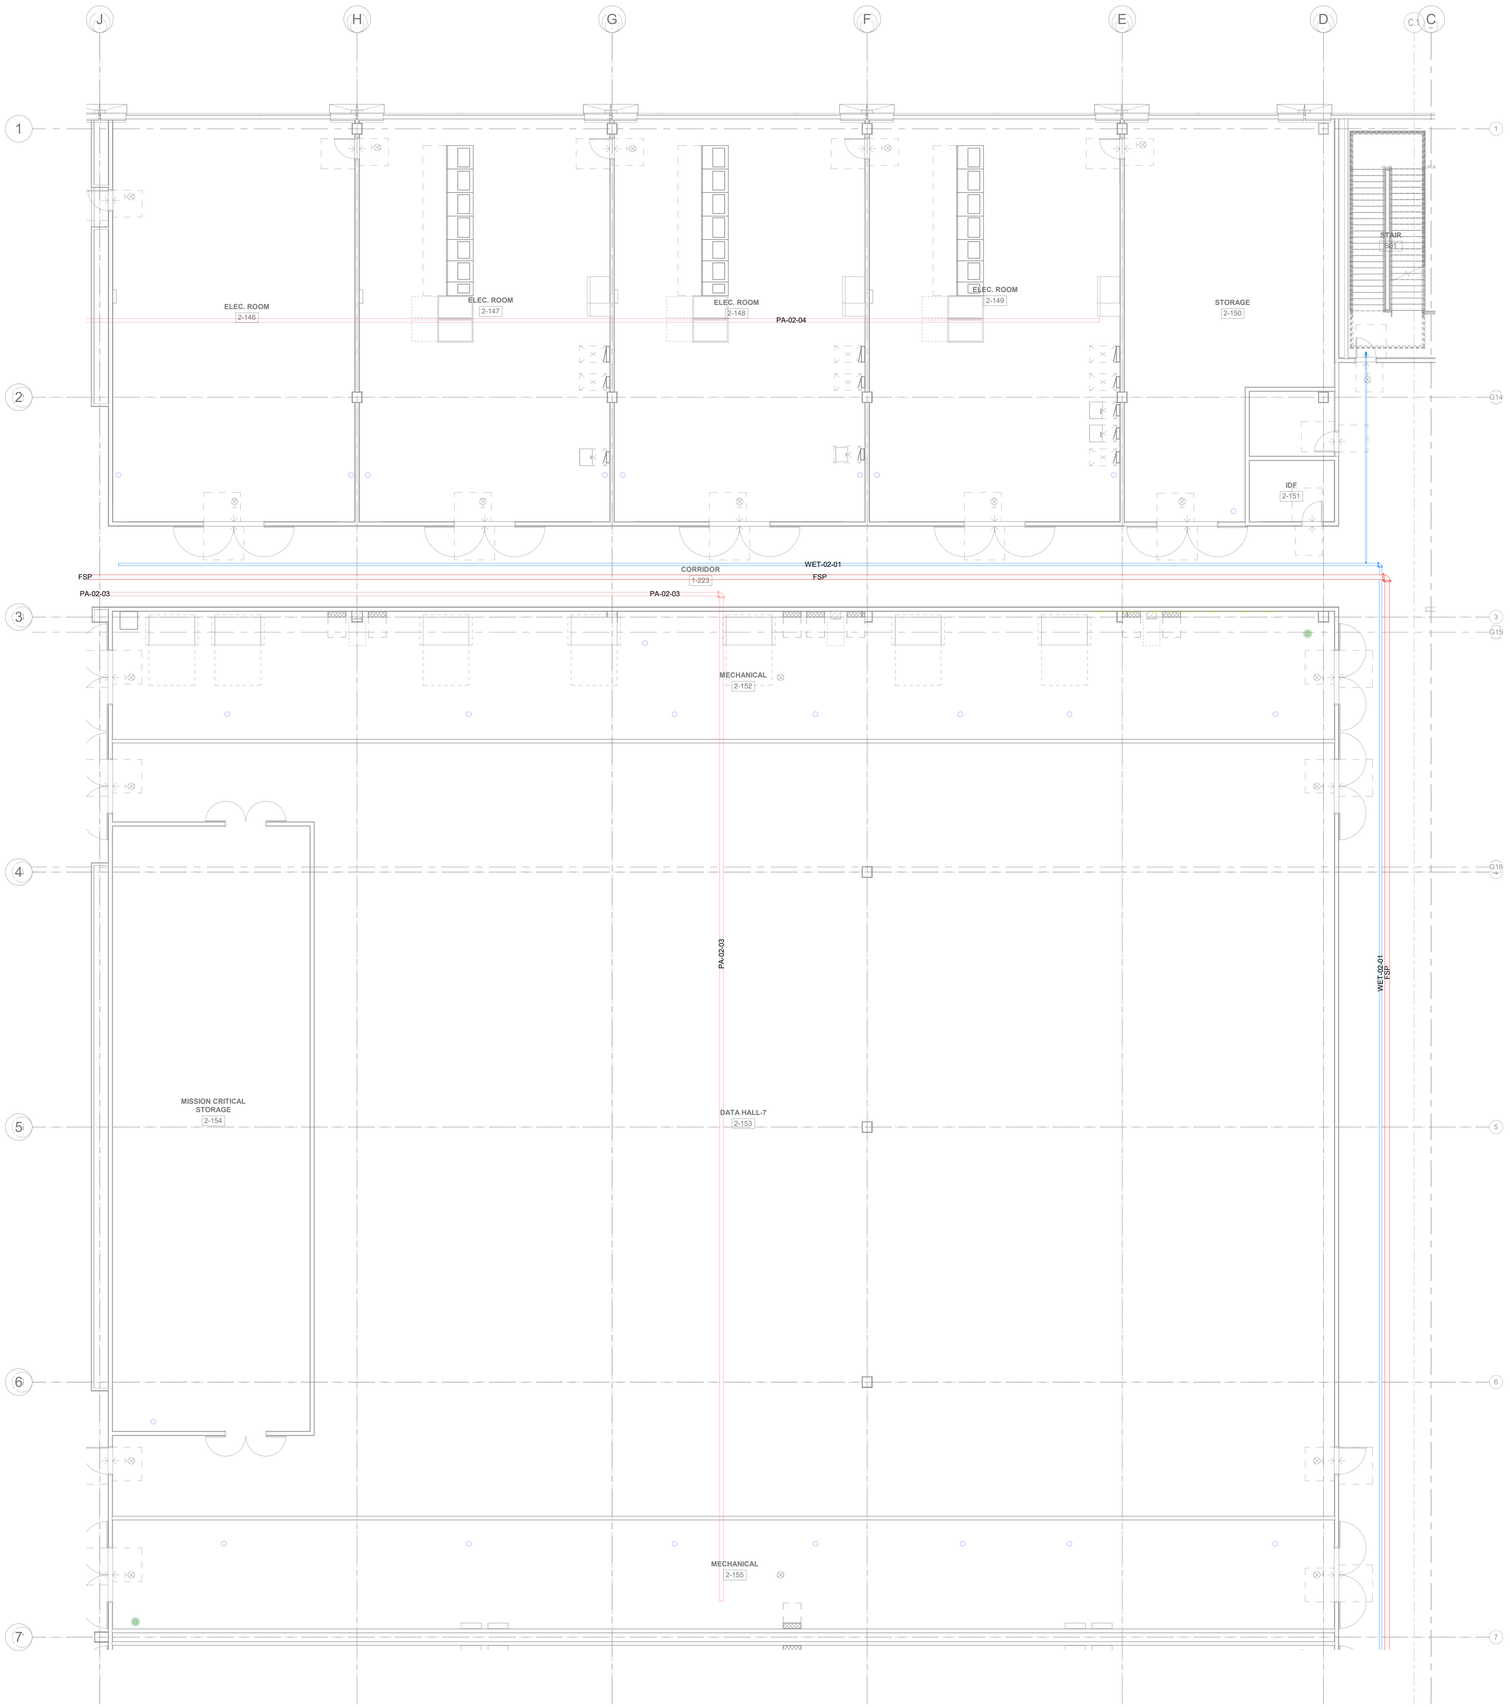

1 LEVEL 2 - FIRE SUPPRESSION PLAN - SEGMENT C
1/8" = 1'-0"

DEFERRED SUBMITTAL
ALL WORK SHOWN IS
TO ILLUSTRATE
DESIGN INTENT

serverfarm
CORGAN
TGRWA
STRUCTURAL ENGINEERS
kW Mission Critical Engineering
Member of WSP
EP ENGINEERING PLUS
Kimley»Horn

ISSUES

3	01.23.2026	60% DESIGN DELIVERABLE

REVISIONS

kW Mission Critical Engineering
Contact: Stephan Slabicky Phone: 212.951.3943
Engineer:
License #: Exp. Date:

NOT FOR CONSTRUCTION

Date: 00/00/0000

SERVERFARM

Clarksville, AR

L	K	J	
G	E	C	A
H	F	D	B
P	N	M	

LEVEL 2 - FIRE SUPPRESSION PLAN - SEGMENT C

JOB US0049903.5614
SHEET

FP02-02C

1/23/2026 3:56:54 PM FP02-02C\LEVEL 2 - FIRE SUPPRESSION PLAN - SEGMENT C