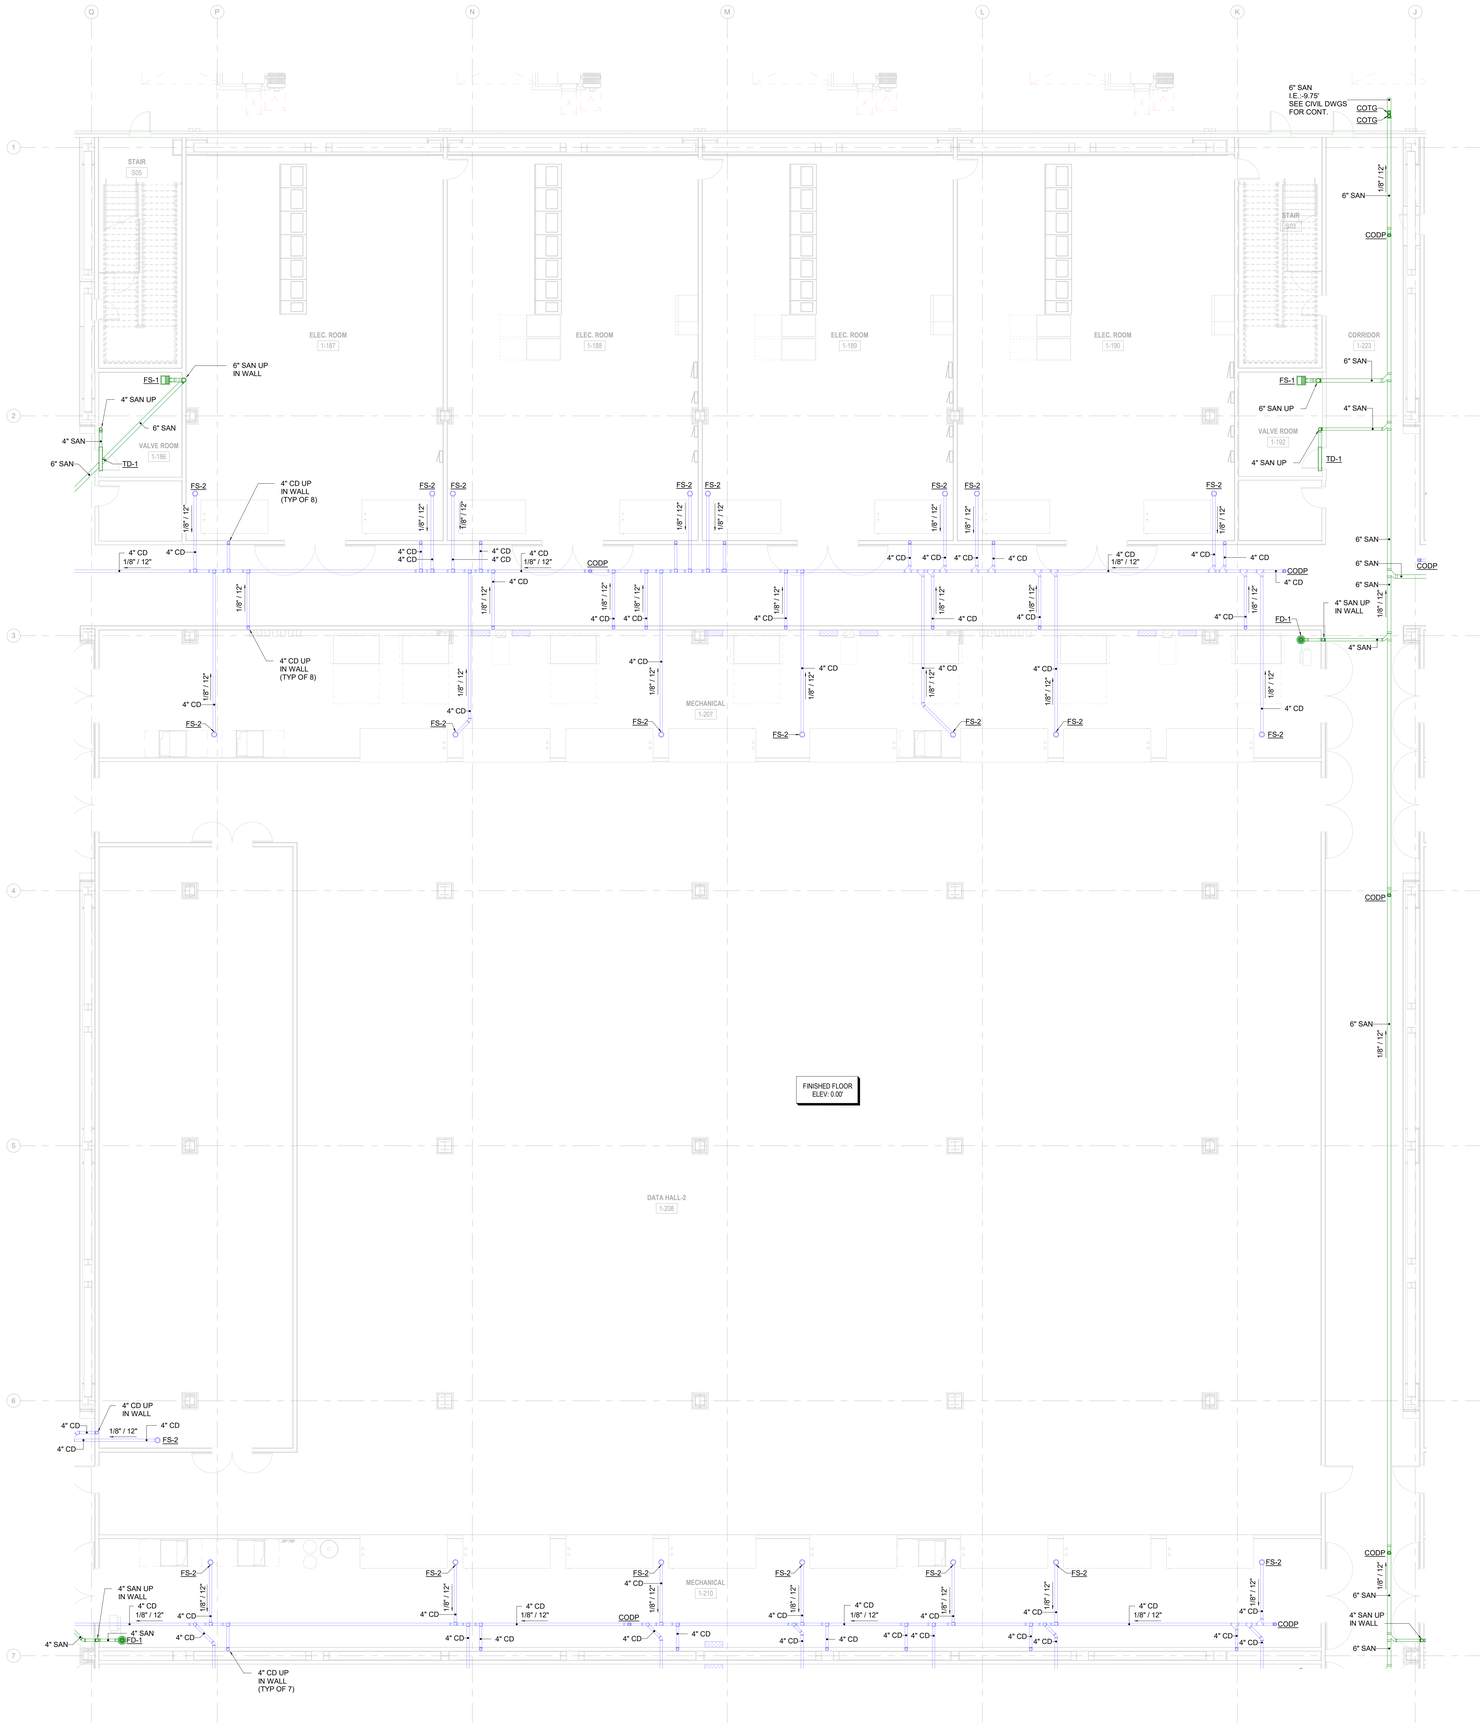

1 PLUMBING PLAN UNDERSLAB - SEGMENT E
1/8" = 1'-0"

serverfarm

CORGAN

TGRWA
STRUCTURAL ENGINEERS

kW Mission Critical Engineering
Member of WSP

EP ENGINEERING PLUS

Kimley»Horn

	ISSUES	
1	12.12.2025	30% SCHEMATIC DESIGN
2	01.23.2026	60% DESIGN DEVELOPMENT

	REVISIONS	

kW Mission Critical Engineering
Contact: Kyle Jenkins Phone: 518.268.2841
Engineer:
License #: Exp. Date:

NOT FOR CONSTRUCTION

Date of Issue:
01/23/2026

SF - ARK01
DESIGN DEVELOPMENT

Clarksville, AR 72830

L	K	J
G	E	C	A
H	F	D	B
P	N	M

PLUMBING PLAN - UNDERSLAB - SEGMENT E

JOB US0049903.5614
SHEET

P01-00E

1/23/2026 3:24:45 PM P01-00E PLUMBING PLAN - UNDERSLAB - SEGMENT E