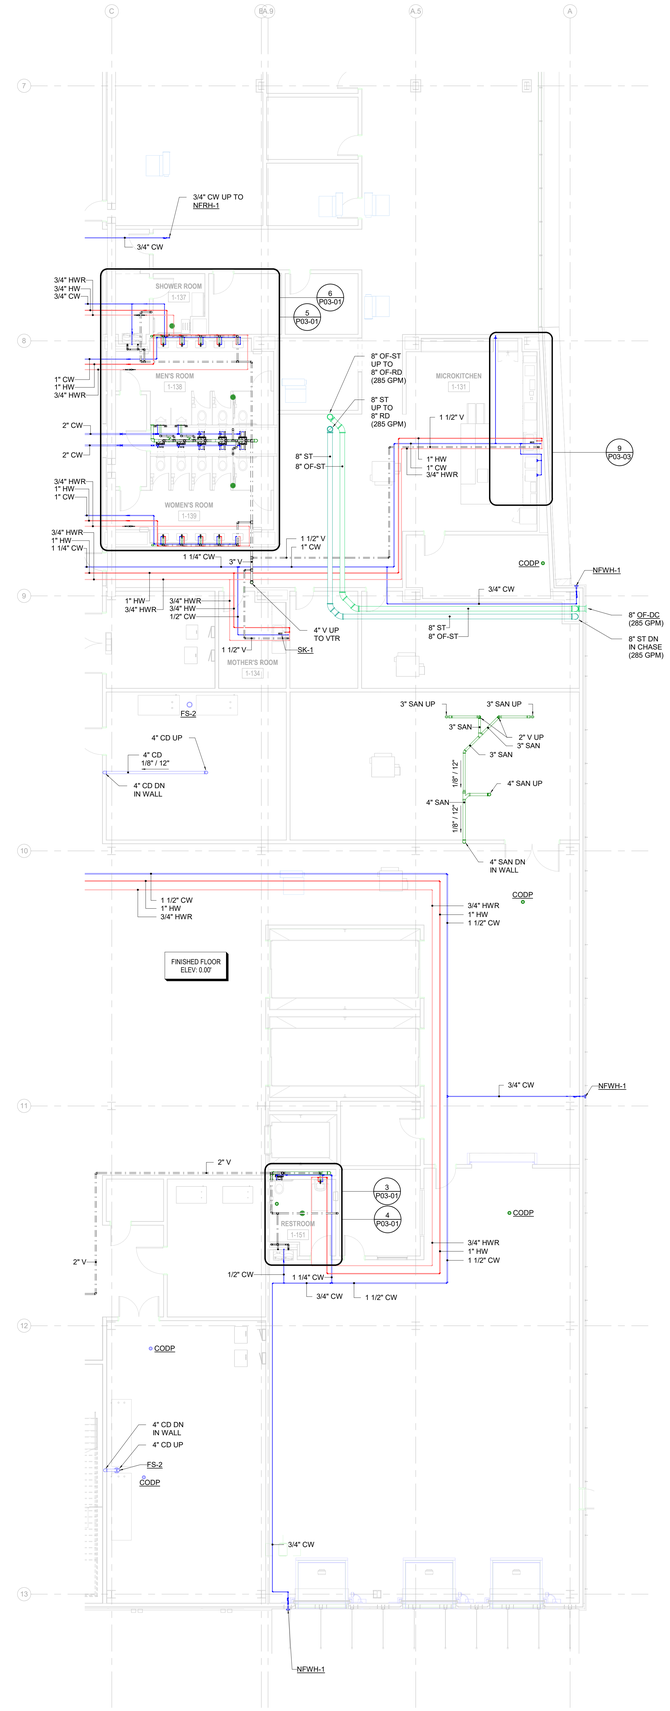

1 LEVEL 1 - PLUMBING PLAN - SEGMENT B
1/8" = 1'-0"

serverfarm
CORGAN
TGRWA STRUCTURAL ENGINEERS
kW Mission Critical Engineering Member of WSP
EP ENGINEERING PLUS
Kimley»Horn

	ISSUES	
1	12.12.2025	30% SCHEMATIC DESIGN
2	01.23.2026	60% DESIGN DEVELOPMENT

	REVISIONS	

kW Mission Critical Engineering
Contact: Kyle Jenkins Phone: 518.268.2841
Engineer:
License #: Exp. Date:

NOT FOR CONSTRUCTION

Date of Issue:
01/23/2026

SF - ARK01
DESIGN DEVELOPMENT

Clarksville, AR 72830

L	K	J
G	E	C	A
H	F	D	B
P	N	M

LEVEL 1 - PLUMBING PLAN - SEGMENT B

JOB US0049903.5614
SHEET

P02-01B

1/23/2026 3:25:02 PM P02-01B LEVEL 1 - PLUMBING PLAN - SEGMENT B