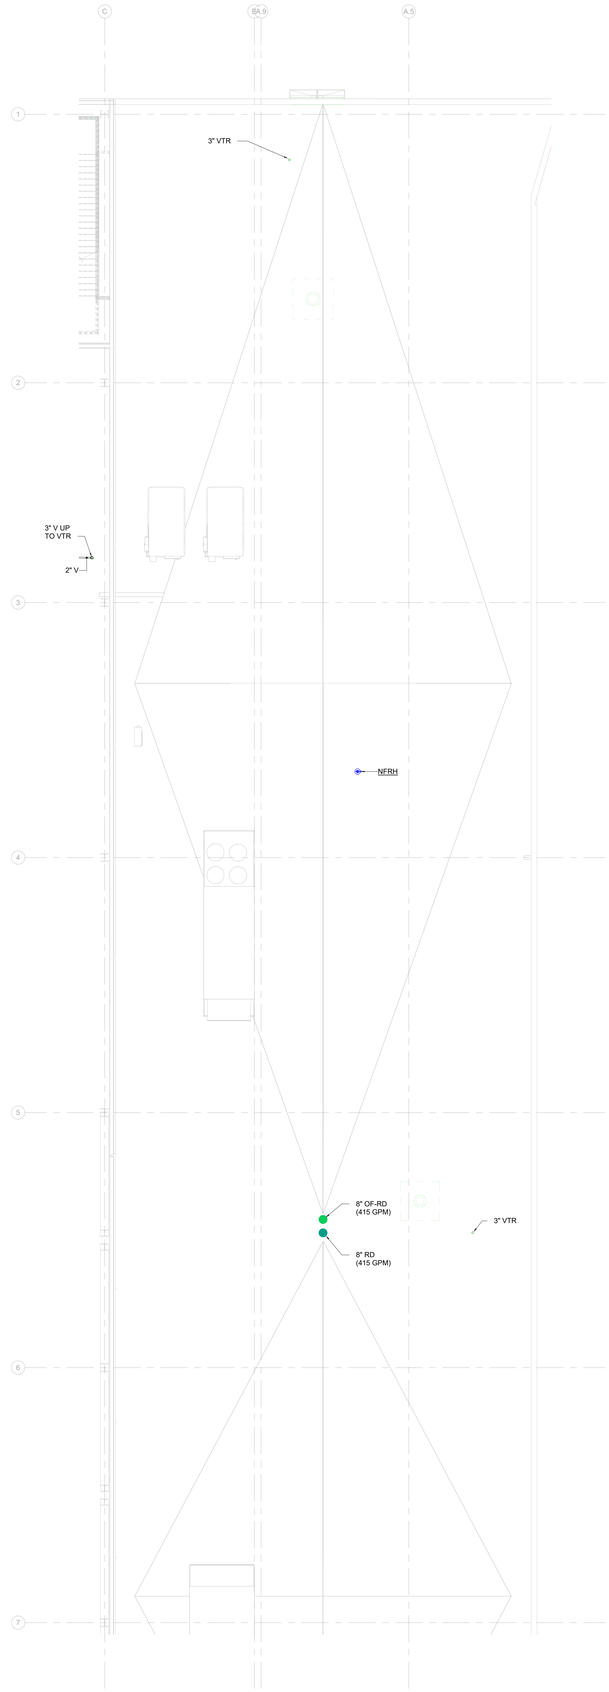


1 LEVEL 2 - PLUMBING PLAN - SEGMENT A
1/8" = 1'-0"

serverfarm

CORGAN

TGRWA
STRUCTURAL ENGINEERS

kW Mission Critical Engineering
Member of WSP

EP ENGINEERING PLUS

Kimley»Horn

| | ISSUES | |
|---|---|---|
| 1 | 12.12.2025 | 30% SCHEMATIC DESIGN |
| 2 | 01.23.2026 | 60% DESIGN DEVELOPMENT |

| | REVISIONS | |
|---|---|---|


kW Mission Critical Engineering
Contact: Kyle Jenkins Phone: 518.268.2841
Engineer:
License #: Exp. Date:


NOT FOR CONSTRUCTION

Date of Issue:
01/23/2026

SF - ARK01
DESIGN DEVELOPMENT

Clarksville, AR 72830

| | | | |
|---|---|---|---|
| L | K | J | |
| G | E | C | A |
| H | F | D | B |
| P | N | M | |

LEVEL 2 - PLUMBING PLAN - SEGMENT A

**JOB** US0049903.5614
**SHEET**

P02-02A

1/23/2026 3:25:12 PM P02-02A LEVEL 2 - PLUMBING PLAN - SEGMENT A